

Materials

Walls :- Rubble stone, red brick
Roof :- Concrete plain tile




NORTH WEST EXISTING SIDE ELEVATION 1:100



SOUTH EAST EXISTING SIDE ELEVATION 1:100




SOUTH WEST EXISTING REAR ELEVATION 1:100

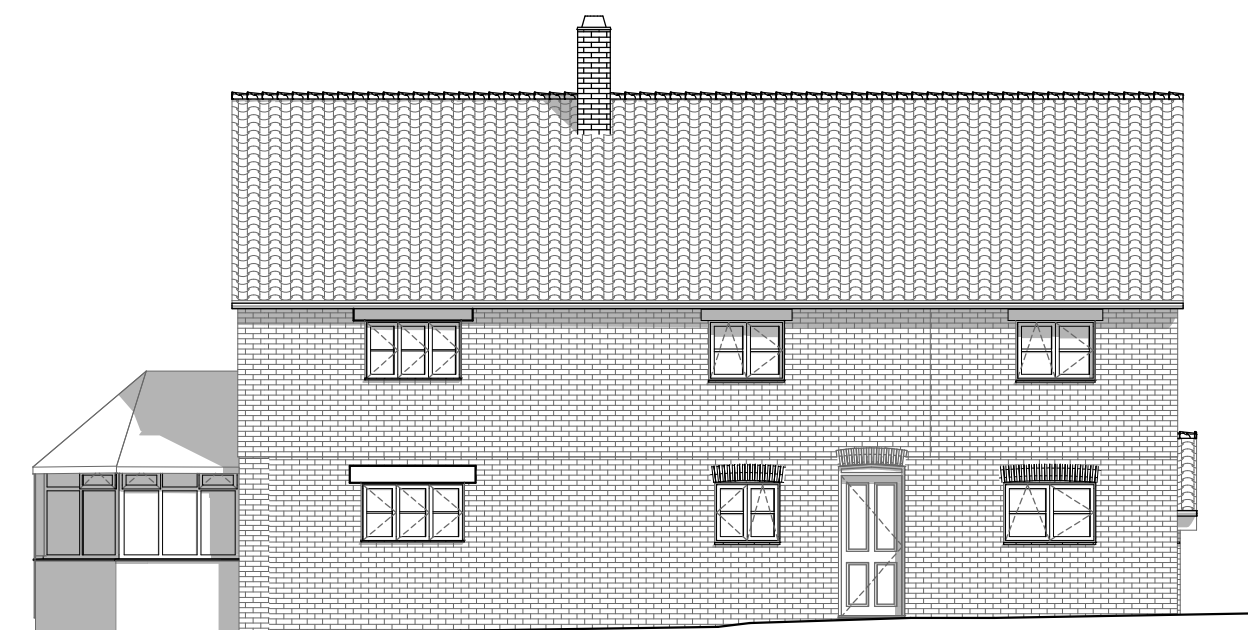

NORTH EAST EXISTING FRONT ELEVATION 1:100

The Old Lemonade Factory
114a Rodden Road
Frome BA11 2AL
e: office@nixonkitchener.co.uk
www.nixonkitchener.co.uk

Nixon Kitchener
Architects

 

NOTE: REFER TO FIGURED DIMENSIONS WHERE GIVEN.
ANY DISCREPANCIES TO BE BROUGHT TO THE ATTENTION OF THE AUTHOR.
THIS DRAWING IS THE COPYRIGHT OF NIXON KITCHENER.

RevID	Issue Date	Layout Comment	Modified By Initials	Checked By Initials
1	28 March 2026	scale 1:100@A3	drawn LN	checked NK

Applecroft, Corsley
Remodeling and second floor extension
Existing Elevations
28 March 2026

drawn LN checked NK status **EXISTING**

2603
S.03
#

©