


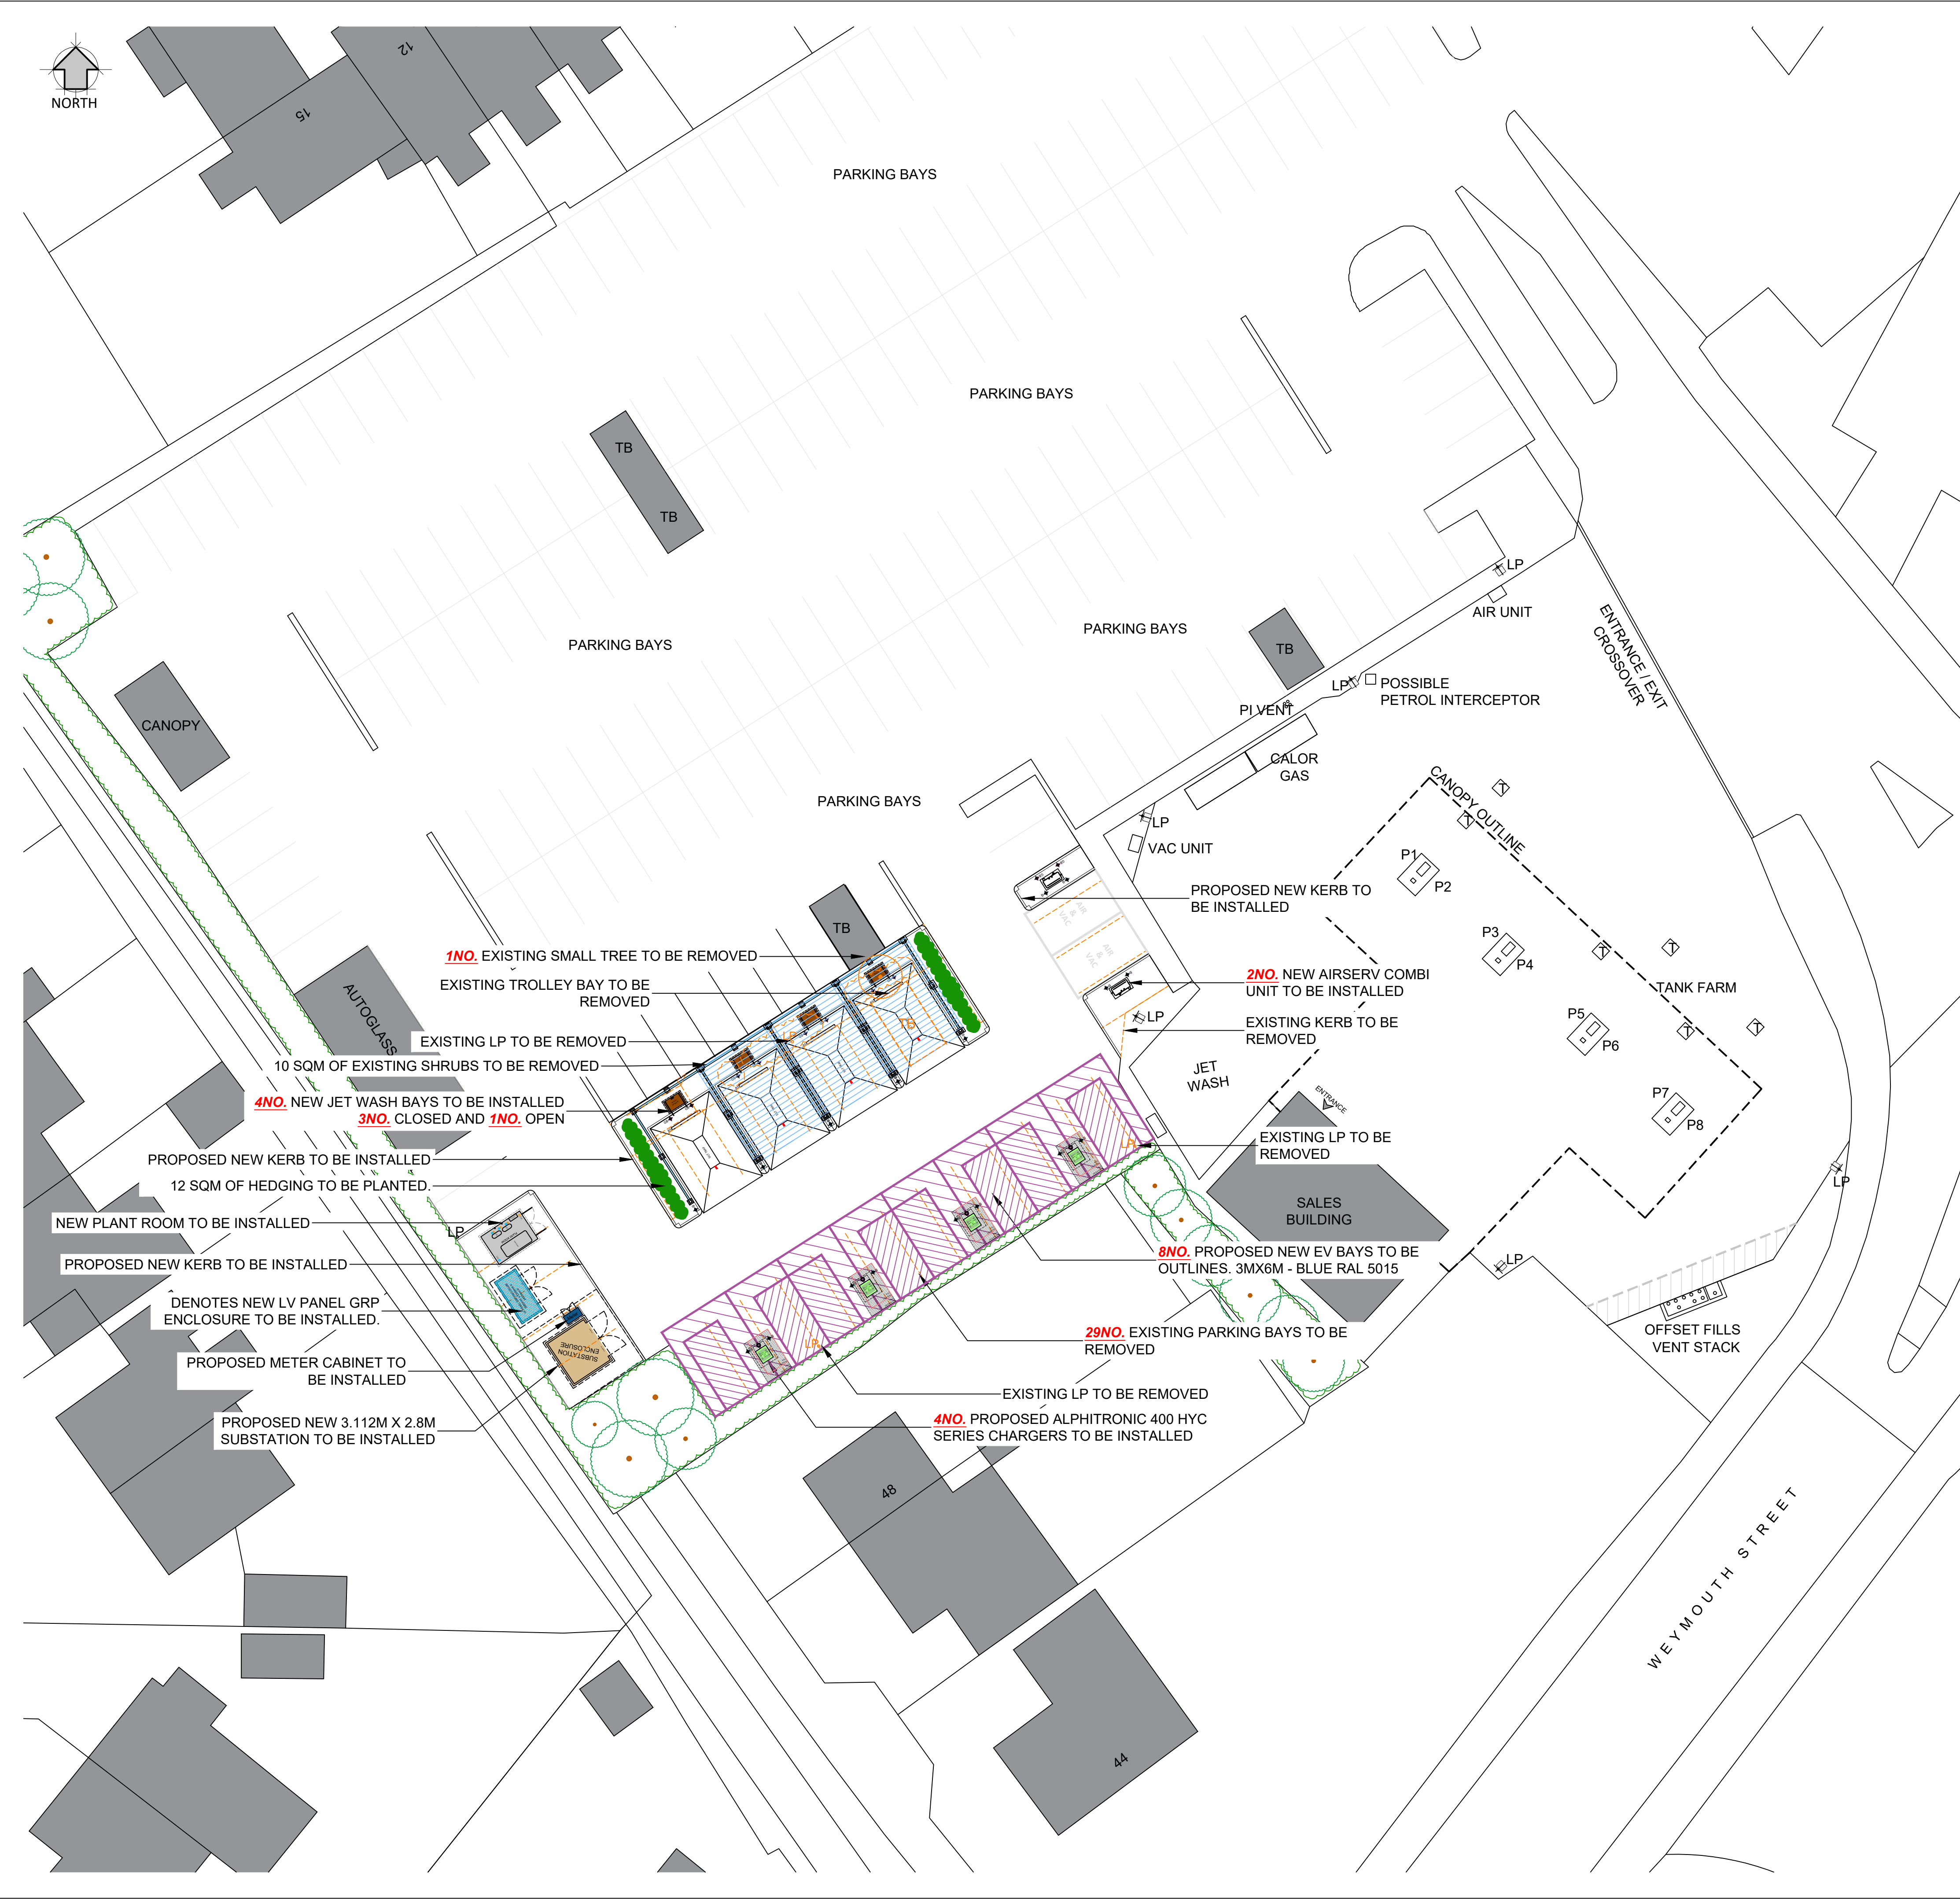

GENERAL NOTES

- This drawing has been prepared for the sole purpose of obtaining planning permission.
- This drawing is to be read in conjunction with drawings numbered:

14313-3340-LP
14313-3340-BP
14313-3340-20
14313-3340-21
14313-3340-22
14313-3340-24
14313-3340-25
14313-3340-26
14313-3340-27
14313-3340-28
14313-3340-29

Location Plan
Block Plan
Existing Site Plan
Proposed Site Plan
Jet Wash Plan and Elevations
EV Charger Details
Substation Details
LV Details
Meter Cabinet Details
Plant Room Elevations
Air/Vac Unit Elevations
- Any advertisements are indicative and are subject to a separate advertisement application
- Any neighbouring buildings shown on the elevations are diagrammatic and have been extrapolated from site photographs. They have not been measured.

DRAWING NOTES

COPYRIGHT ©
This drawing and the details herein are the copyright of MBH Design Studio Ltd. and must not be reproduced, altered or passed to any third party without prior written consent.

This drawing has been produced for the project listed below, is submitted in support of this application to the Local Planning Authority and is not intended for use by any other person or for any other purpose.

Every effort has been made to ensure the accuracy of these drawings, however MBH Design Studio Ltd. accept no responsibility for any discrepancies arising from the reuse of survey information and preliminary drawings commissioned by the Applicant from others.

This drawing is an initial feasibility scheme and is subject to technical review and internal approvals. DNO application process may affect feasibility, provide additional information and require further review of scheme. Feasibility may be affected by other factors as the scheme progresses to working drawing stage and may also be compromised by unforeseen elements encountered on site during installation of works

Scheme Based on OS Map Dated 24.02.2026

EV INFRASTRUCTURE LEGEND

DENOTES DNO HV/LV SUBSTATION
Typical GRP Enclosure 3.112m x 2.8m
All to service provider standard details
TO ICP DETAILS

DENOTES ENVICO TYPE O METERING CABINET
1065mm x 540mm x 1273mm H
GRP Housing set 300mm clear from GRP Enclosure

DENOTES BESPOKE LV PANEL GRP ENCLOSURE
TO BE SPECIFIED BY ELECTRICIAN
Unit Size 3000mm x 1500mm x 2450mm H
GRP unit allowed for currently

DENOTES CHARGING POST
ALPITRONICS HYC 400

EV DRAWING LEGEND

EXISTING KERB

PROPOSED KERB

PROPOSED DROPPED KERB

DEMOLISHED

EXISTING LINE WORK

PROPOSED LINE WORKS

PROPOSED EV BOLLARD - RAL 5015

EXISTING FLOOD LIGHT

PROPOSED FLOOD LIGHT

EXISTING FENCE LINE


PROPOSED FENCE LINE

EXISTING HEDGE

PROPOSED HEDGE

EXISTNG TREE

PROPOSED TREE

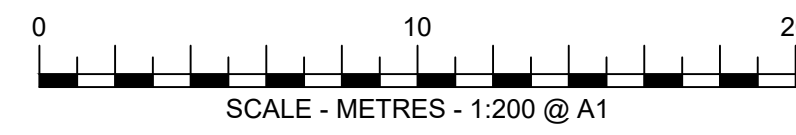

REV	DATE	DESCRIPTION	DRN/CHK/APPD
REVISION NOTES			
PLANNING			
 MBH Design Studio Ltd. Brook House, Apex Court, Camphill Rd, West Byfleet, Surrey, KT14 6SQ www.mbhstd.com t: 01932 352 727 f: 01932 351 545			
CLIENT 			
PROJECT FS3340 - WARMINSTER MORRISONS WEYMOUTH STREET WARMINSTER, BA12 9NT			
DRAWING TITLE PROPOSED SITE PLAN			
DRAWN BY MO	DATE 17.03.2026	SCALE 1:200	PAPER SIZE A1
CHECKED/APPROVED BY AM/RRB	DRAWING NUMBER 14313-3340-21	REV.	