



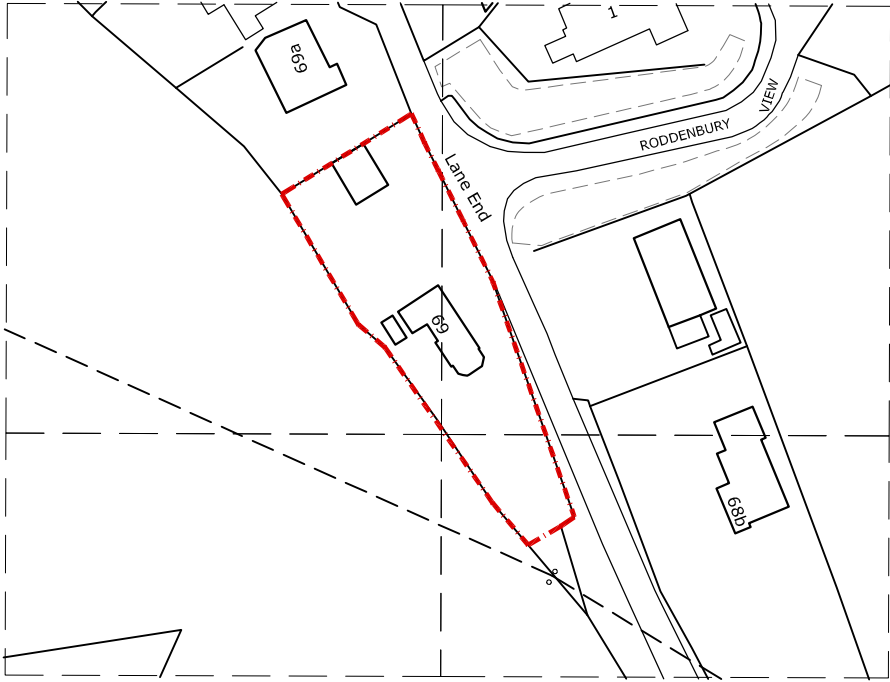



1 Site location 1:1250

 

Applecroft Corsley	Site Location Plan	1:1250 @A4
		Mar 2014
HORSFALL & NORRIS Chartered Architects Red Tuns Barn, Trudoxhill, Frome, Somerset, BA11 5DR Tel: 01373 836200 Email: horsfall@rtb.eclipse.co.uk		1637_000
		Rev.

LOCATION PLAN

1:1250

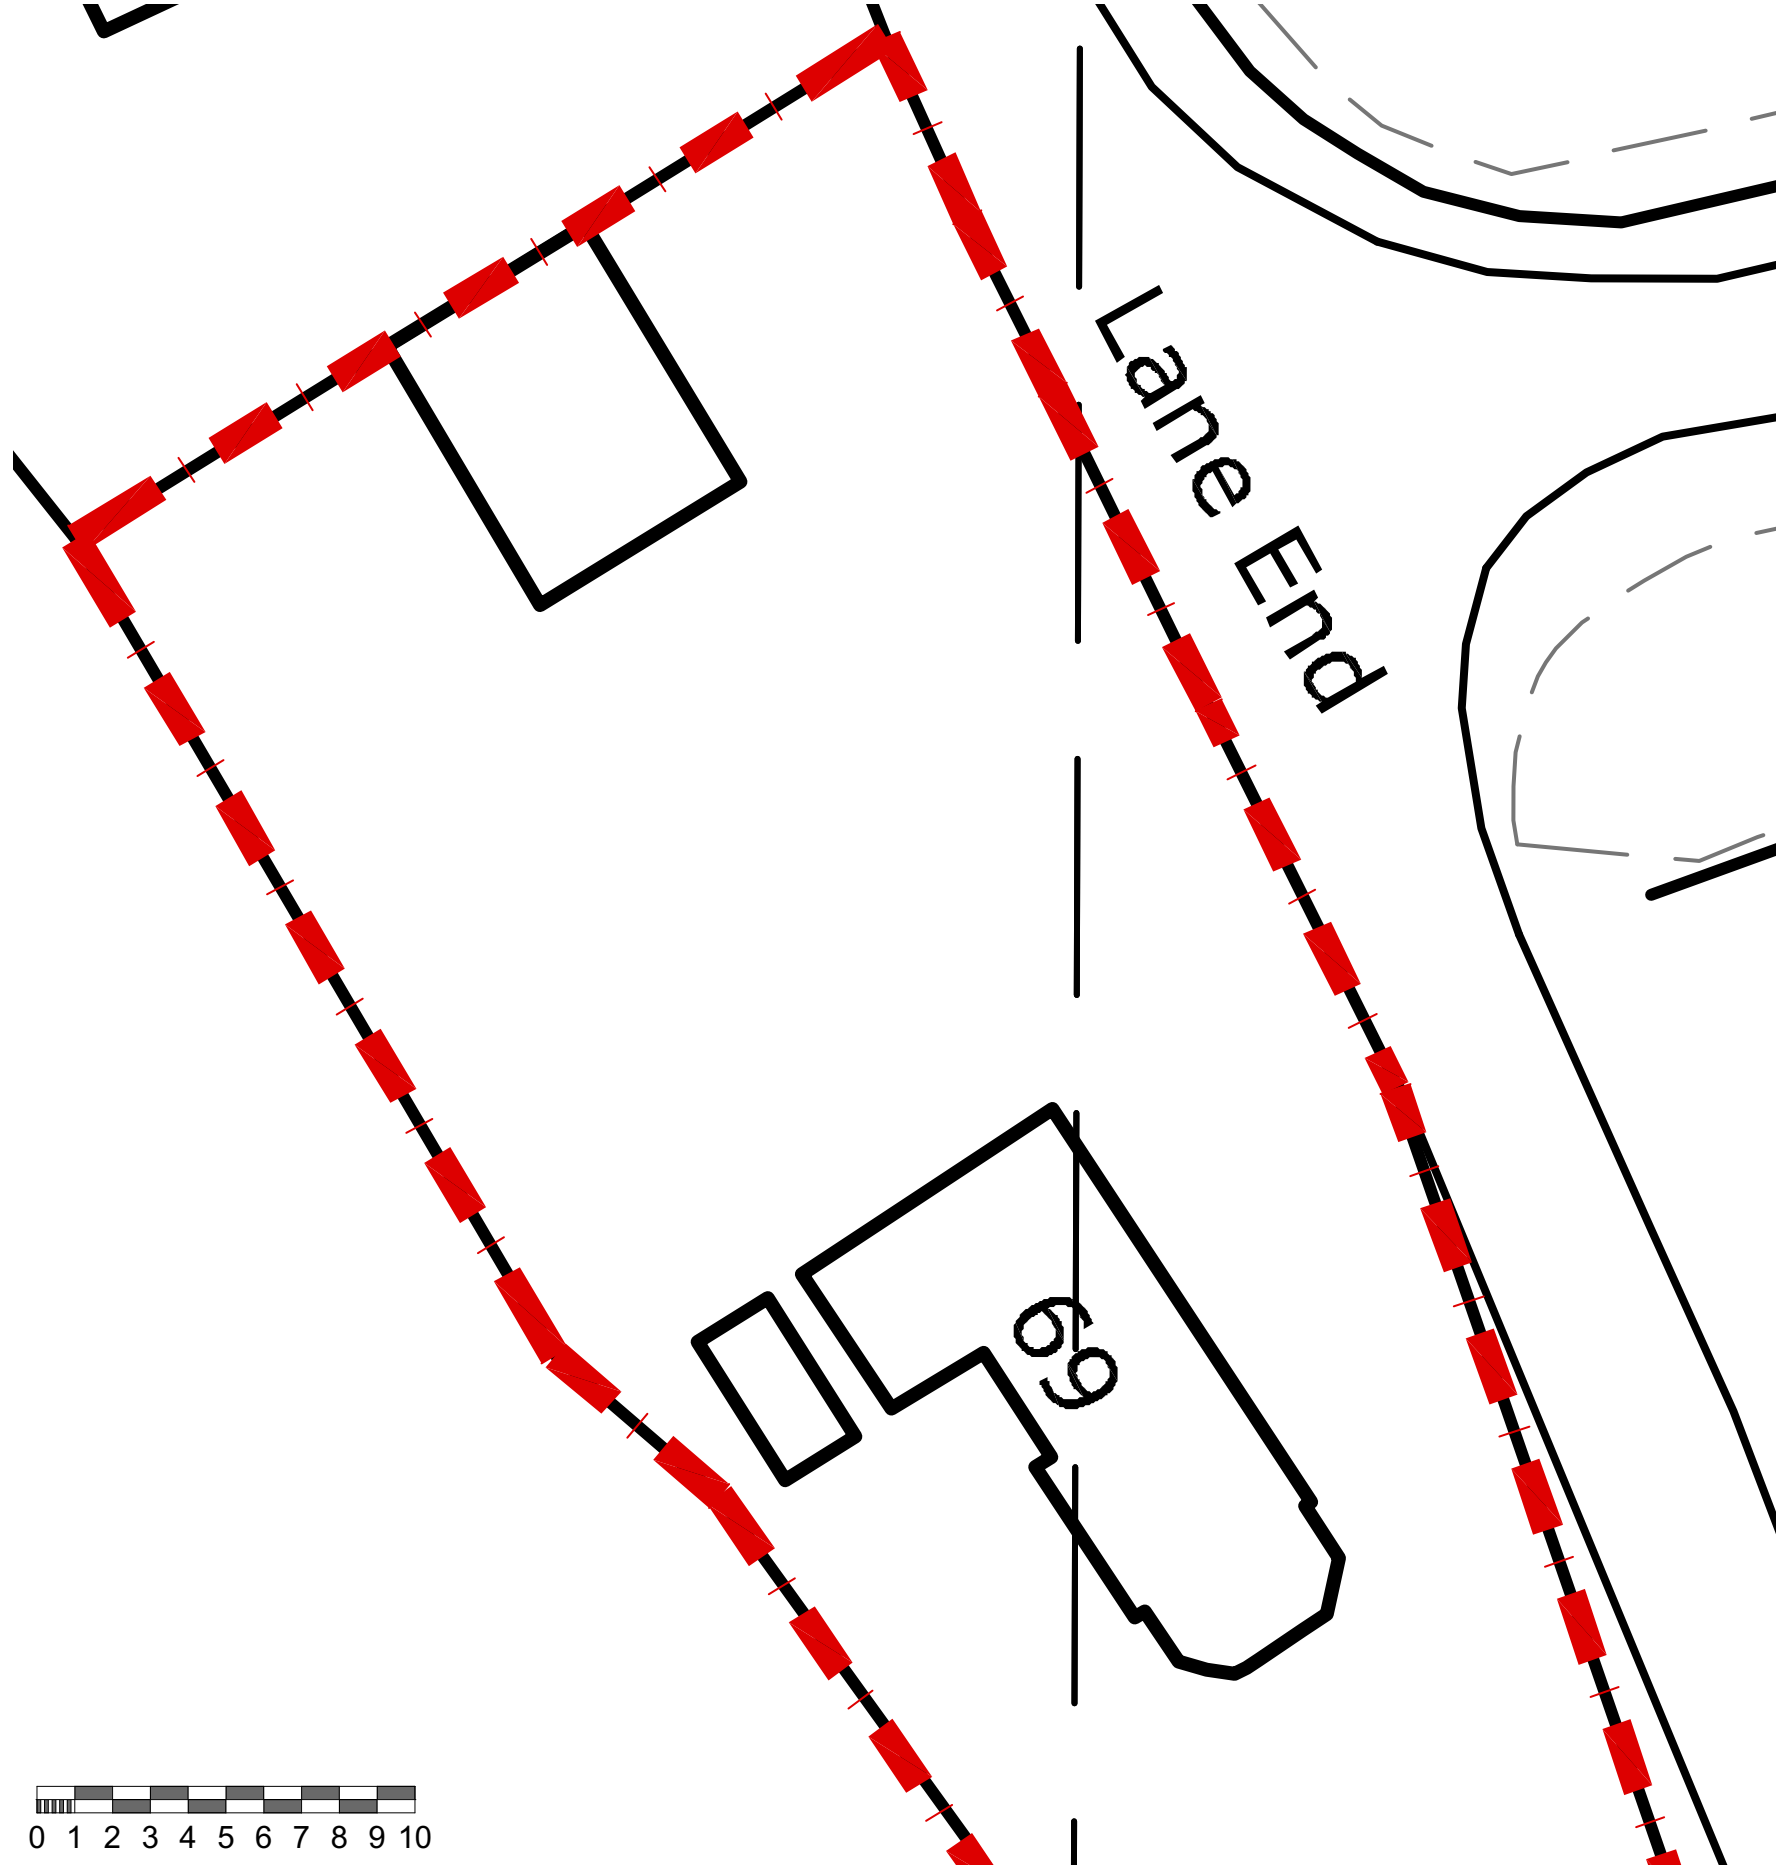 


SITE PLAN

1:200

The Old Lemonade Factory
114a Rodden Road
Frome BA11 2AL
e: office@nixonkitchener.co.uk
www.nixonkitchener.co.uk

Nixon Kitchener
Architects

 

NOTE: REFER TO FIGURED DIMENSIONS WHERE GIVEN.
ANY DISCREPANCIES TO BE BROUGHT TO THE ATTENTION OF THE AUTHOR.
THIS DRAWING IS THE COPYRIGHT OF NIXON KITCHENER.

RevID Issue Date Layout Comment Modified By Initials Checked By Initials

Applecroft, Corsley
Remodeling and second floor extension
Location Plan
11 March 2026 scale 1:1250, 1:200@A3 drawn LN checked NK status **EXISTING**

2603
S.01
#

©