




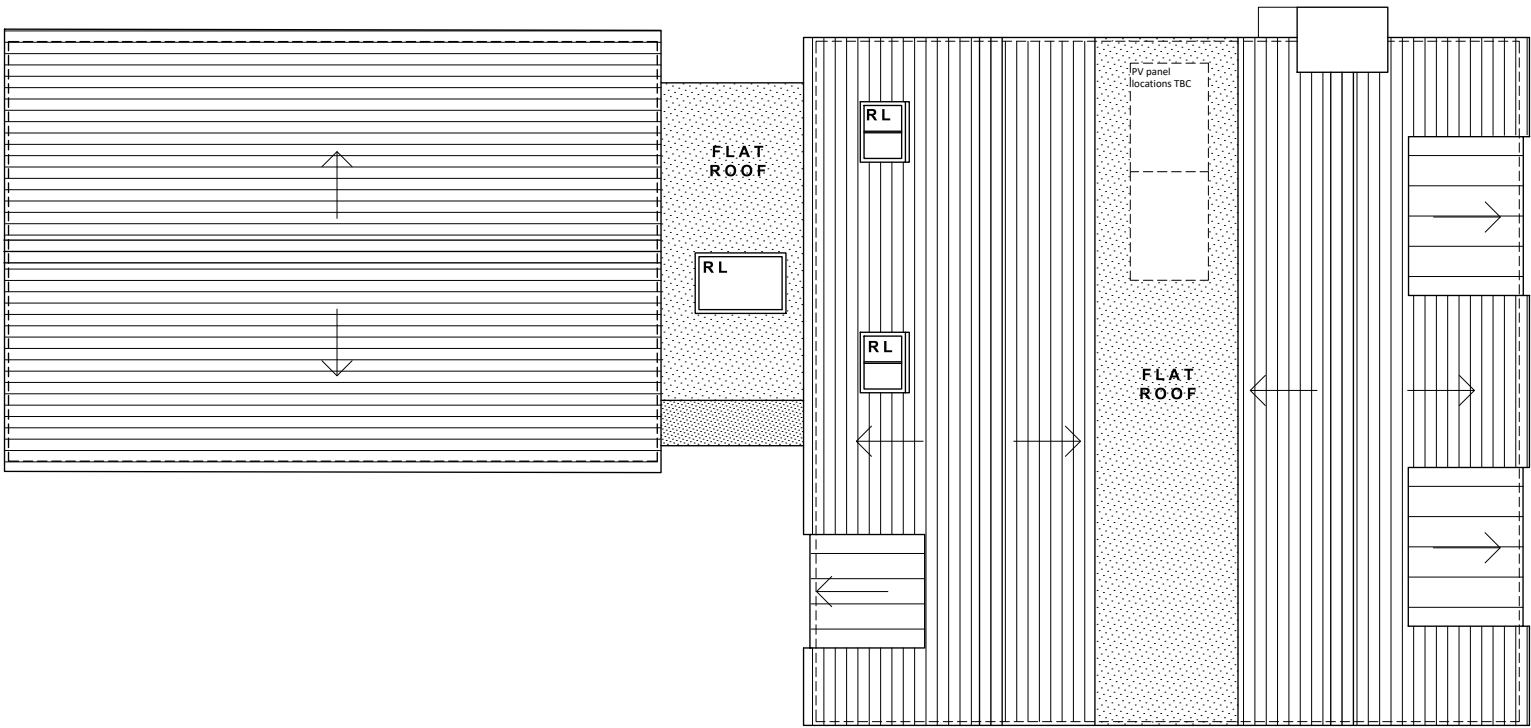

ROOF PLAN

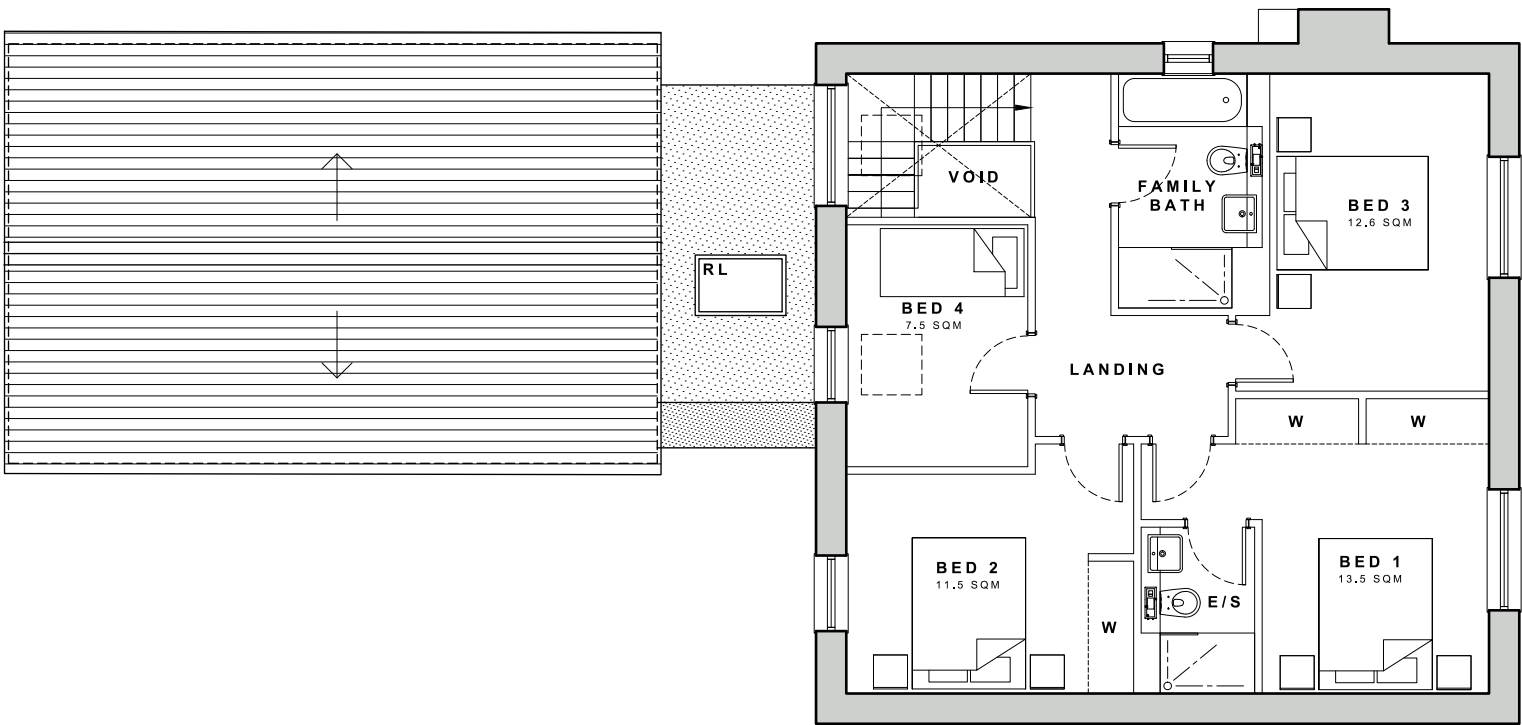

FIRST FLOOR PLAN

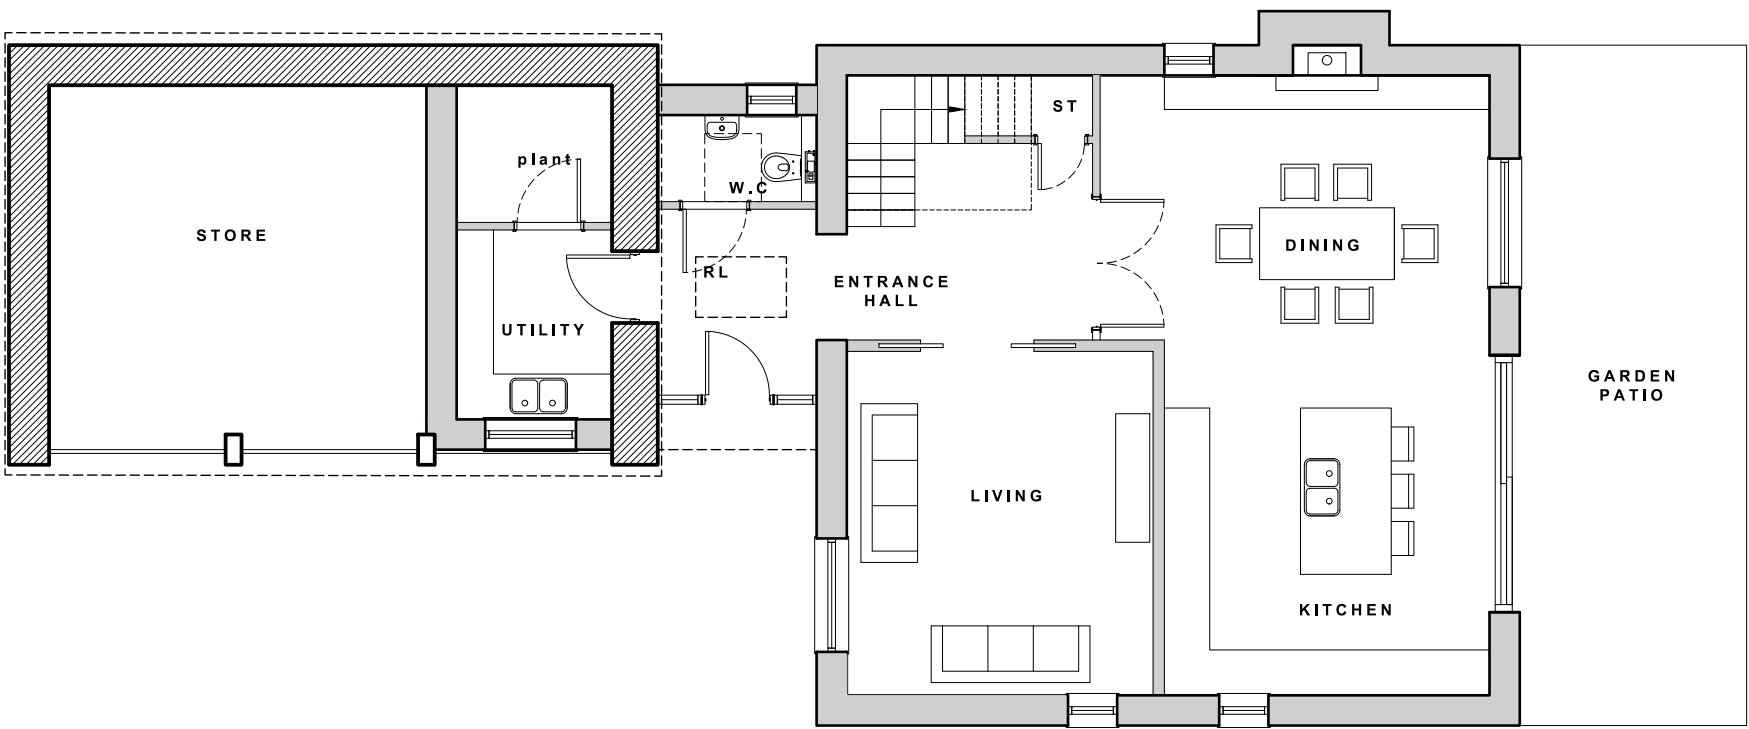

GROUND FLOOR PLAN

PROPOSAL SUBJECT TO:
SITE SURVEY;
STATUTORY APPROVALS;
DESIGN DEVELOPMENT.

Project Title
Land off 36 Bath Road
Bradford on Avon BA15 1SR
Drawing Title
Proposed Floor Plans
Plot 2

Date
June 2025
Drawn
AB
Checked
AT

Scale
1:100@A3

Not to be reproduced in part or whole, without consent. Any discrepancies to be reported to the architect. Contractors to verify all dimensions and sizes on site.

PLANNING

18/03/26	planners comments	AB	AT	B
07/10/25	PVs added	AB	AT	A
Date	Description	Drawn	Checked	Rev.

ANGUS MEEK
ARCHITECTS

Cedar Yard, 290A Gloucester Road, Bristol, BS7 8PD
T 0117 942 82 86 E architecture@angusmeek.co.uk

Project No.	Drawing No.	Rev.
2834	P201	B