



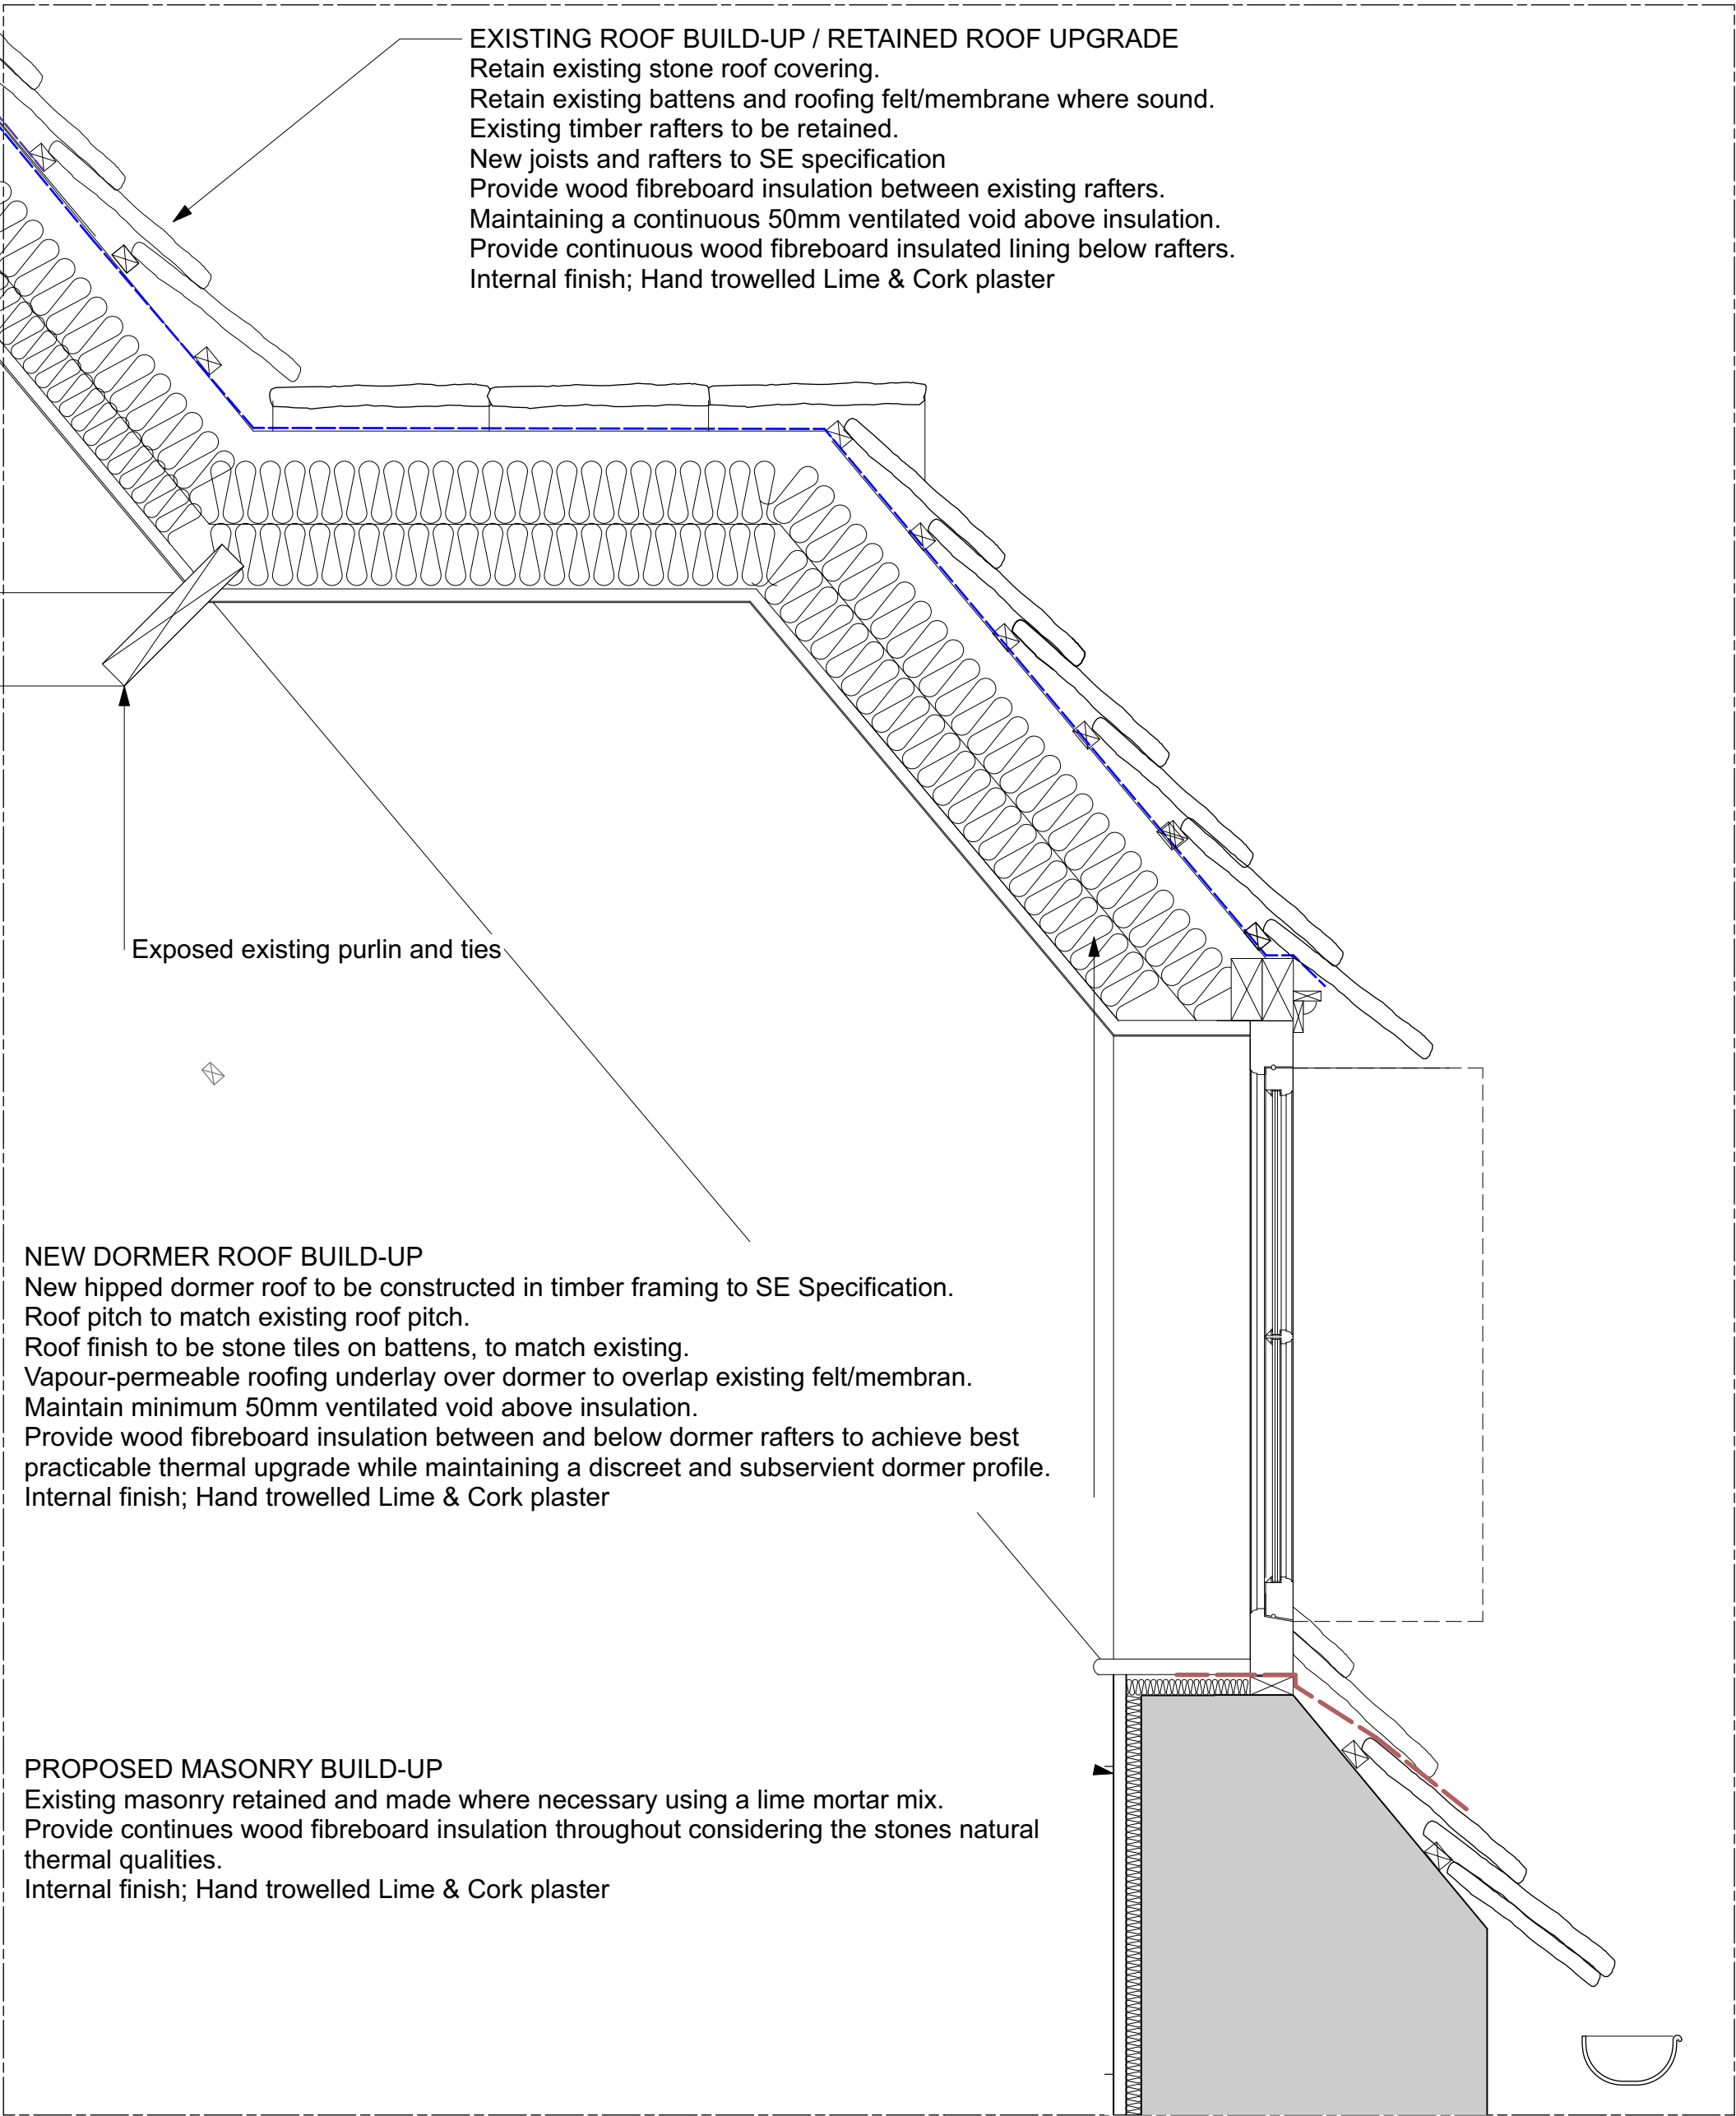


2 Proposed Dormer - Section
Scale: 1:10

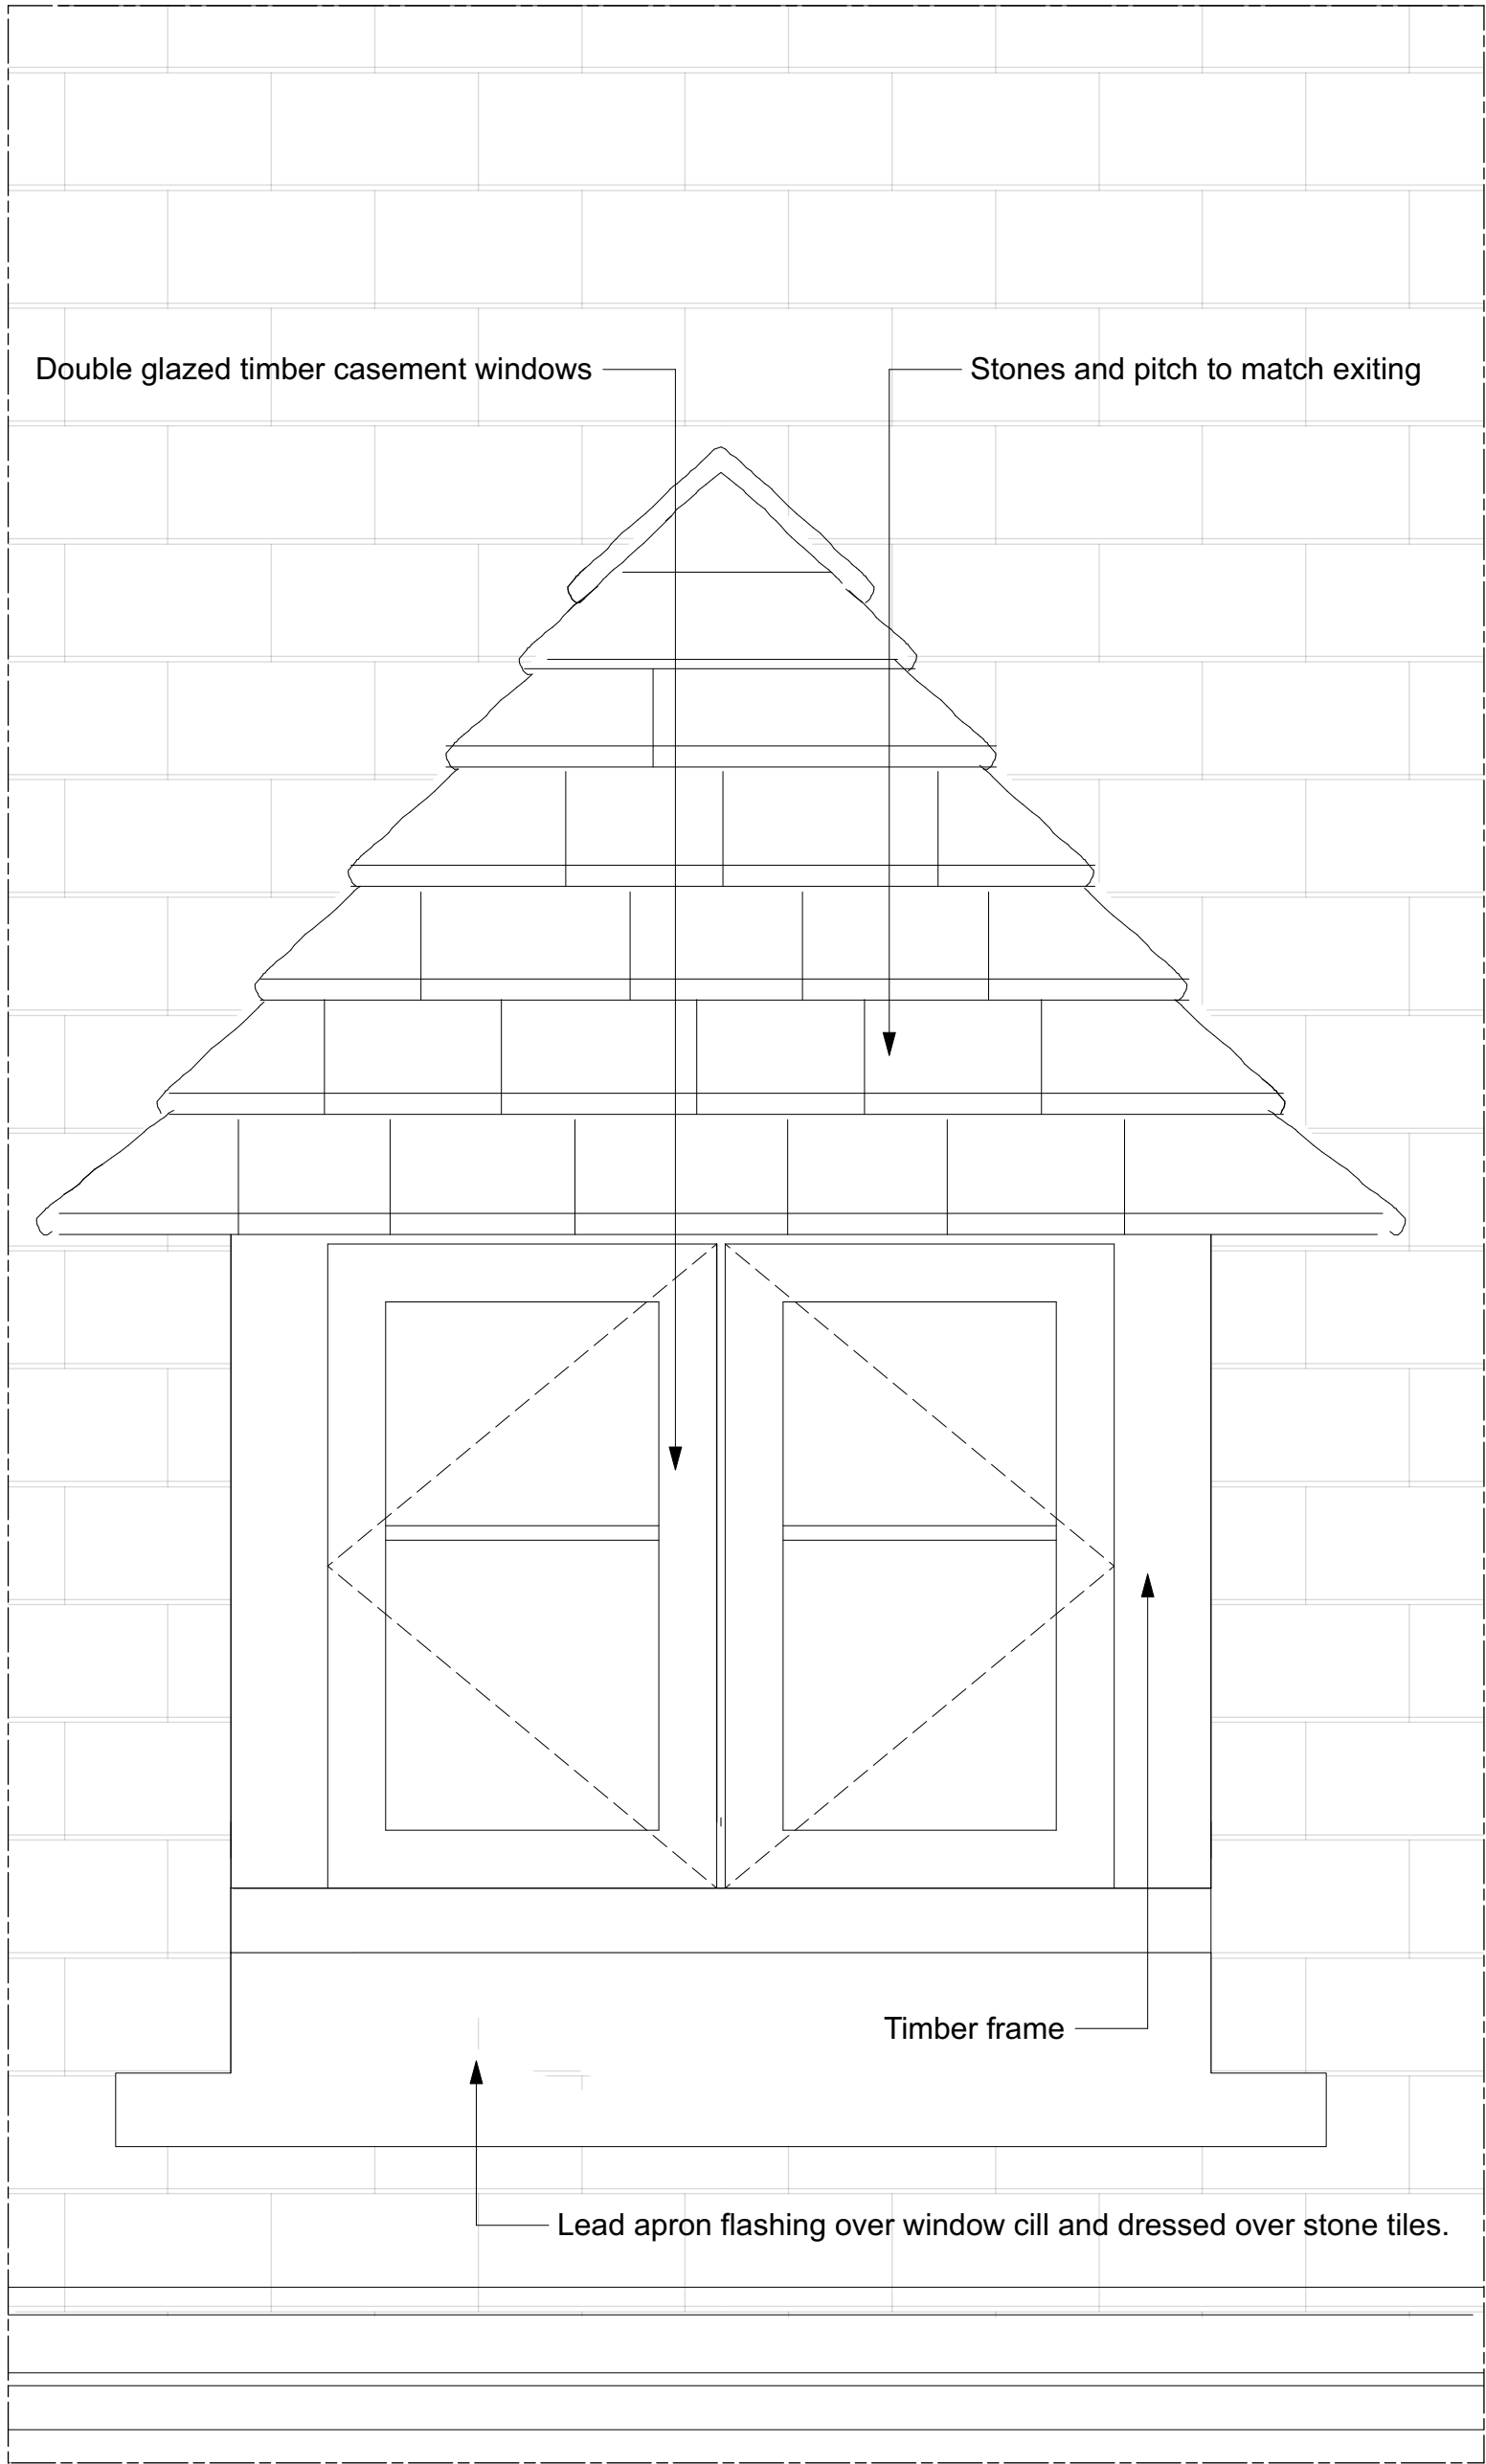

3 Proposed Dormer - Elevation
Scale: 1:10

GENERAL THERMAL UPGRADE NOTE
Thermal upgrading to historic roof and dormer elements to achieve the best practicable improvement consistent with preservation of the listed building's character, proportions and fabric.
Final insulation thicknesses and U-value calculations to be confirmed at Building Regulations stage.
All new insulation, membranes and linings to be installed so as not to trap moisture within retained historic construction. Insulation to be wood fibreboard as recommended by Historic England

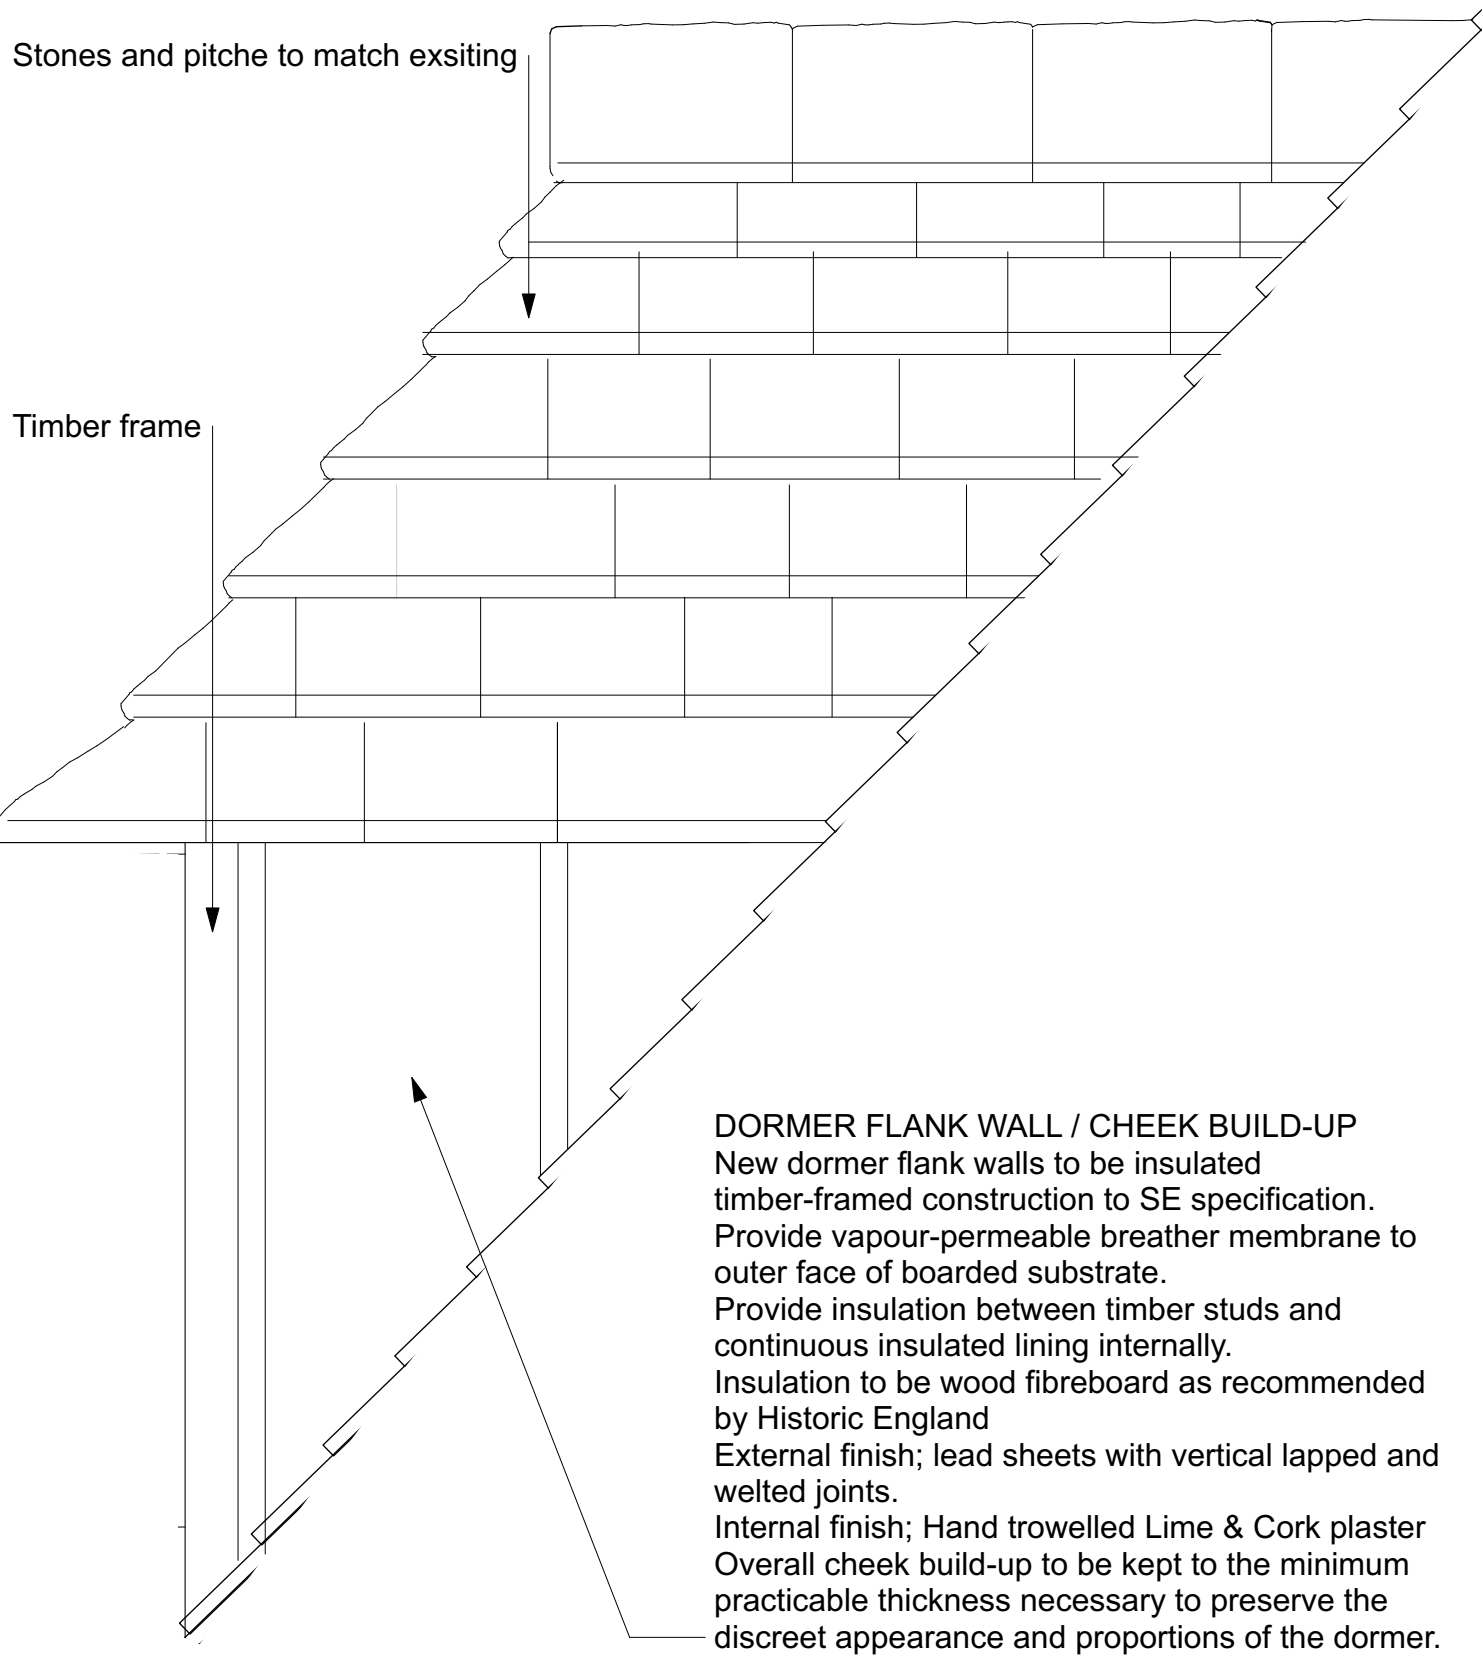

5 Proposed Dormer - Flank Elevation
Scale: 1:10



Precedent photos - Tudor House



Notes



0 Key - Rear Elevation
Scale: 1:150



PROJECT

Latches

CLIENT

Sheelagh, Gerard & Andy

DRAWING TITLE

PROPOSED WINDOWS

Drawing Number

22010-770

Scale

1:10 @ A1

Revision

A

Drawn By

ID

Date Created

01.08.25

Revision Date

27.03.26

Checked By

DF

Do not scale from drawing, all dimensions to be checked on site. Report omissions and discrepancies to the architect immediately

do
atelier ochre
architecture | interiors