




PROPOSAL SUBJECT TO:
SITE SURVEY;
STATUTORY APPROVALS;
DESIGN DEVELOPMENT.

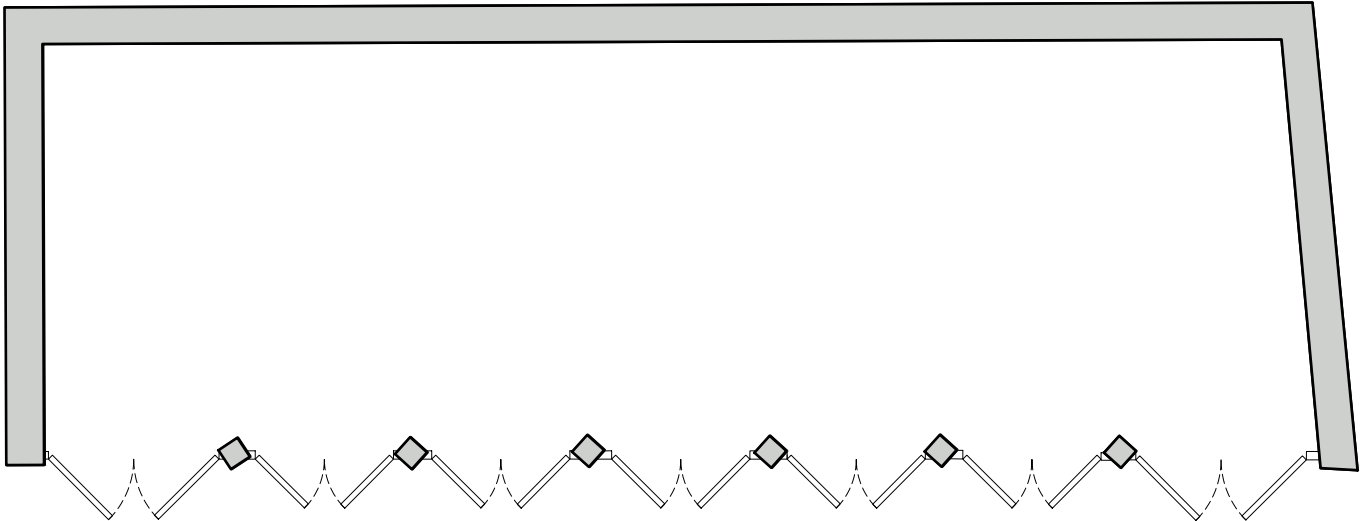


FLOOR PLAN

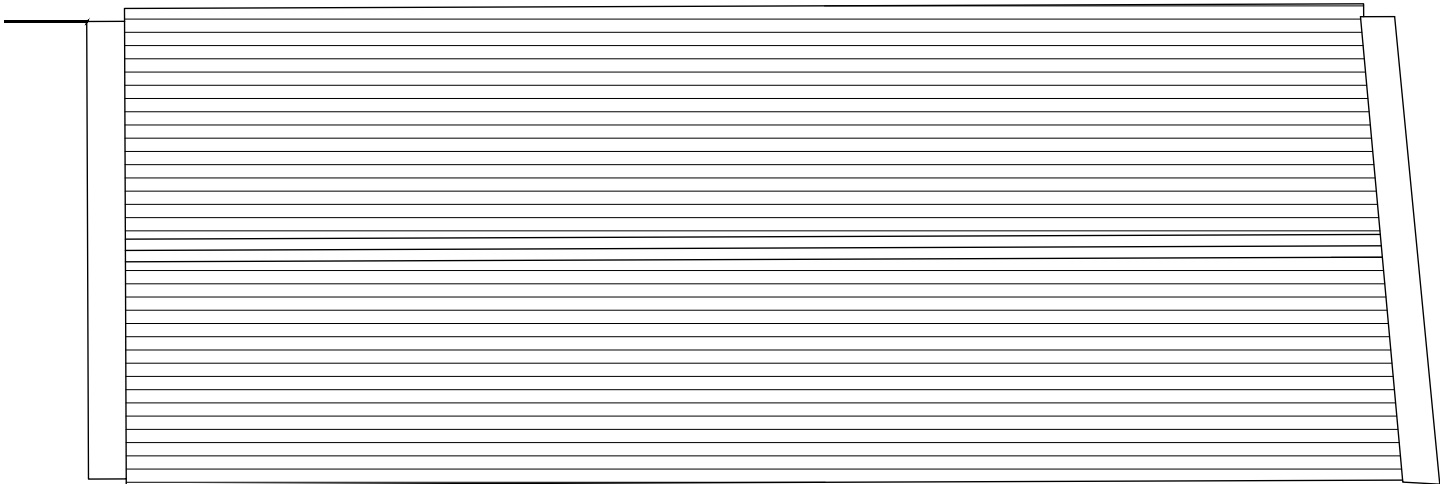


ROOF PLAN

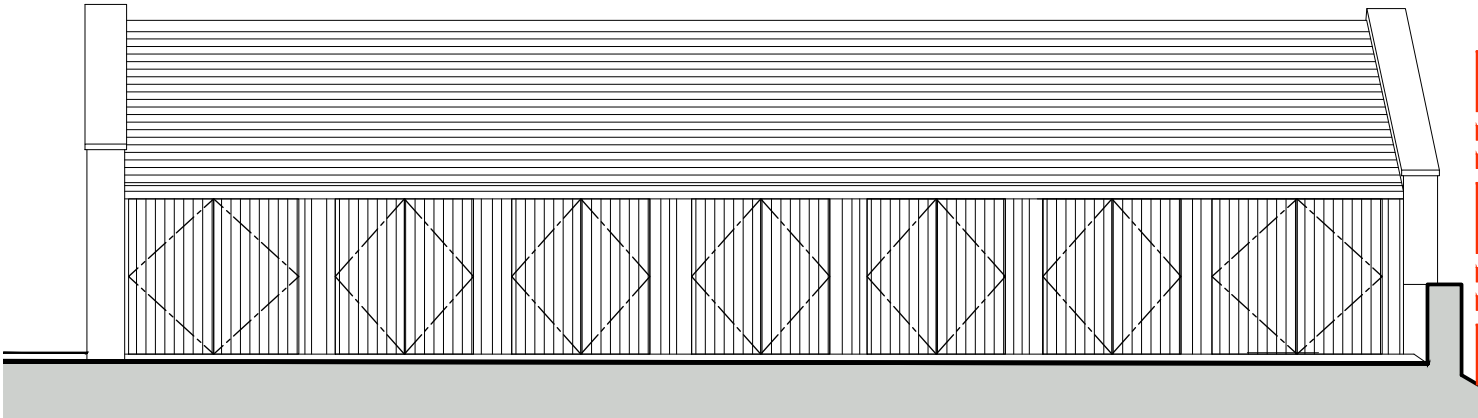

FRONT ELEVATION

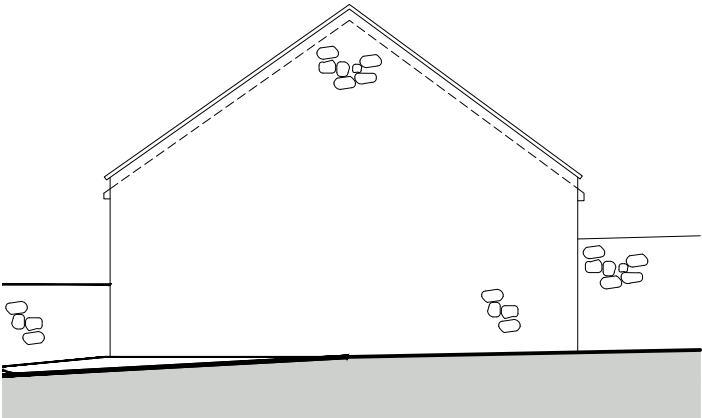

SIDE ELEVATION
(BATH ROAD)

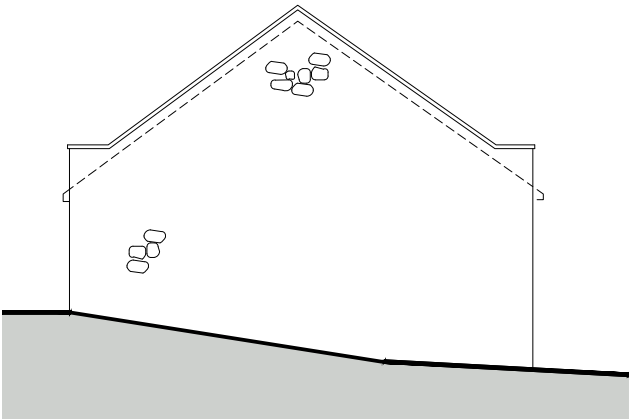

SIDE ELEVATION



REAR ELEVATION



PLANNING

Project Title
Land of off 36 Bath Road
Bradford-on-Avon BA15 1SR
Drawing Title
Retained garage- Proposed
Plans and Elevations

Date
January 2026
Drawn
AB
Checked
AT

Scale
1:200@A3

25/03/26 planners comments
Date Description
AB AT A
Drawn Checked Rev.

ANGUS MEEK
ARCHITECTS

Cedar Yard, 290A Gloucester Road, Bristol, BS7 8PD
T 0117 942 82 86 E architecture@angusmeek.co.uk

Project No. Drawing No. Rev.
2834 P401 A

Not to be reproduced in part or whole, without consent. Any discrepancies to be reported to the architect. Contractors to verify all dimensions and sizes on site.