



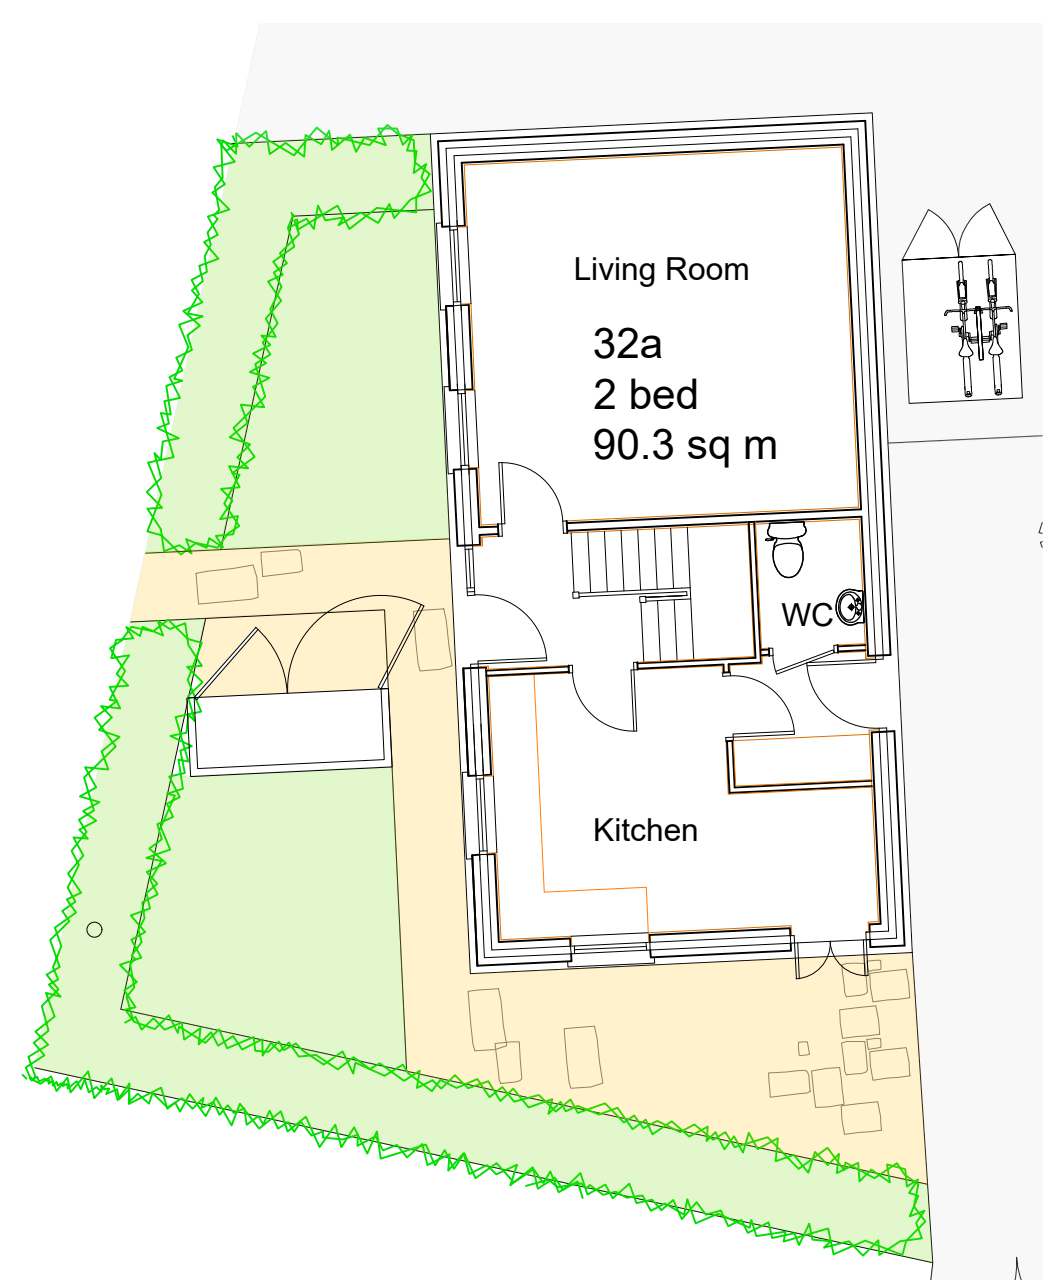

Proposed Ground Floor Plan

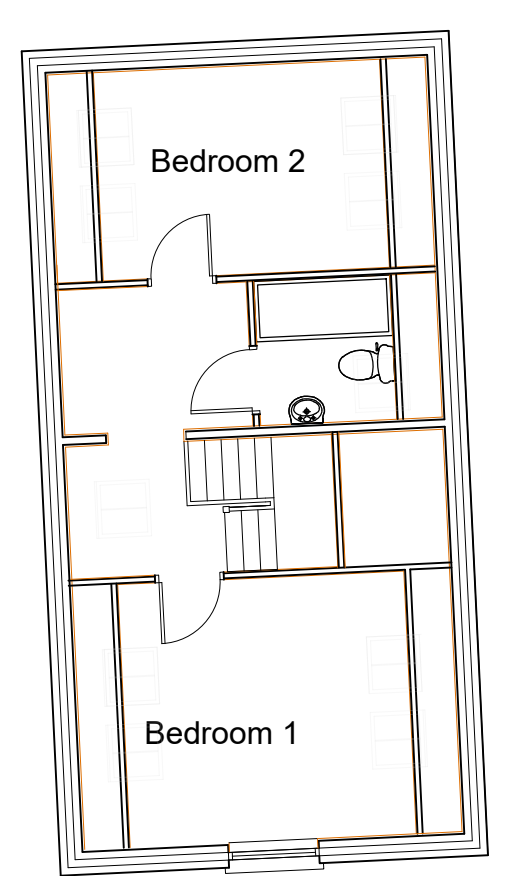


Proposed First Floor Plan



Proposed Bin Store

Proposed Bike Store

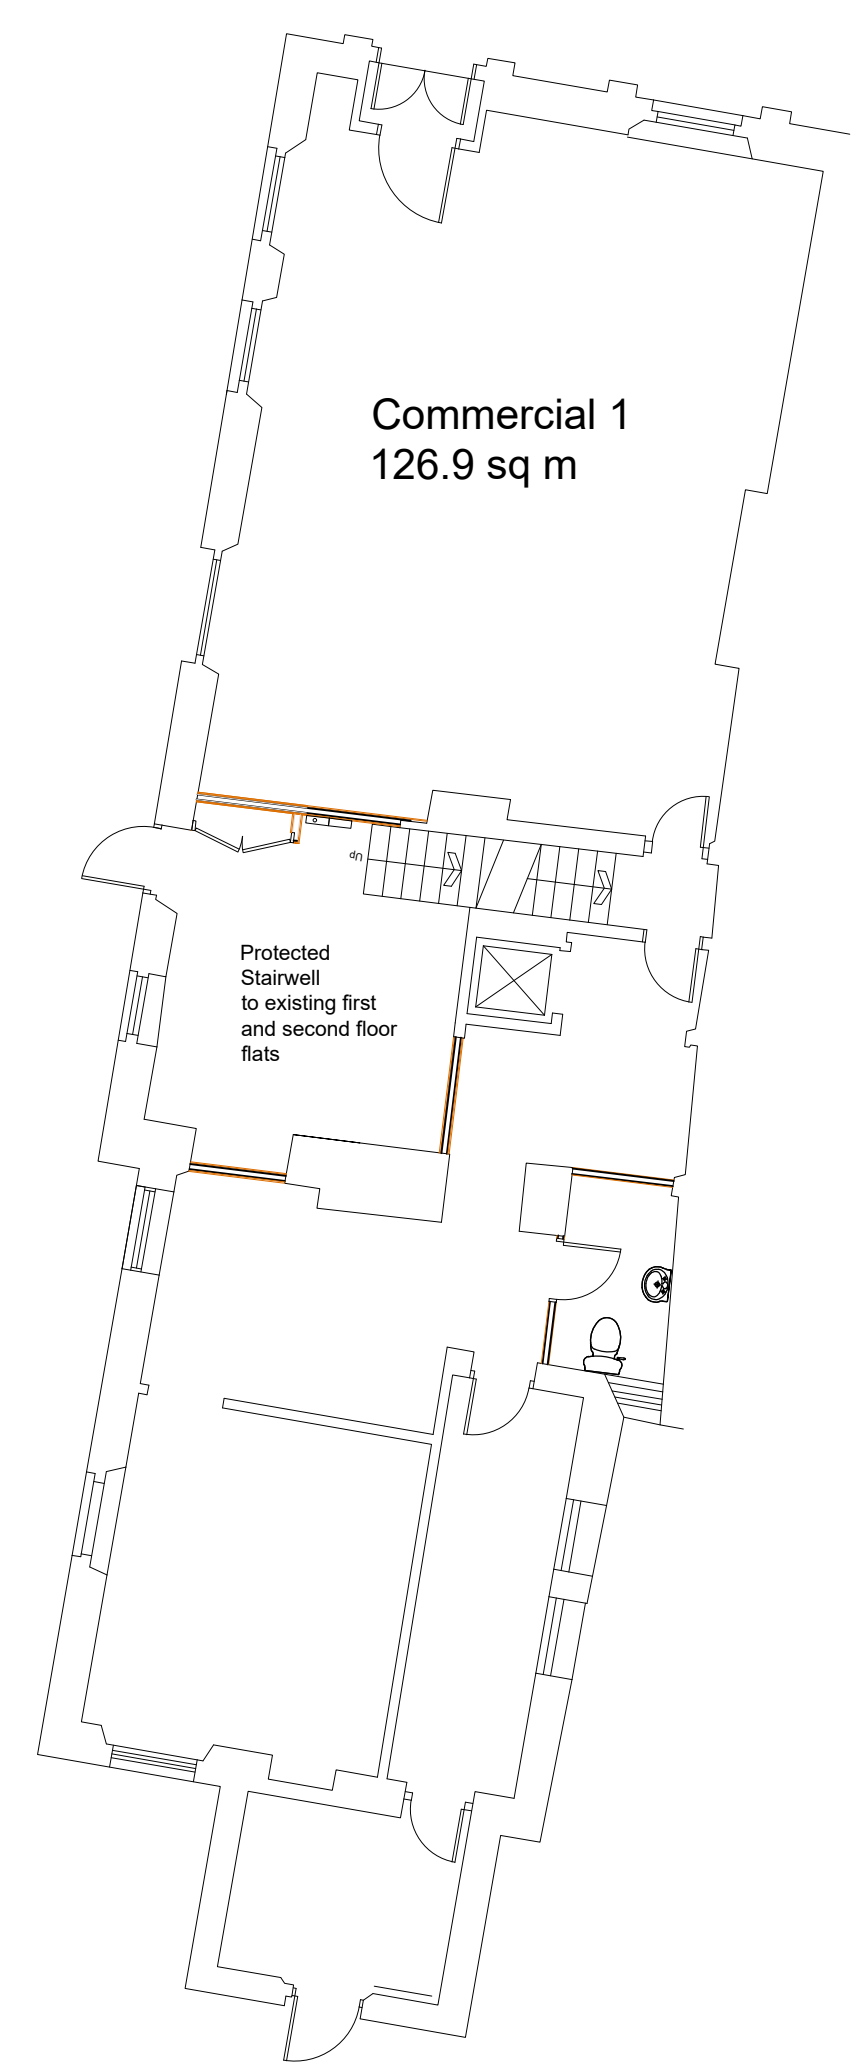

Existing Ground Floor



Proposed Ground Floor




West Elevation/Site Long Section



Proposed Materials and Detailing example Not to scale




165 x 265 Heritage Clay Plain Roof Tile - Clayhall Medium Blend Not to scale

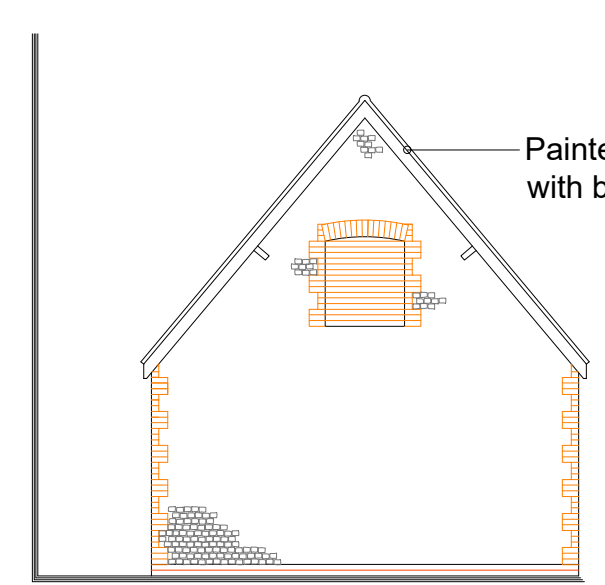


Proposed North Elevation



Proposed West Elevation

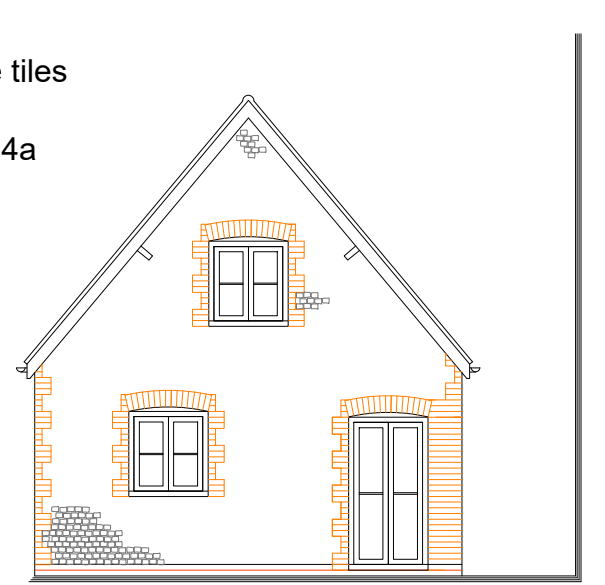

Proposed South Elevation

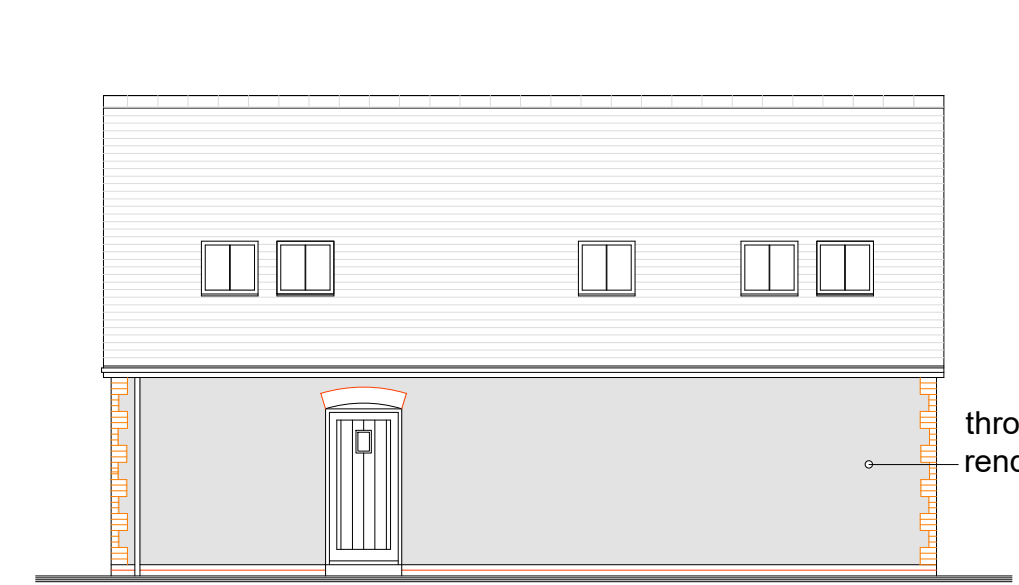

Proposed East Elevation

SCALE 1:100
0 1000 2000 3000 4000 5000MM

Rev	Description	Date
-----	-------------	------

**ELLIS AND PARTNERS**
INDEPENDENT SURVEYORS • VALUERS • PROPERTY ADVISORS
Address : Old Library House, 4 Dean Park Crescent, Bournemouth, BH1 1LY
Telephone : 01202 551821 Email : j.barker@ellis-partners.co.uk
Fax : 01202 557310 Web : www.ellis-partners.co.uk

Project:
**32 Market Place
Warminster**
Rear site Proposed
dwelling and GF Flat

Drawing Title:
**Existing and proposed plans
and elevations**

Drawing No: pp-002	Rev: -
Scale: 1:100 @ A1	Date: 14.01.26 Drawn: JRB