




Existing Site Plan




Proposed Site Plan

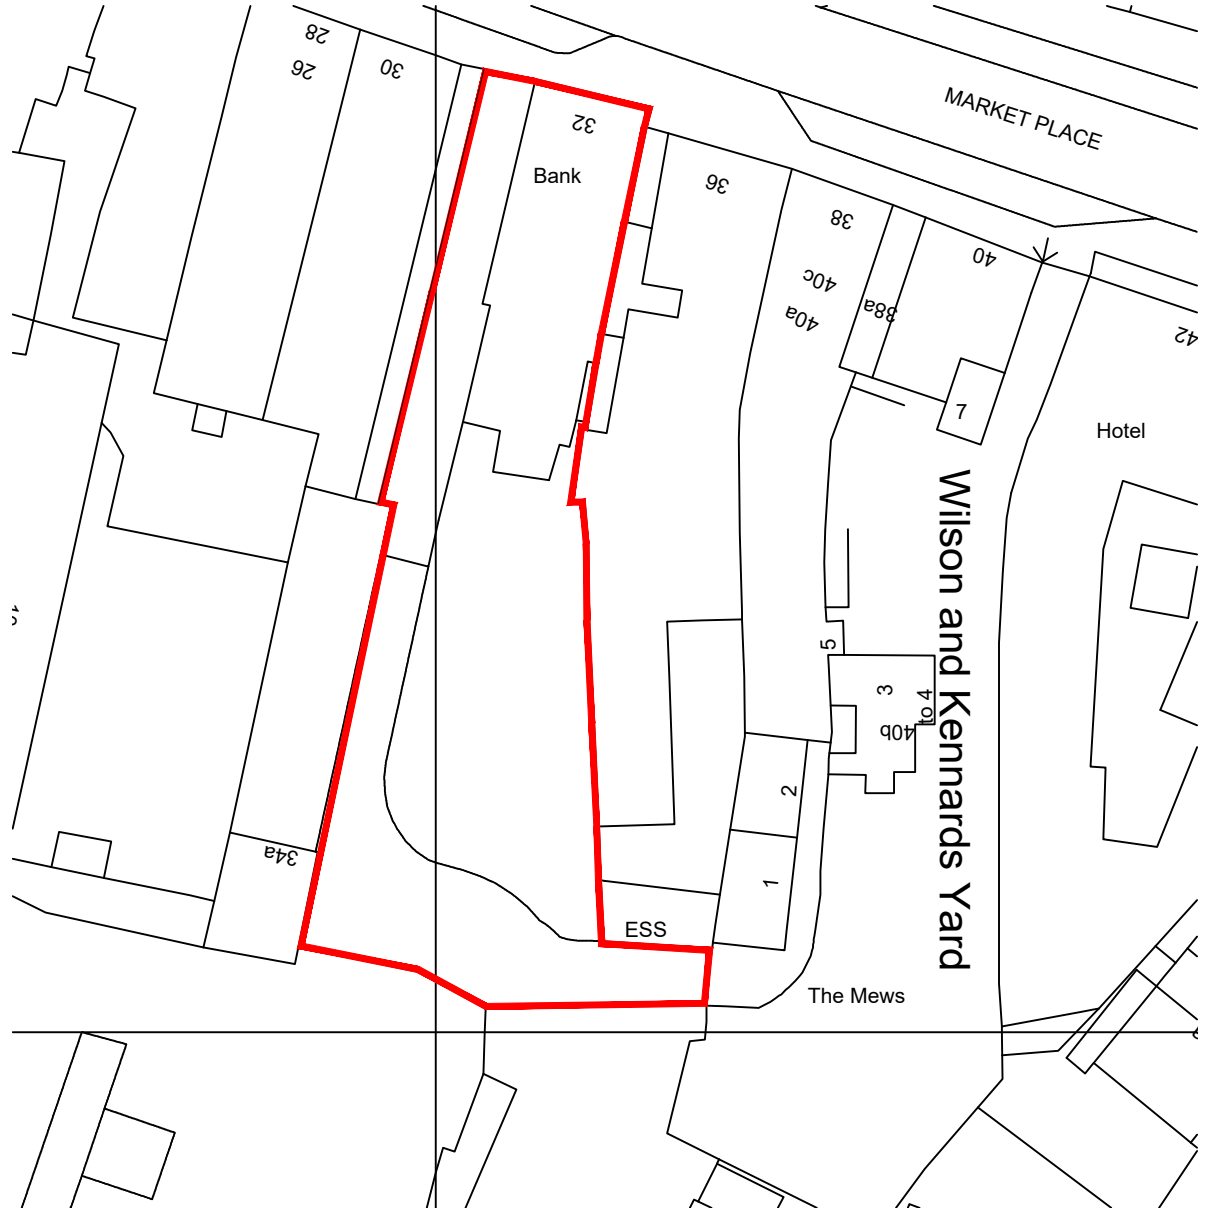

Block/Site Plan 1:500

SCALE 1:500  
0 5000 10000 15000 20000 25000MM

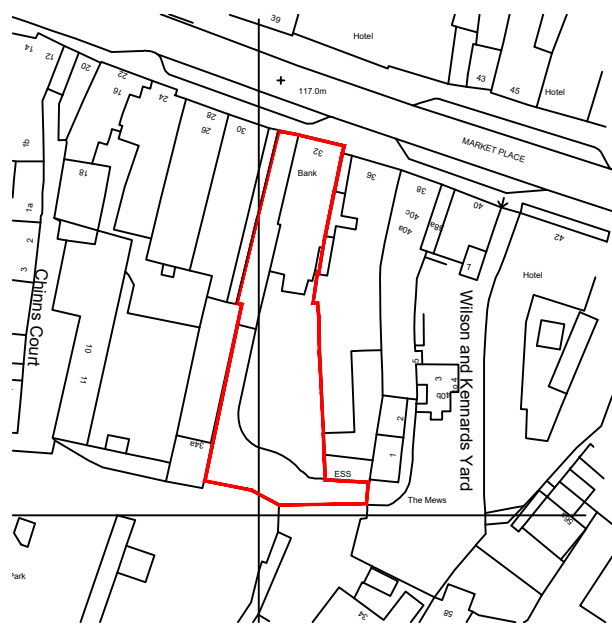

Location Plan 1:1250

SCALE 1:1250  
0 12500 25000 37500 50000 62500MM

SCALE 1:200  
0 2000 4000 6000 8000 10000MM

| Rev | Description | Date |
|-----|-------------|------|
|-----|-------------|------|

**ELLIS AND PARTNERS**

INDEPENDENT SURVEYORS • VALUERS • PROPERTY ADVISORS

Address : Old Library House, 4 Dean Park Crescent, Bournemouth, BH1 1LY

Telephone : 01202 551821 Email : j.barker@ellis-partners.co.uk

Fax : 01202 557310 Web : www.ellis-partners.co.uk

|                                            |                           |
|--------------------------------------------|---------------------------|
| Project:                                   |                           |
| 32 Market Place<br>Warminster              |                           |
| Rear site Proposed<br>dwelling and GF Flat |                           |
| Drawing Title:                             |                           |
| Location, Block and site<br>plans          |                           |
| Drawing No:                                | Rev:                      |
| pp-001                                     | -                         |
| Scale: 1:200 @ A1                          | Date: 14.01.26 Drawn: JRB |