




PROPOSAL SUBJECT TO:
SITE SURVEY;
STATUTORY APPROVALS;
DESIGN DEVELOPMENT.

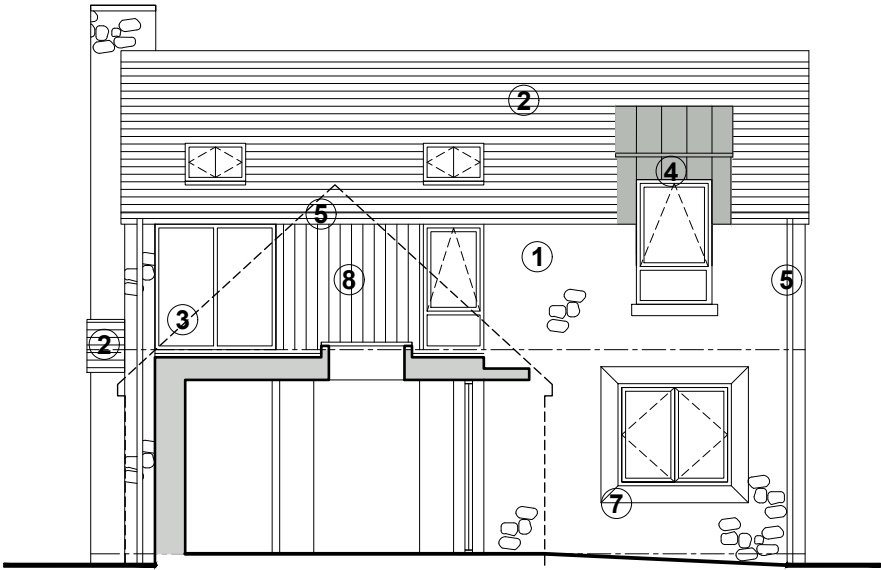


FRONT ELEVATION

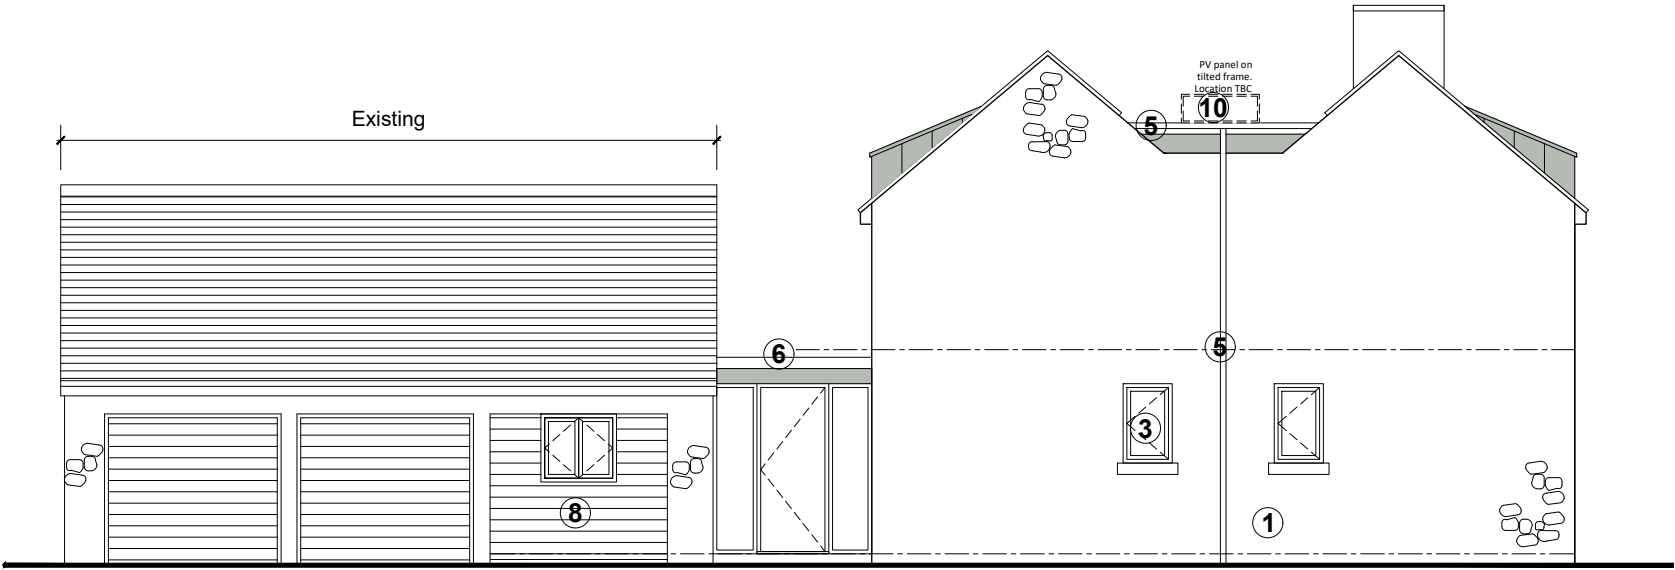

SIDE ELEVATION

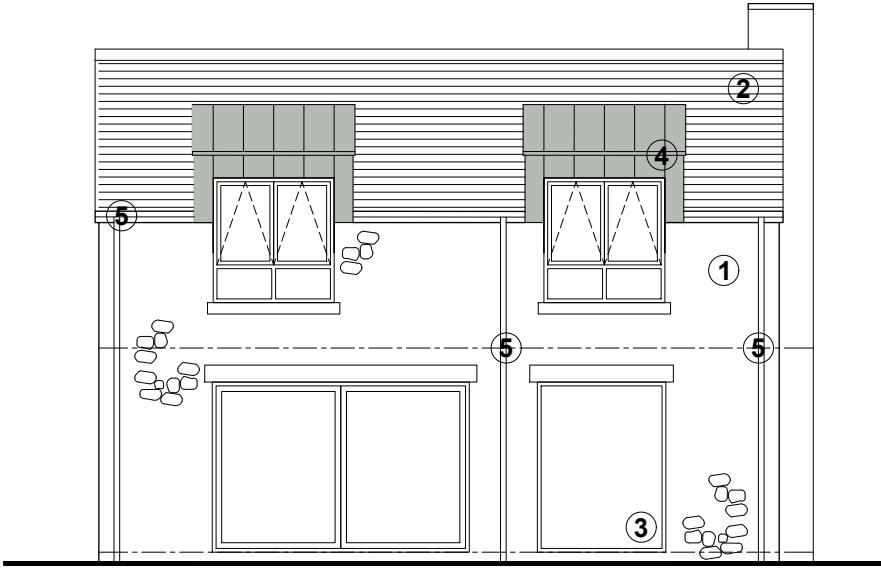

REAR ELEVATION

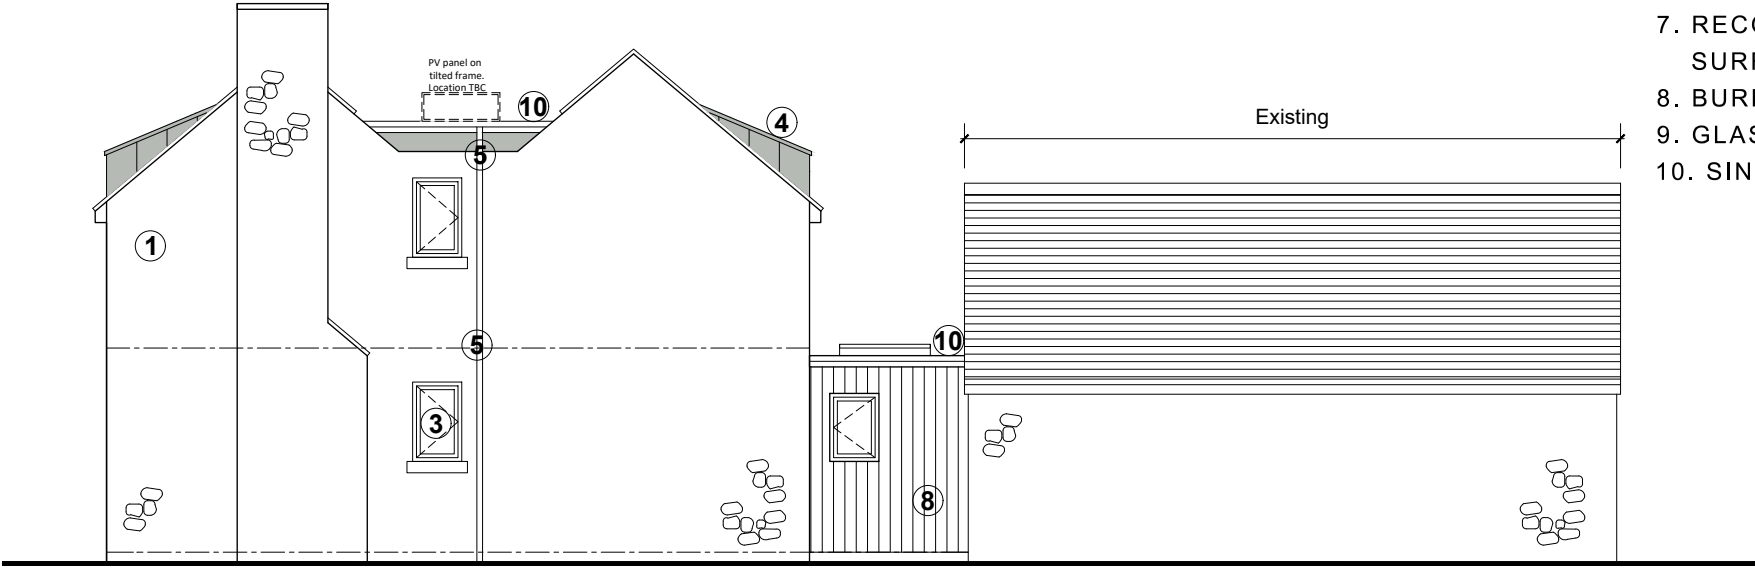

SIDE ELEVATION

MATERIALS KEY:

- 1. NATURAL COURSED STONE
- 2. CLAY PANTILE ROOF
- 3. BLACK WINDOWS & DOORS - ALUMINIUM/COMPOSITE TBC
- 4. BLACK STANDING SEAM CLADDING
- 5. METAL RW GOODS & uPVC BLACK ROOF DETAILING
- 6. PRESSED METAL PORCH-BLACK
- 7. RECONSTITUTED STONE SURROUNDS
- 8. BURNT TIMBER CLADDING
- 9. GLASS BALUSTRADE
- 10. SINGLE PLY FLAT ROOFING

Project Title
Land of off 36 Bath Road
Bradford-on-Avon BA15 1SR
Drawing Title
Proposed Elevations
Plot 2

Date
June 2025
Drawn
AB
Checked
AT

Scale
1:100@A3

18/03/26 planners comments
14/01/26 PV added to side elevation
07/10/25 PV's added
Date Description Drawn Checked Rev.

ANGUS MEEK
ARCHITECTS

Cedar Yard, 290A Gloucester Road, Bristol, BS7 8PD
T 0117 942 82 86 E architecture@angusmeek.co.uk

Project No. Drawing No. Rev.
2834 P202 C

Not to be reproduced in part or whole, without consent. Any discrepancies to be reported to the architect. Contractors to verify all dimensions and sizes on site.