


Internal First Floor Doors




Precedent Photo
Door by Jack Badger




Precedent Photo
Thumb Latch by Willow & Stone

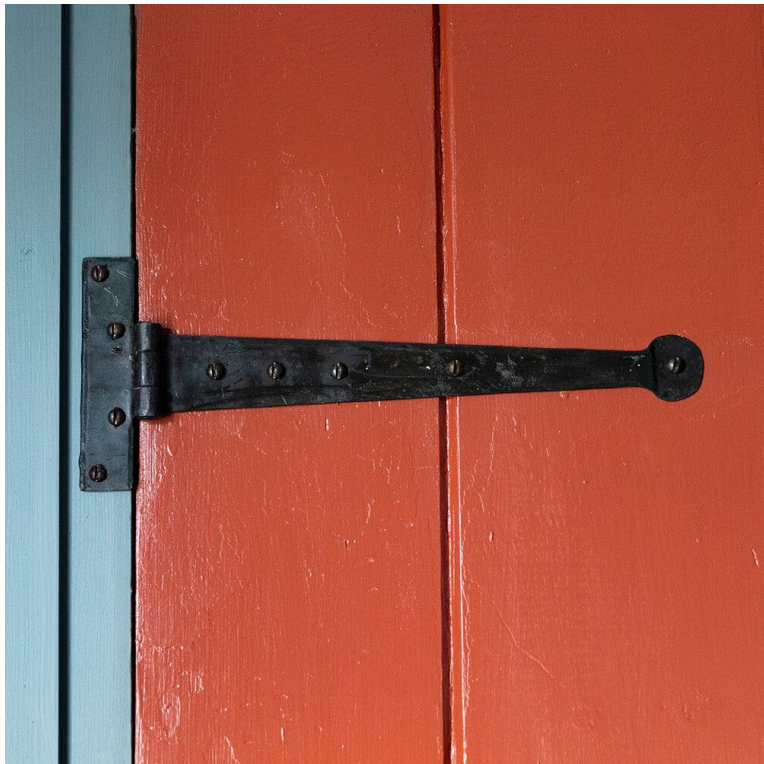


Precedent Photo
Hinge by Willow & Stone

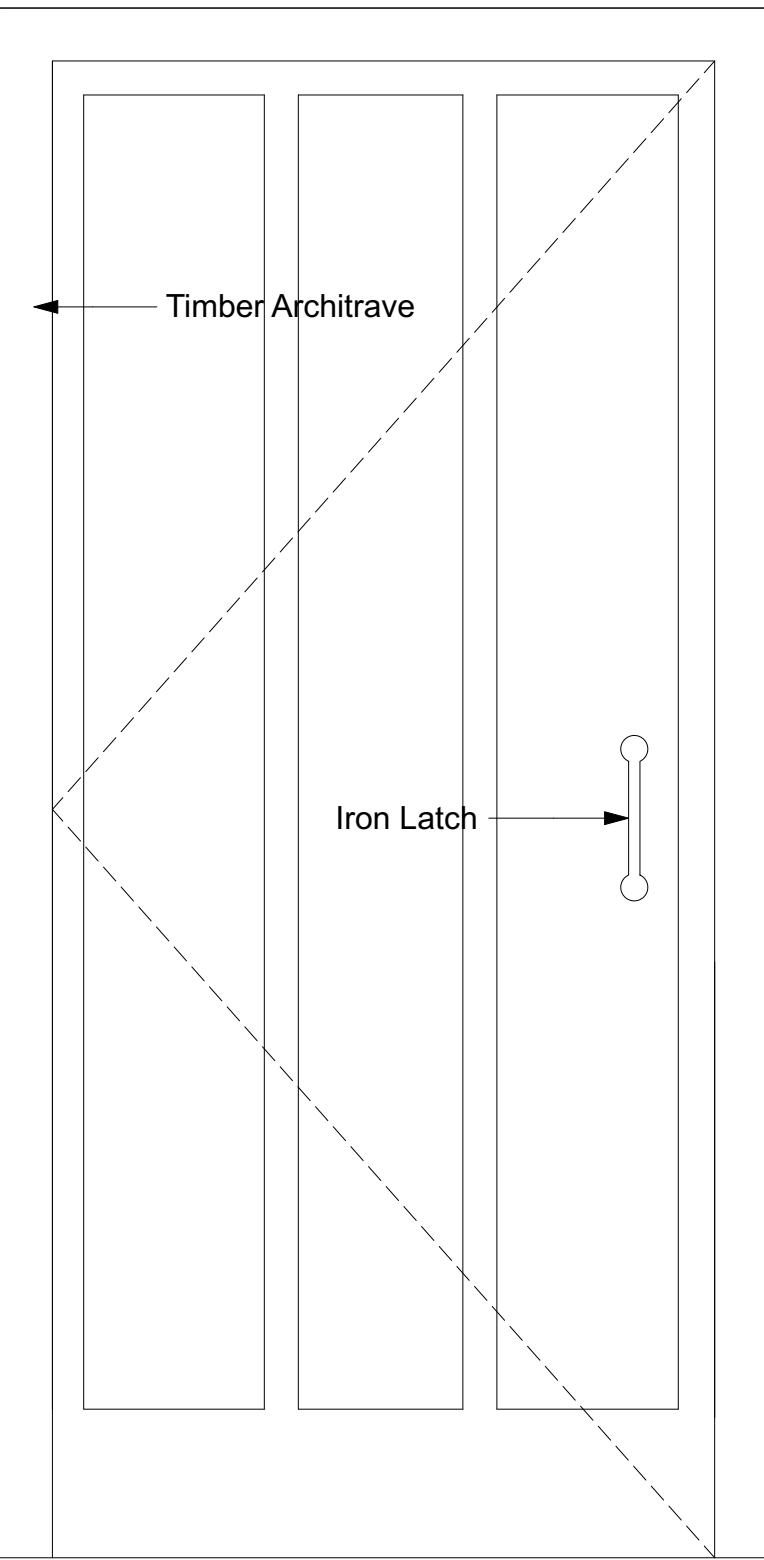

2 First Floor Door Corridor Elevation
Scale: 1:10

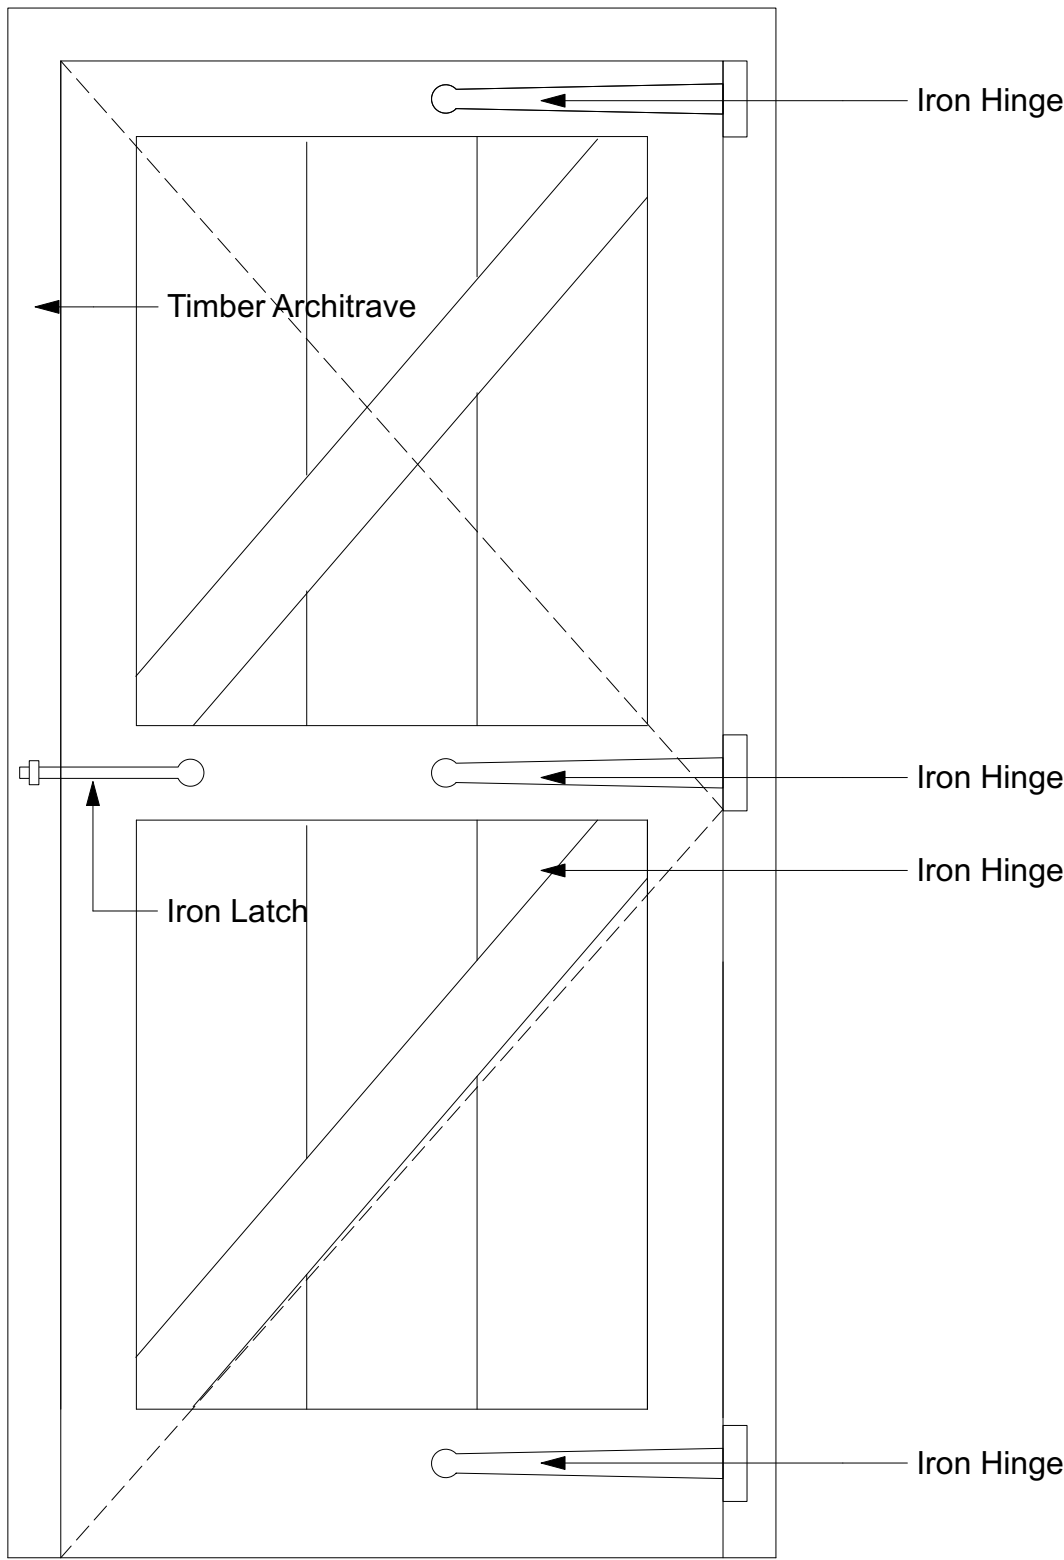

3 First Floor Door Bedroom Elevation
Scale: 1:10

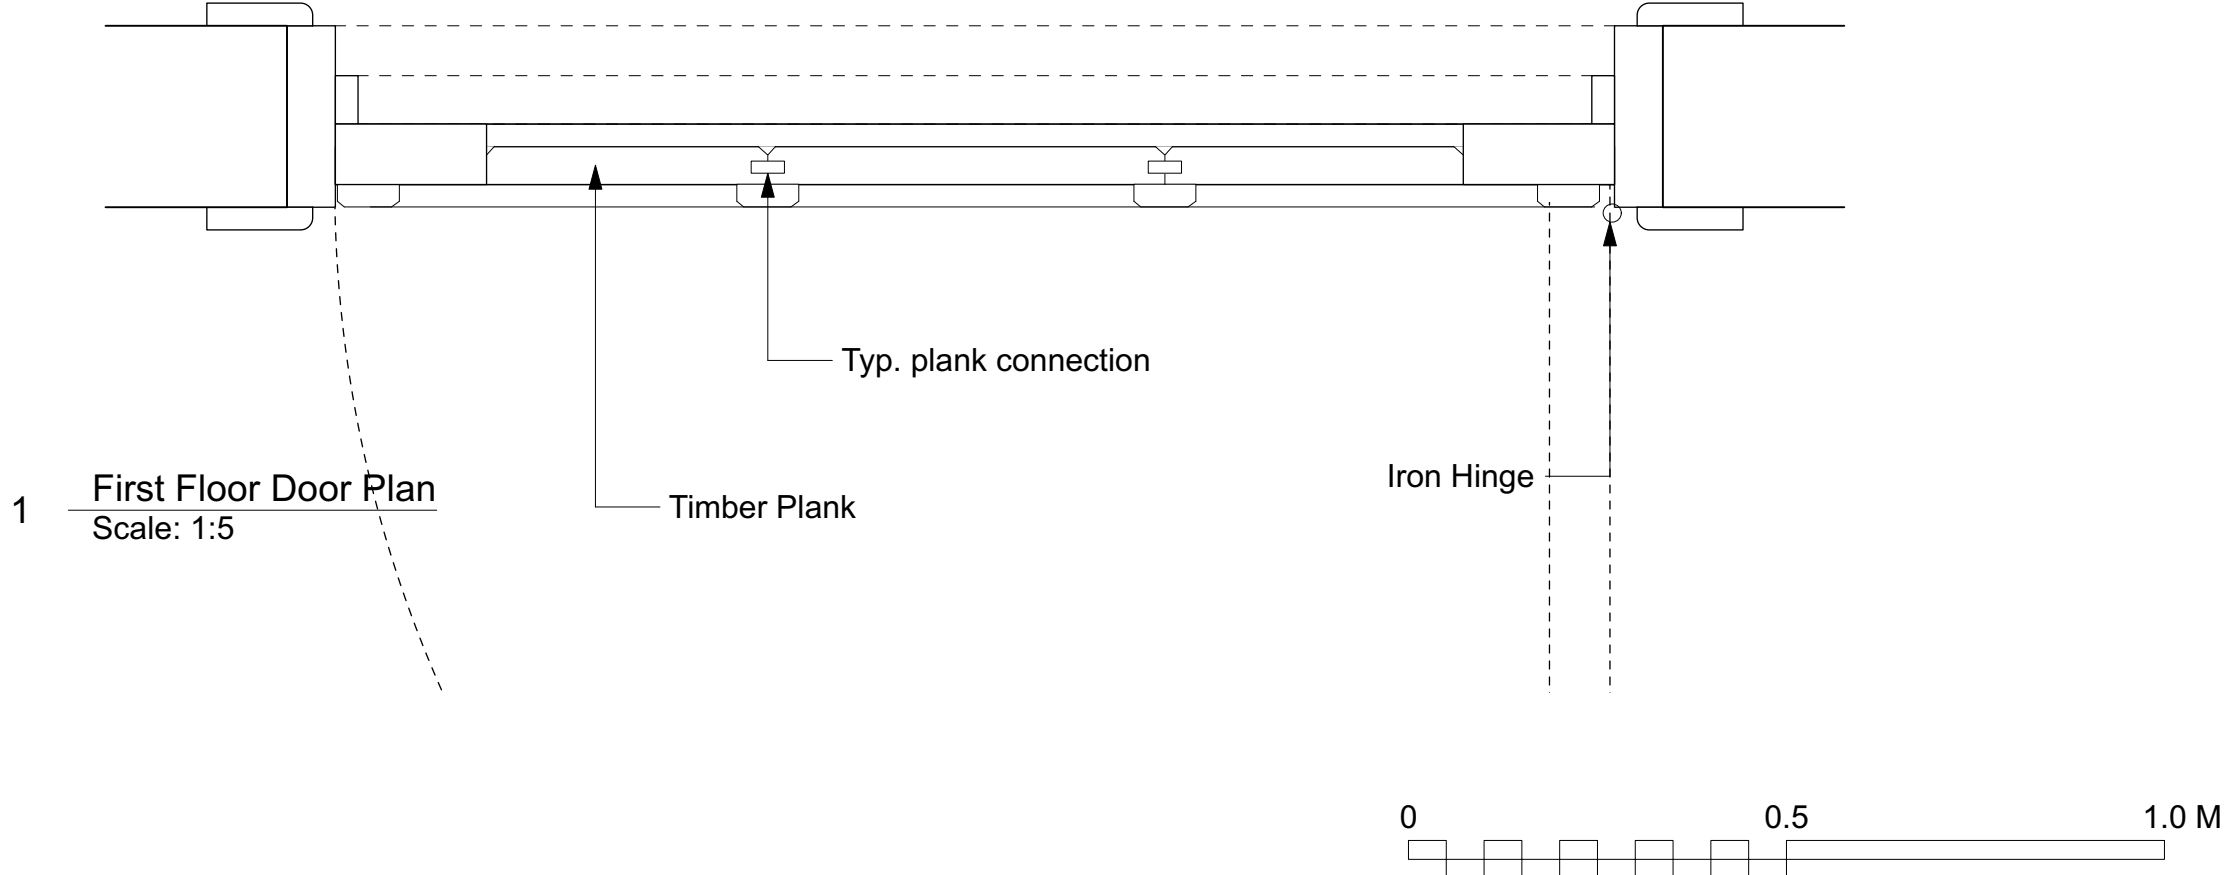

1 First Floor Door Plan
Scale: 1:5

Internal First Floor Pocket Door




Precedent Photo
Traditional Timber Pocket Door




Precedent Photo
Pull Handle by Willow & Stone




Precedent Photo
Pocket Door System

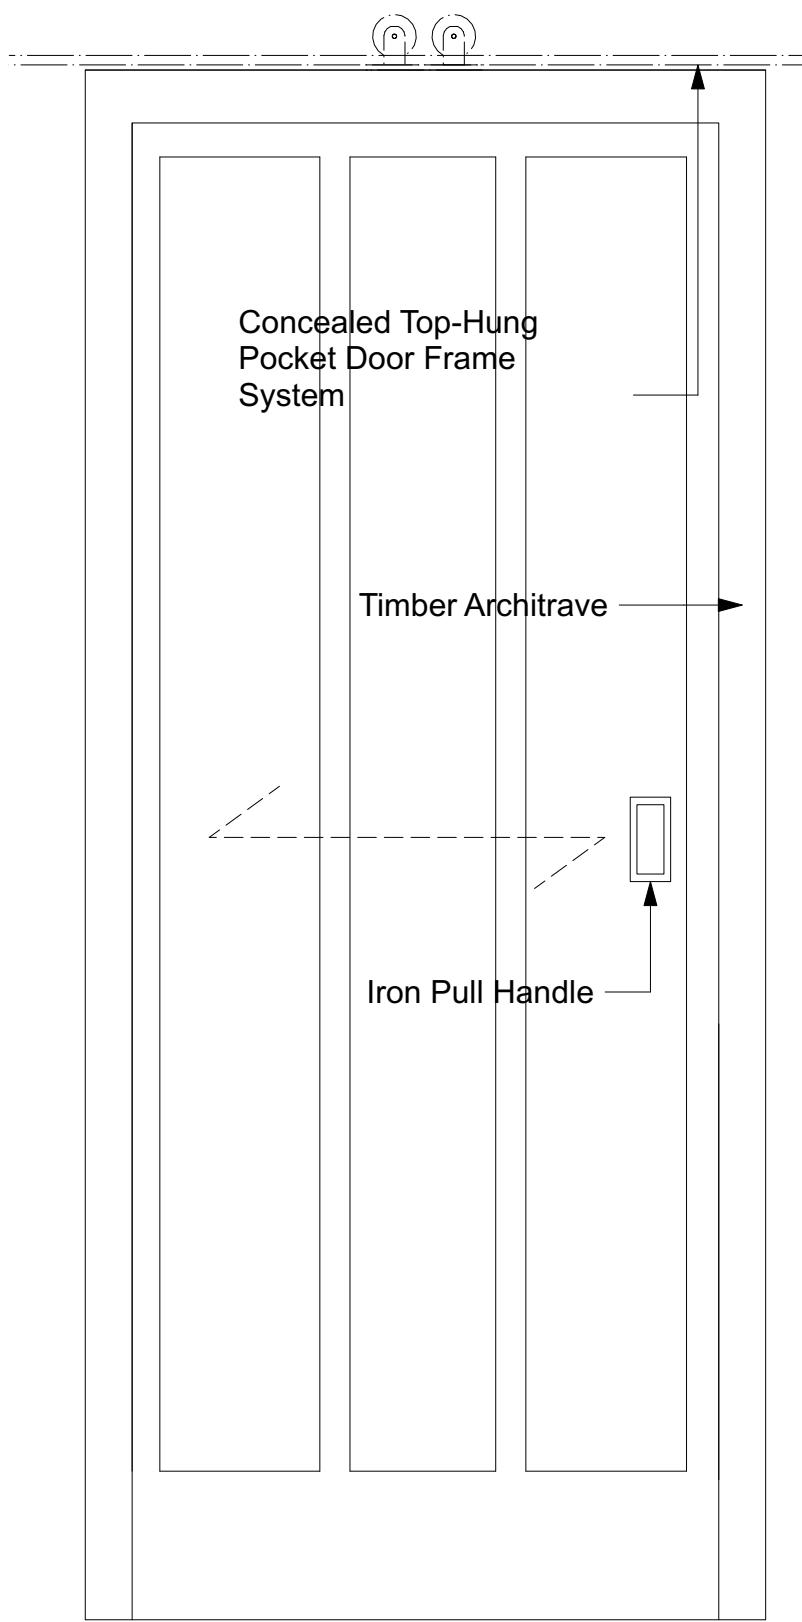


5 First Floor Pocket Door WC Elevation
Scale: 1:10

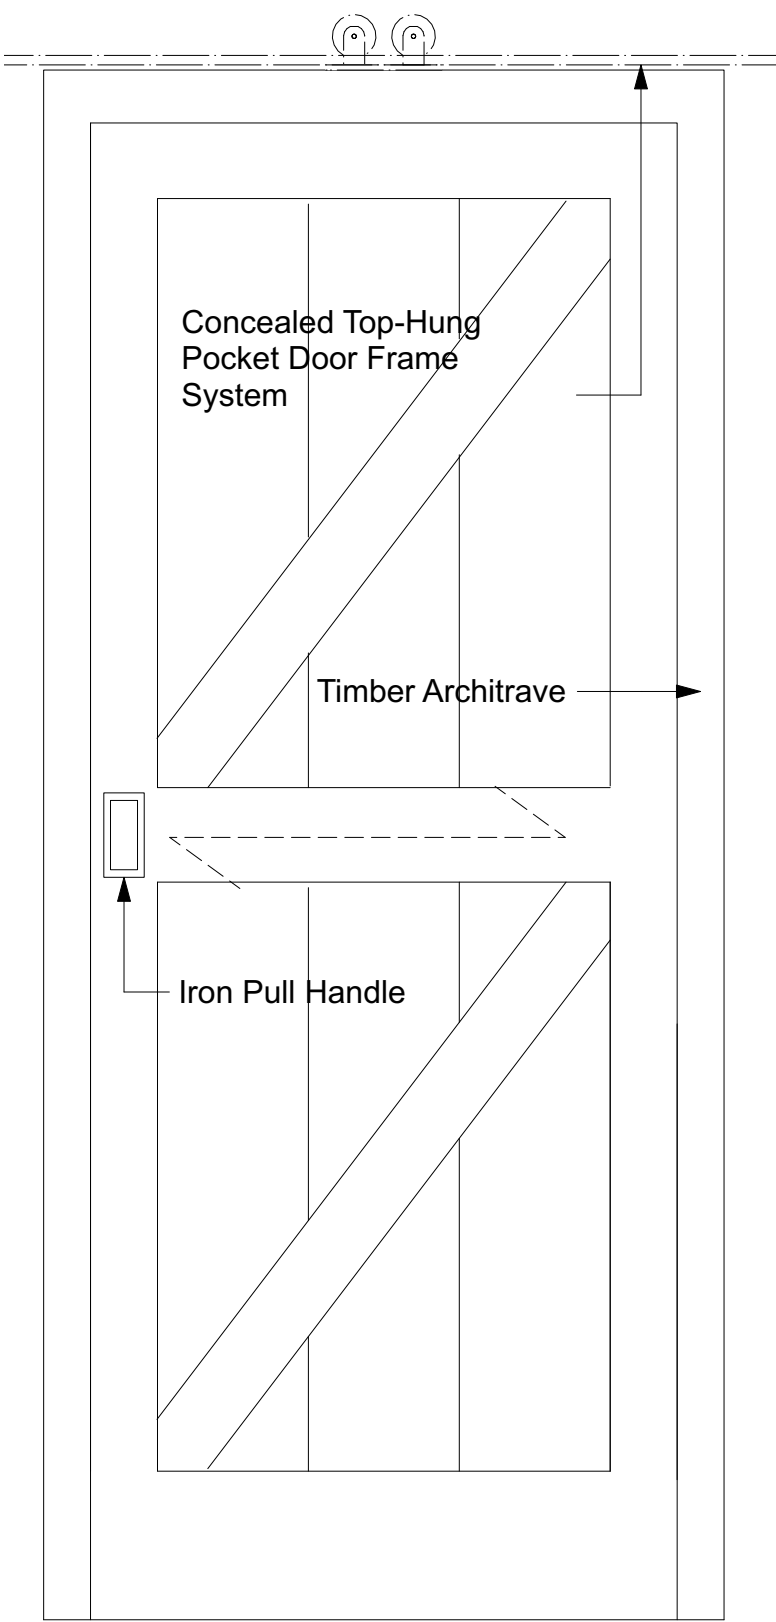



6 First Floor Pocket Door Corridor Elevation
Scale: 1:10

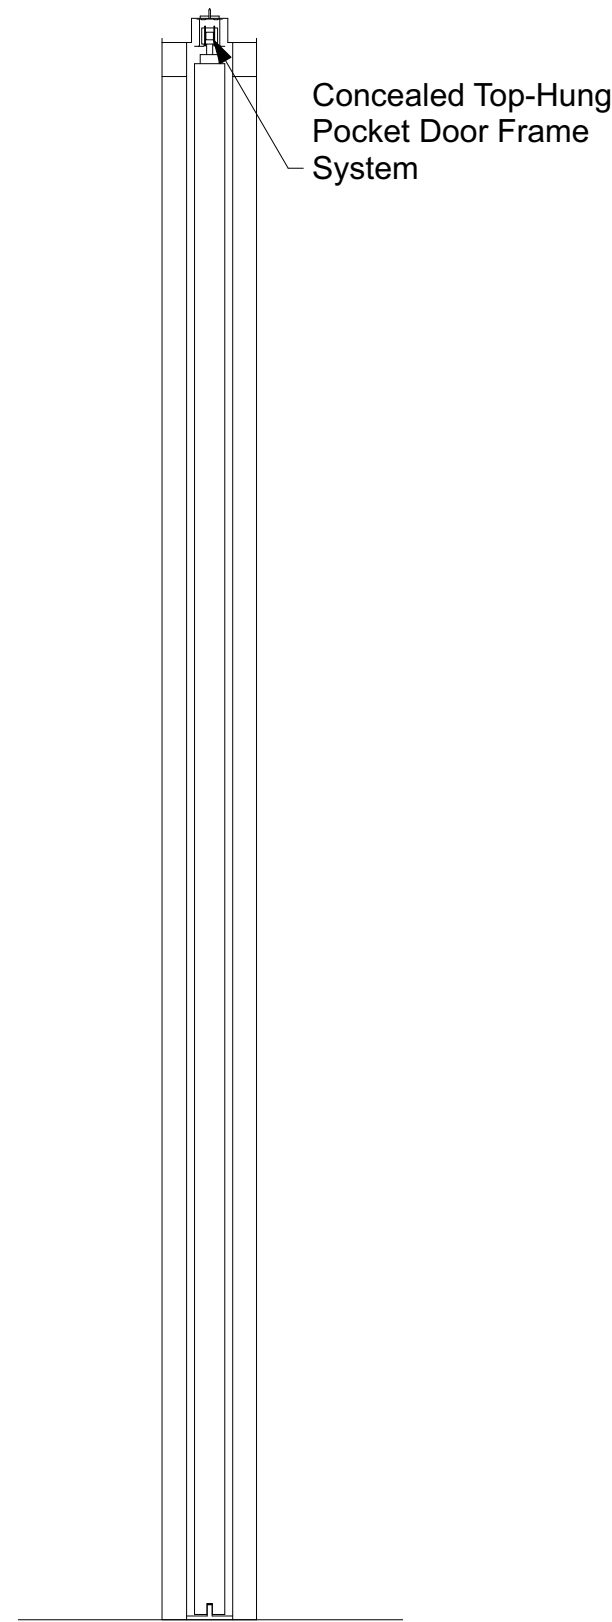


7 First Floor Pocket Door Section
Scale: 1:10

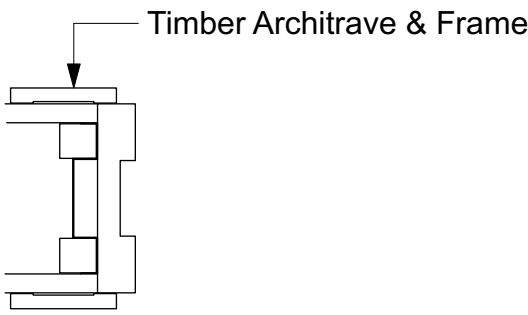

4 First Floor Door Plan
Scale: 1:5

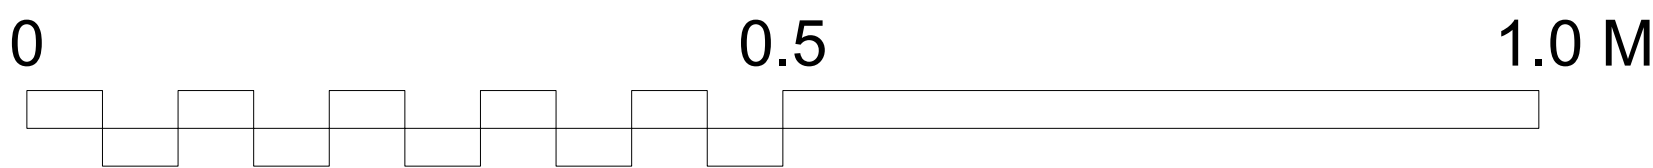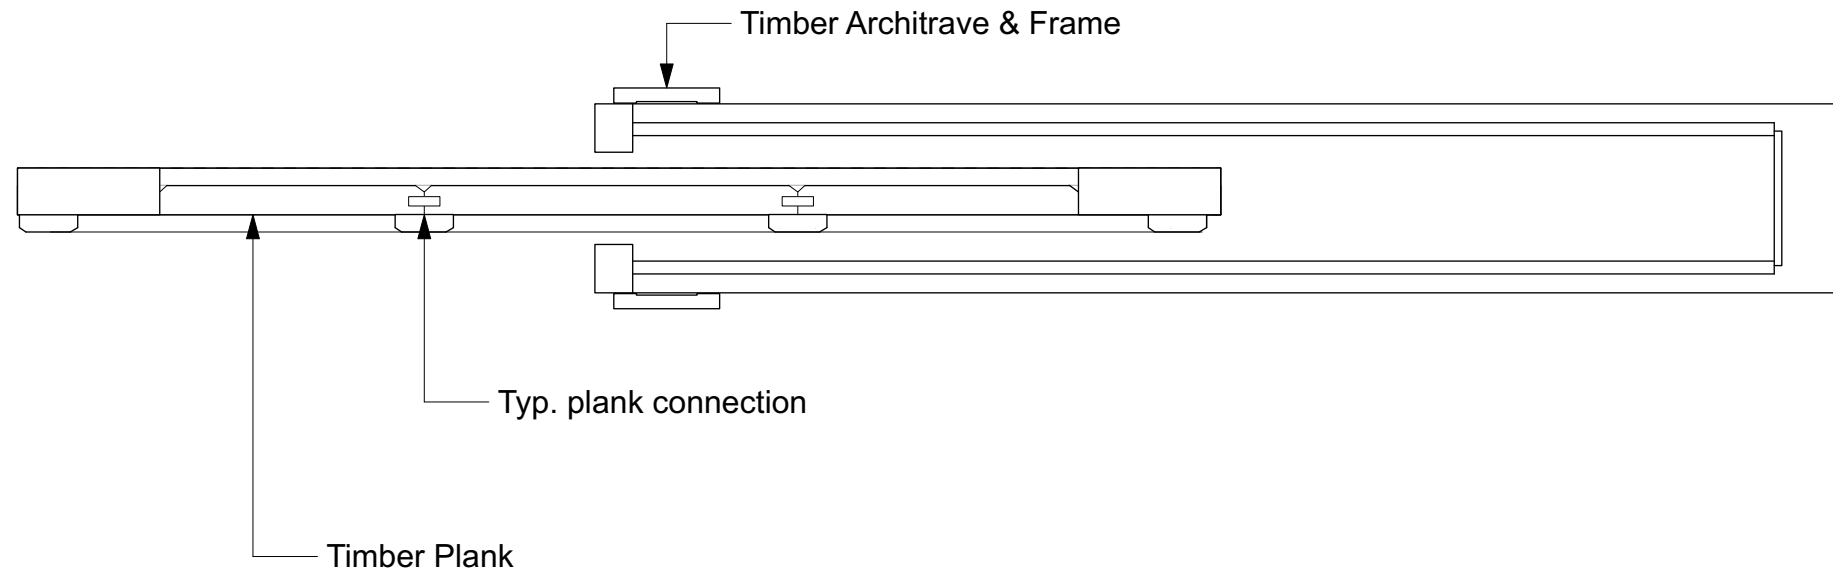

Notes

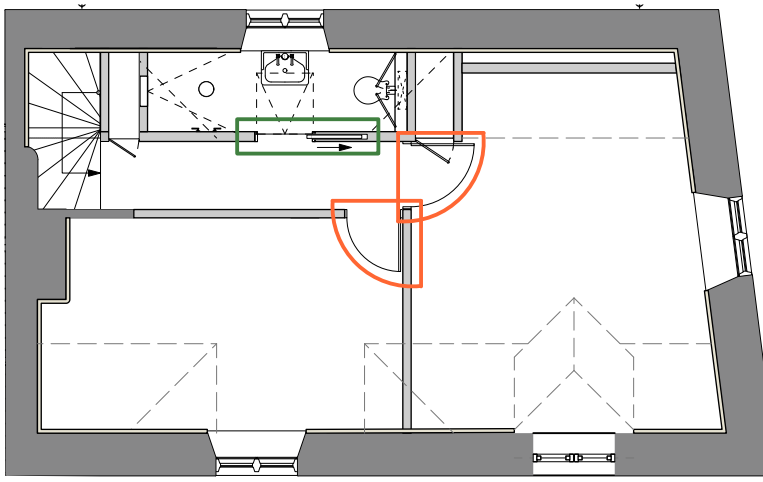

0 Key First Floor Plan
Scale: 1:100

PROJECT
Latchets
CLIENT
Sheelagh, Gerard & Andy
DRAWING TITLE
PROPOSED DOORS

Drawing Number

22010-752

Scale

1:10 & 1:5 @ A1

Date Created

01.08.25

Revision

A

Revision Date

27.03.26

Drawn By

ID

Checked By

DF

Do not scale from drawing, all dimensions to be checked on site. Report omissions and discrepancies to the architect immediately

do
atelier ochre
architecture | interiors