


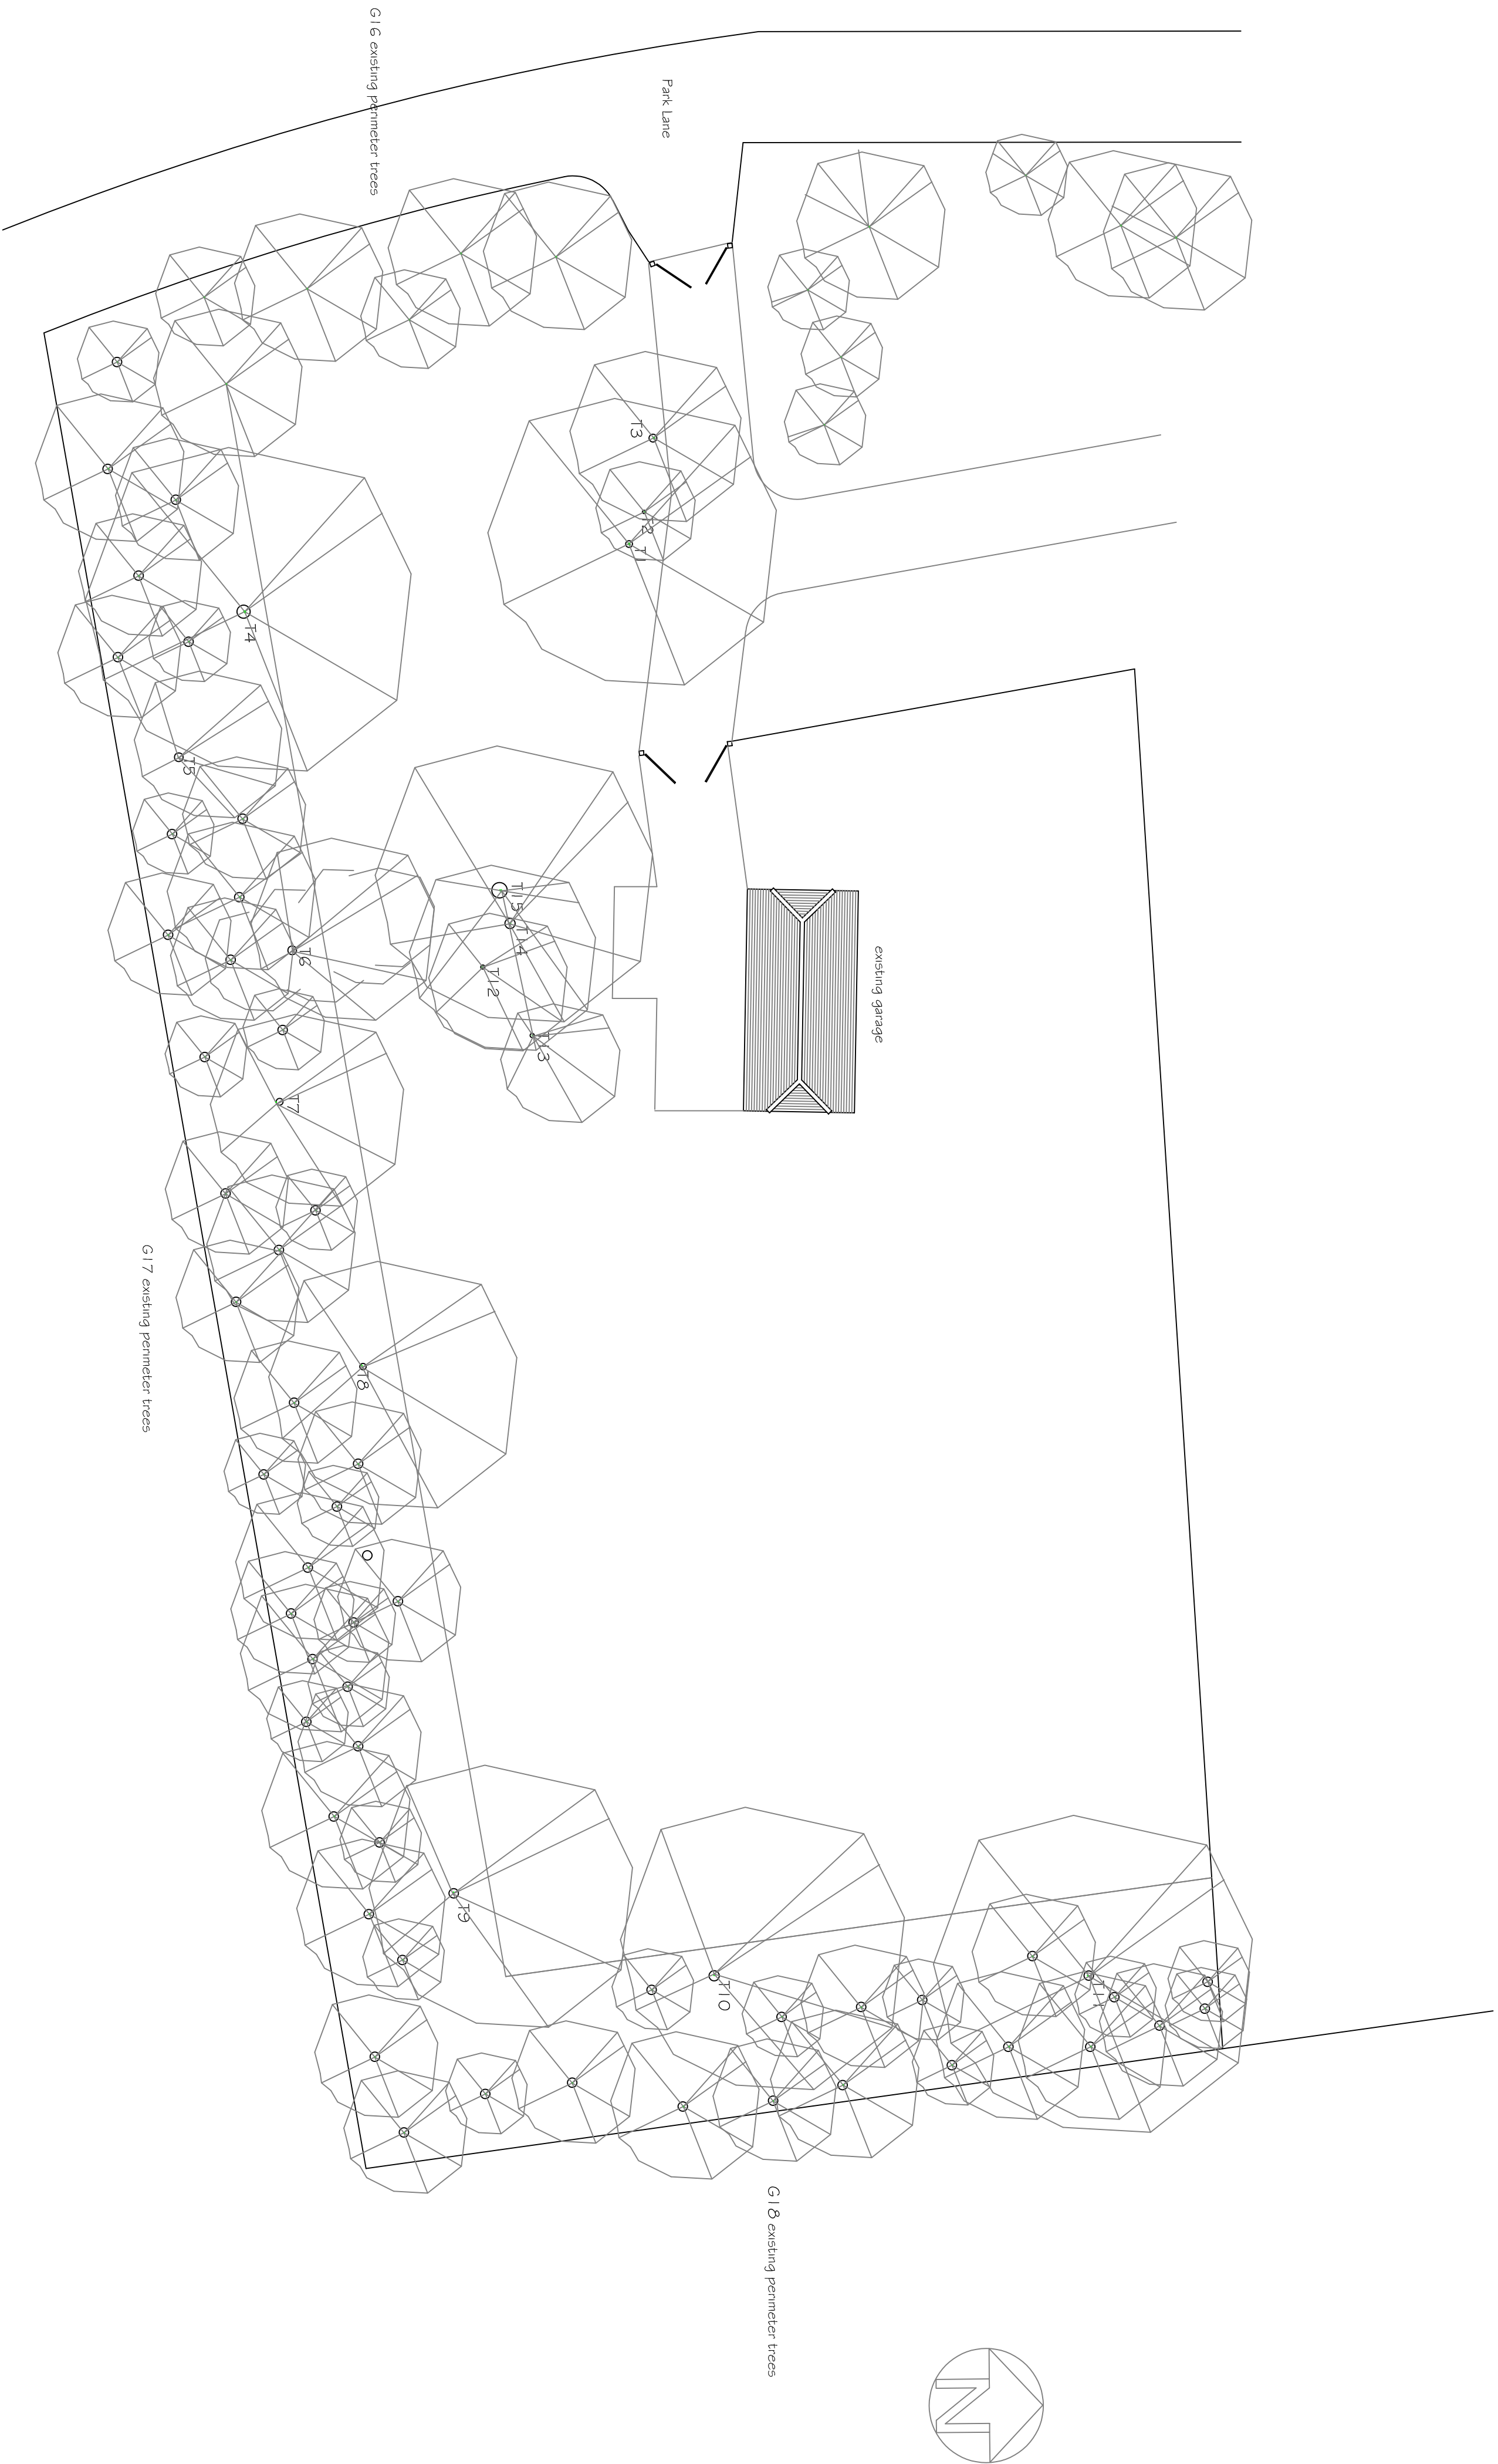

SITE PLAN 1:200

Issue 2 existing tree positions amended to align with Tree Protection Plan

|   |       |          |  |
|---|-------|----------|--|
| <div><div>SJF</div><div>PLANNING</div><div>&amp; DESIGN SERVICE</div><div>01225 782078 <a href="mailto:simon@sjfdesign.co.uk">simon@sjfdesign.co.uk</a></div></div> |       |          |  |
| PROPOSED DWELLING & GARAGE   |       |          |  |
| CLIENT MR R WILLIS   |       |          |  |
| LOCATION LAND ADJACENT TO<br>TUDOR COTTAGE<br>PARK LANE<br>CHERRILL<br>SN11 8XN                                                                                     |       |          |  |
| TITLE EXISTING SITE PLAN   |       |          |  |
| DRG NO   | ISSUE | DATE     |  |
| 2607-6   | 2     | FEB 2026 |  |

