


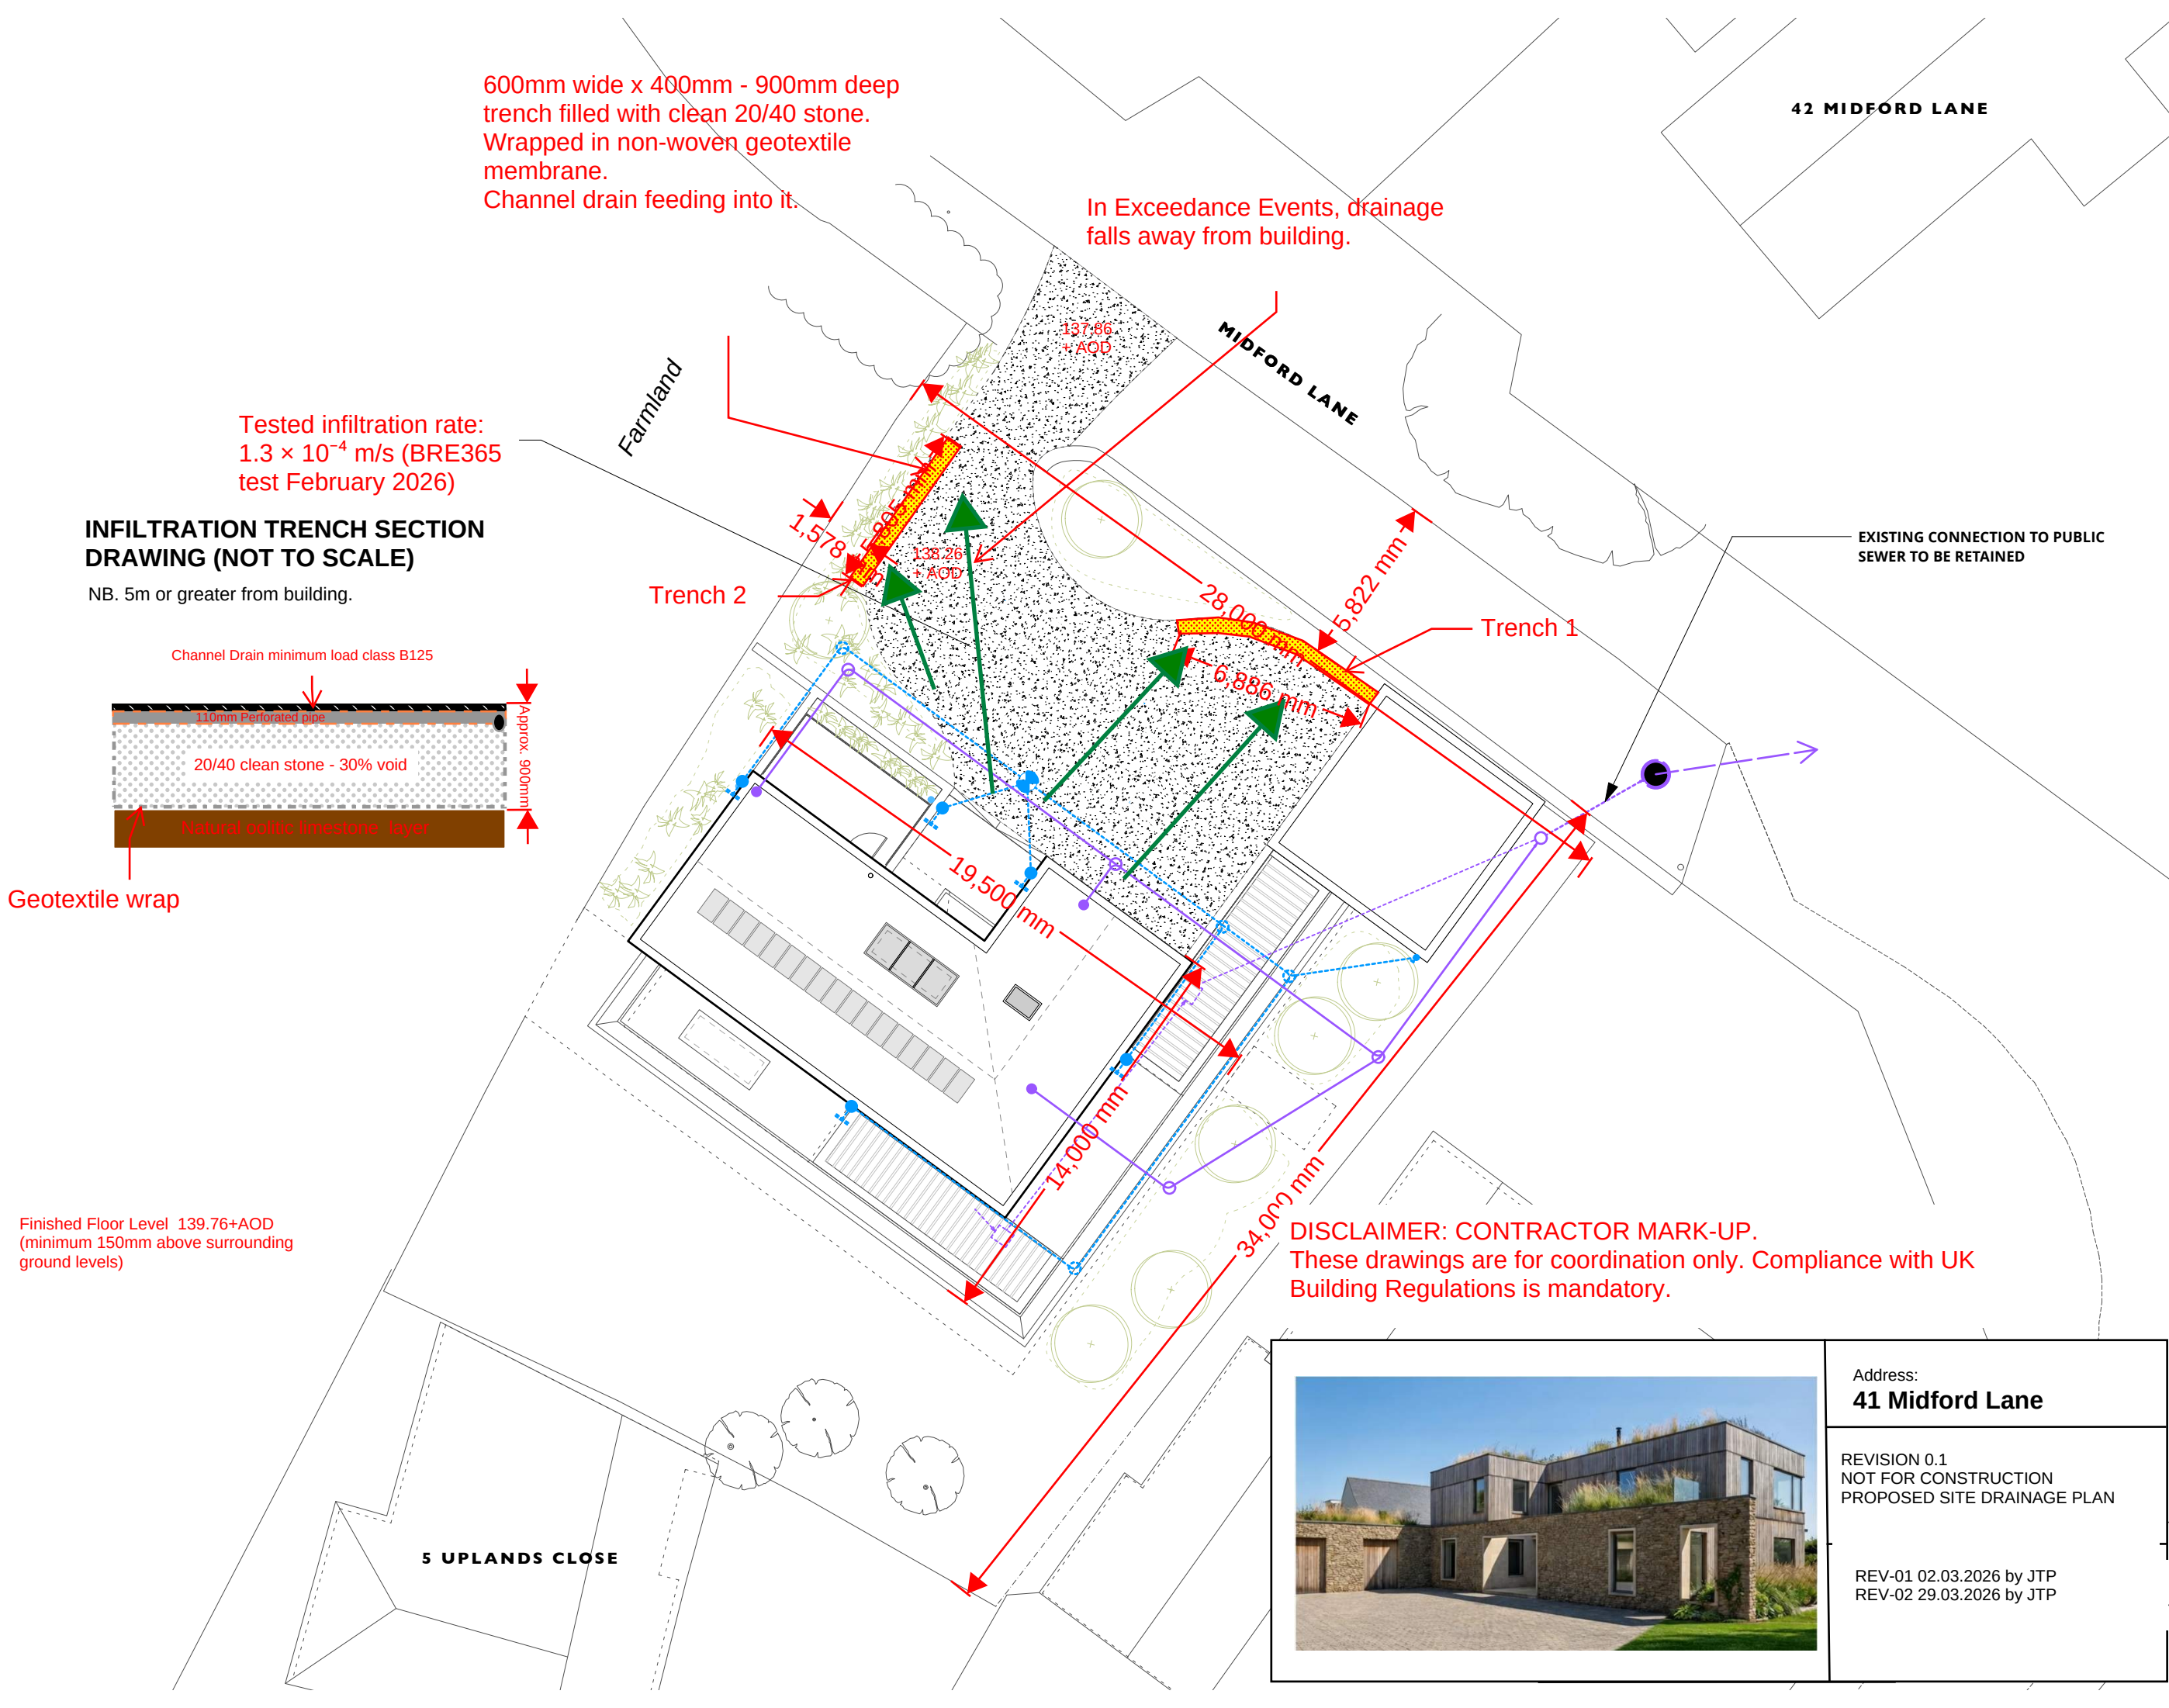

NOTES:

FOUL WATER:

- Existing Public Foul Water Sewer and Manhole
- Proposed 100mm FW drain and inspection chamber
- Existing 100mm FW drain and inspection chamber TO BE REMOVED
- SP BG

SURFACE WATER:

- Self Draining gravel surface
- SW Catchpit chamber
- 100mm SW drain and inspection chamber
- SW rodding eye
- RWP BG

NOTE: ALL INVERT LEVELS TO BE CONFIRMED ON SITE

#	DESCRIPTION	BY	DATE
---	-------------	----	------

PROPOSED - Site Drainage plan

JOB NO - DRAWING NO.	REV.
2503 - 3 700	
MIDFORD LANE	
SCALE @ A3:	1:200
LAST PLOT DATE:	09/09/2025
DRAWN BY:	JH
CHECKED BY:	XX

PLANNING

EN SPACE ARCHITECTS

www.enspacearchitects.co.uk
© EnSpace Architects

Address:
41 Midford Lane

REVISION 0.1
NOT FOR CONSTRUCTION
PROPOSED SITE DRAINAGE PLAN

REV-01 02.03.2026 by JTP
REV-02 29.03.2026 by JTP