


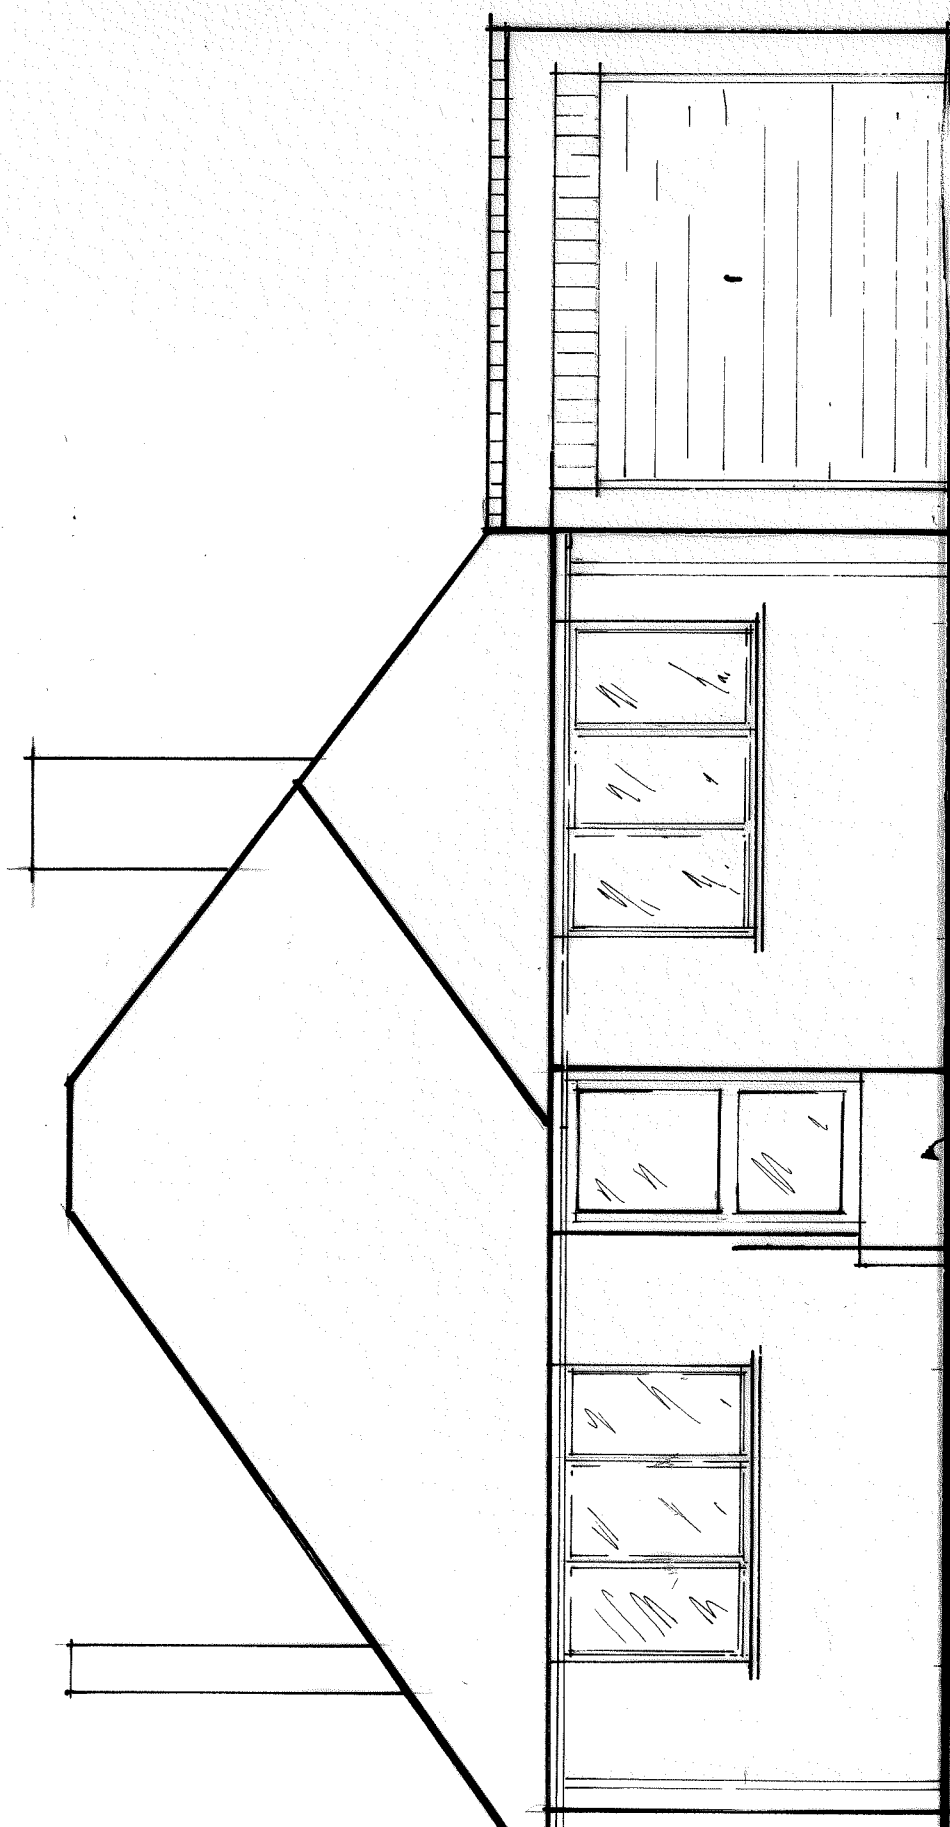

EXISTING


TREE TOPS
HYDE LANE
PURTON

RAMP- EXISTING

NORTH ELEVATION
DWG 08



SCALE 1:50 @ A4

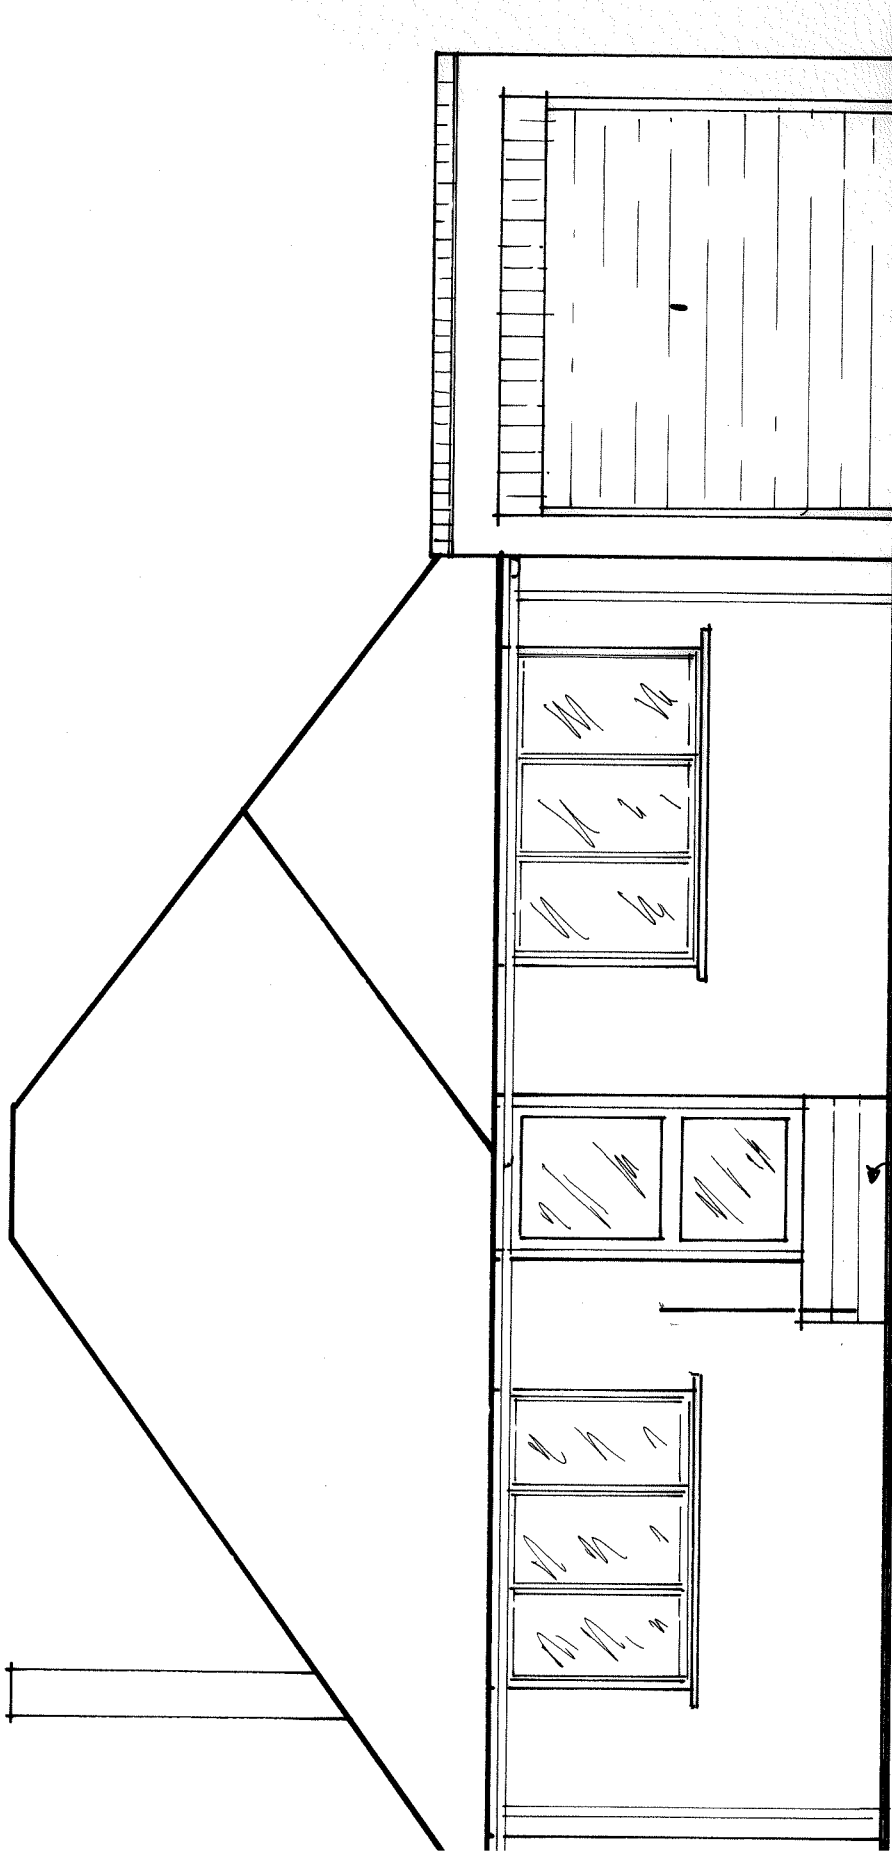

PROPOSED

TREE TOPS
HYDE LANE
PURTON

NEW STEPS TO
REPLACE RAMP
(ONLY CHANGE)



SCALE 1:50 @ A4

NORTH ELEVATION
DWG 09