

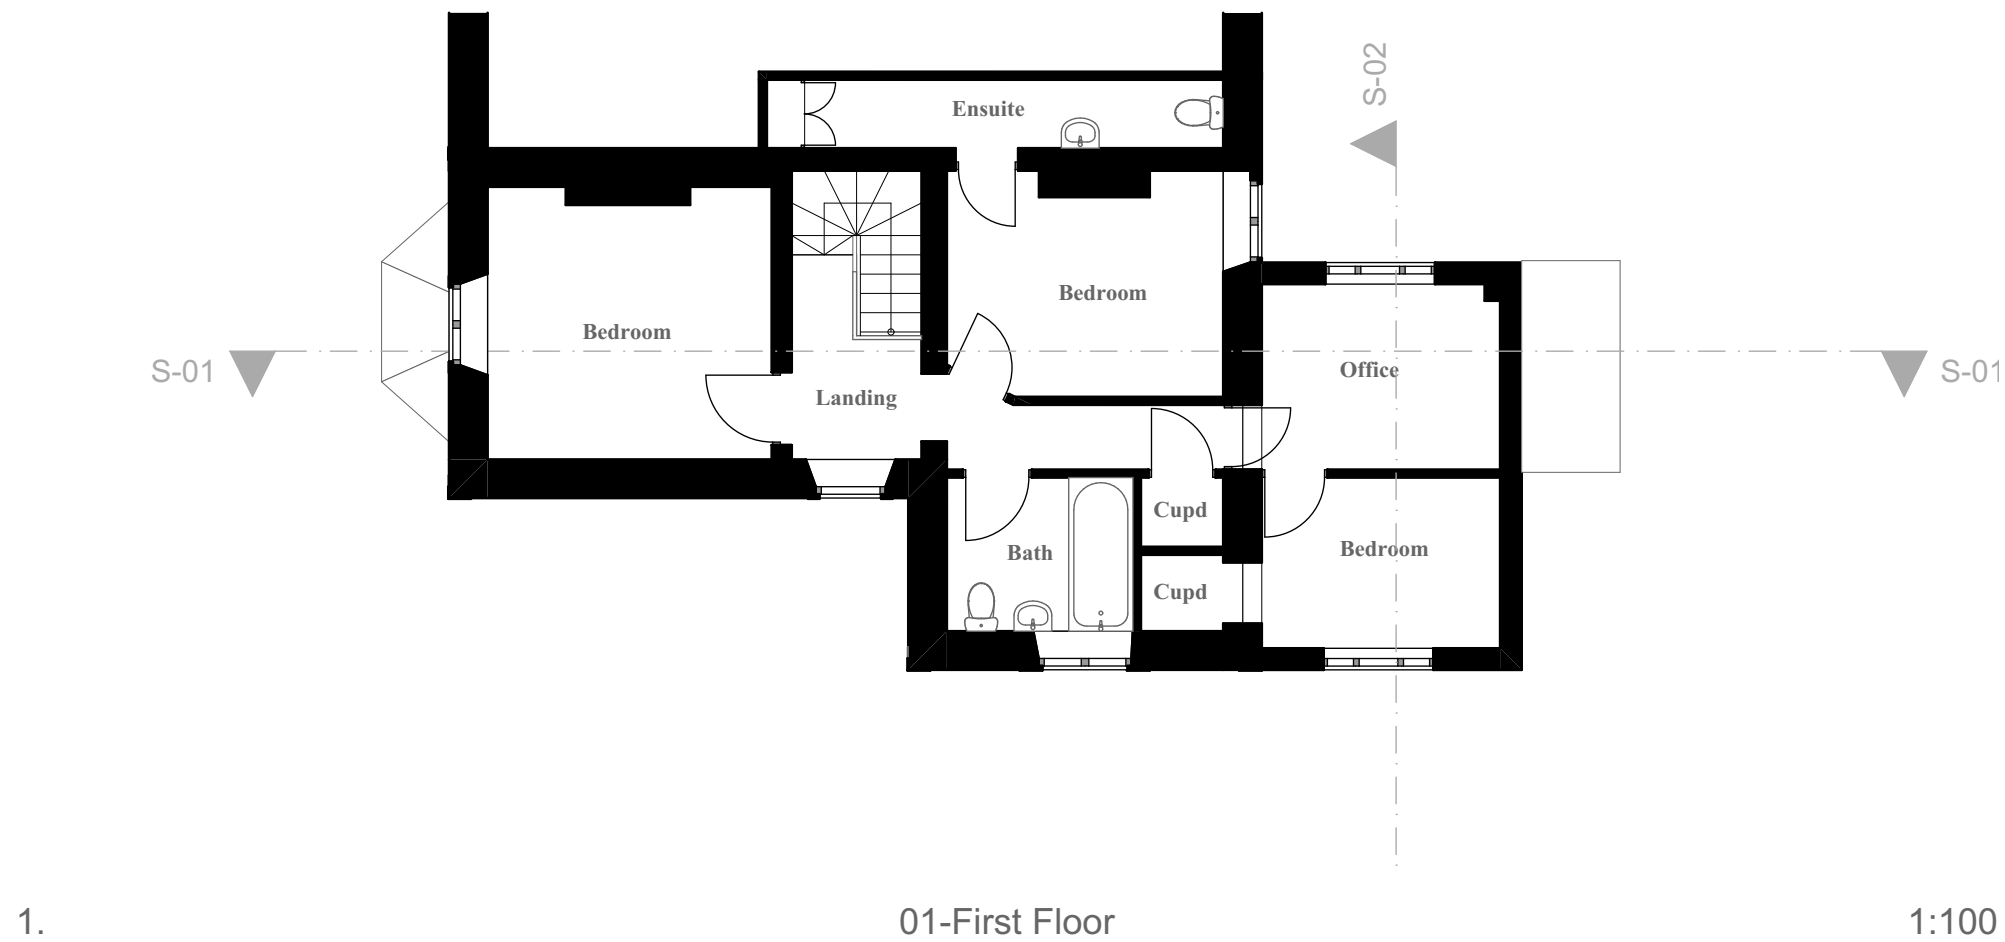


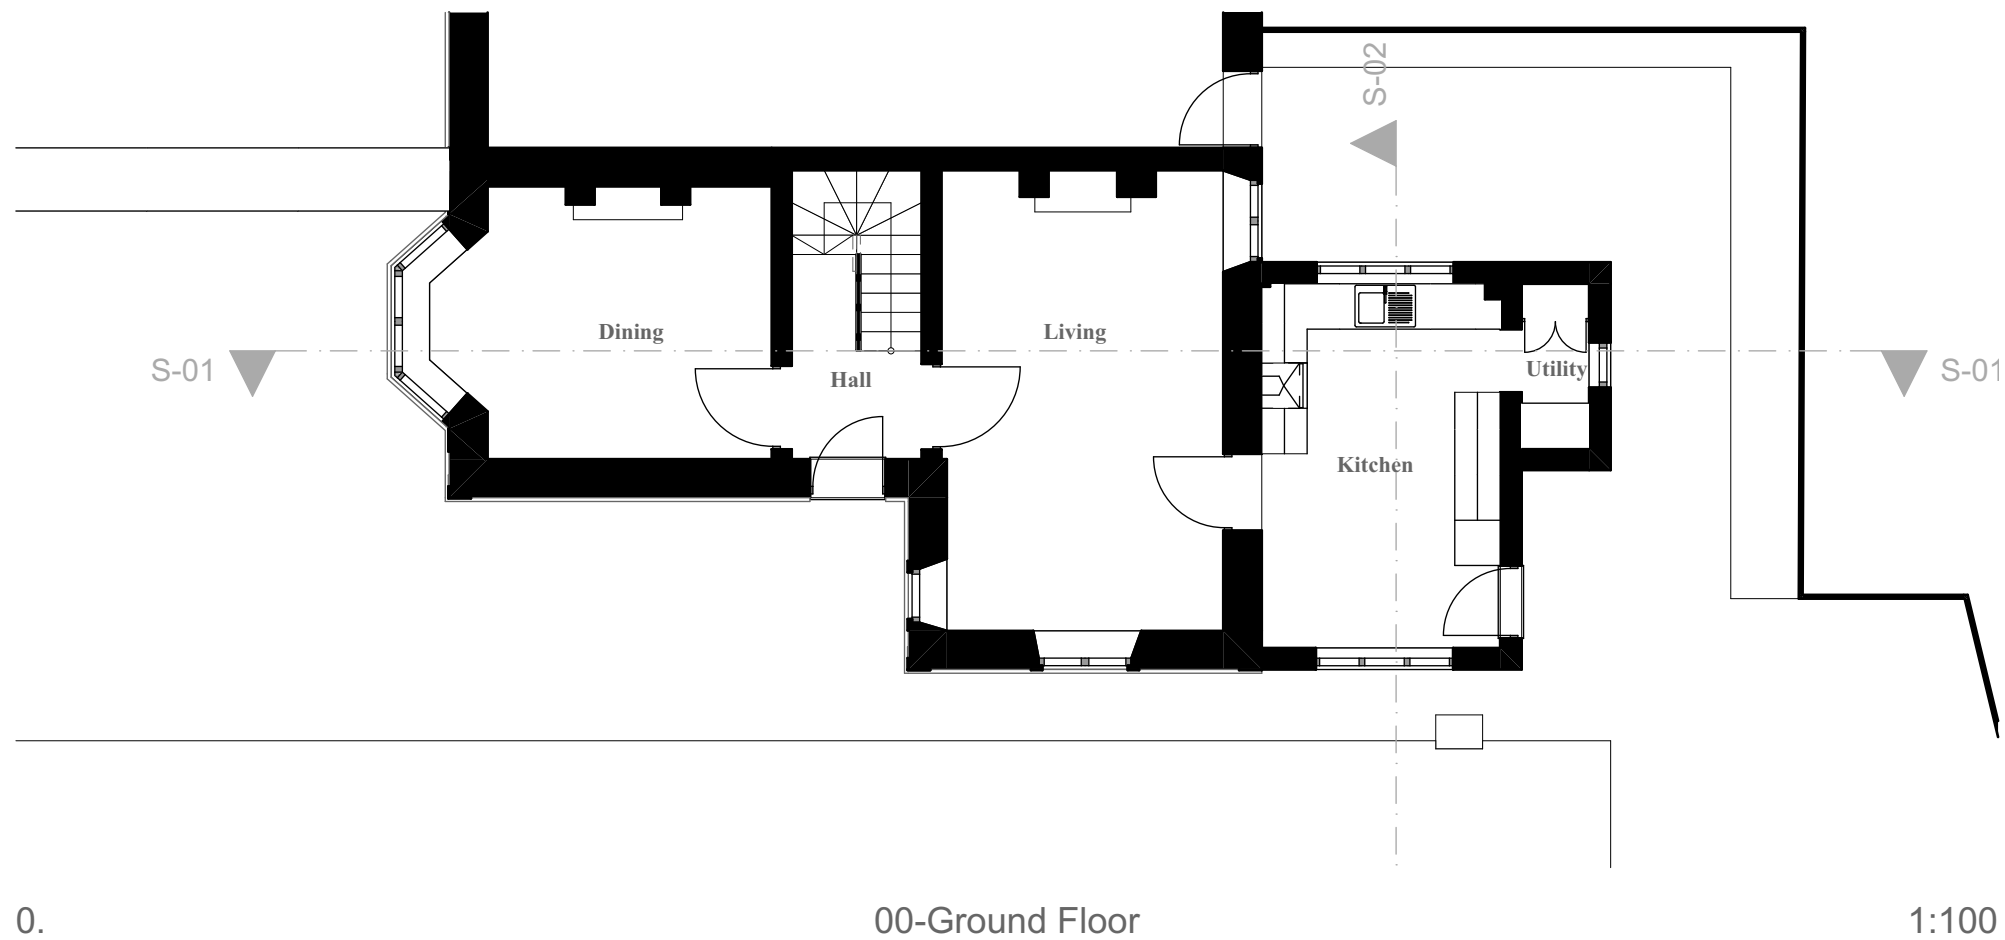


Note:
All information shown on this drawing is to be used for planning or building regulation purposes only and not to be used in conjunction with any other submission or workstages including contract, working drawings, construction and as built purposes.

No responsibility is taken by Concept Drawing & Design Architects for any measurements taken of this drawing. All dimensions shown on this drawing must be checked on site by the project manager and/or contractor to ensure that they are accurate. Any dimensions that can not be achieved, the client, project manager and architect must be made aware immediately.

Concept Drawing and Design Architects have not surveyed the external landscape, or the boundary line, external ground levels, and position/size of adjoining buildings. This information, if shown on the drawings, are just a representation of what might be there. Concept Drawing and Design Architects take no responsibility for the accuracy of the information relating to these topics .

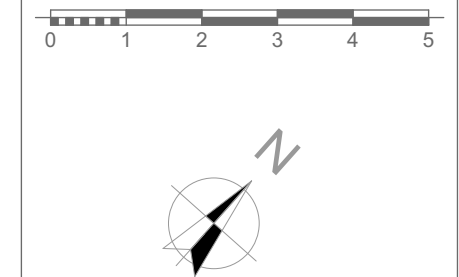

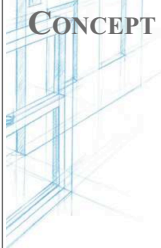PROJECT
1902 - 3 Quemerford Mr Matocks Calne Wiltshire, SN11 0AR Proposed Extension
DRAWING
Existing Ground Floor Plan 1:100@A3 Drg No:1904.03.02 15/04/2019
 CONCEPT DRAWING & DESIGN ARCHITECTS
Telephone: 07557505990 Email: concept@drawinganddesign.co.uk Website: www.drawinganddesign.co.uk You can also find us on Facebook and Twitter