




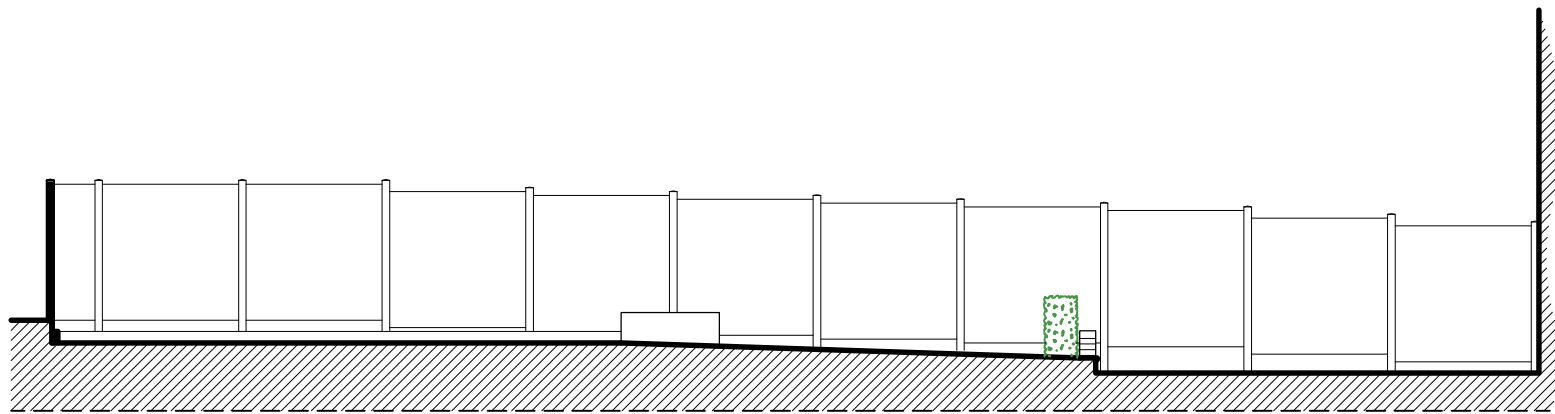


WEST ELEVATION

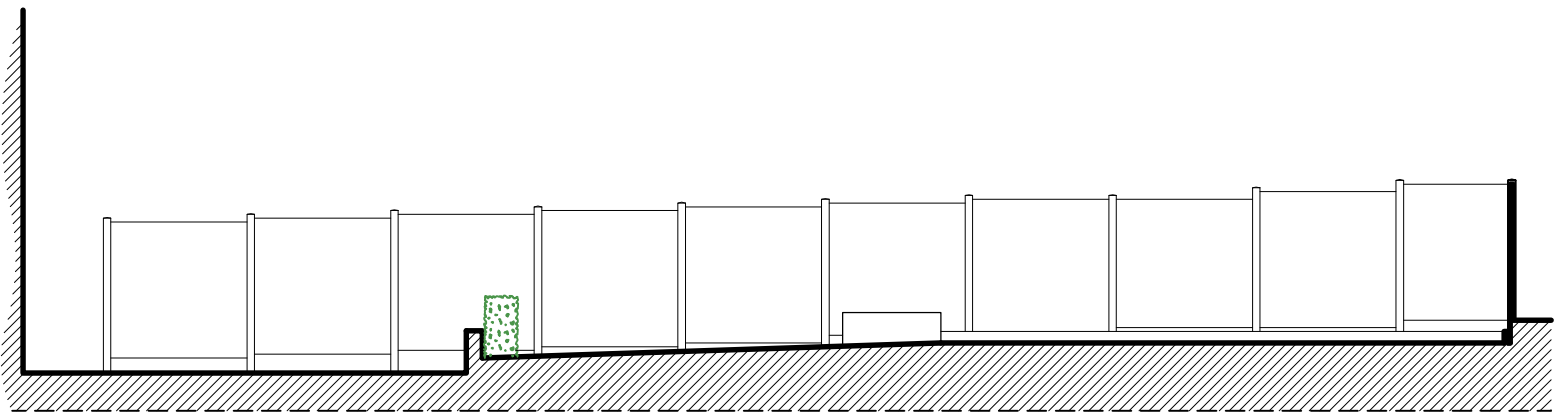

EAST ELEVATION

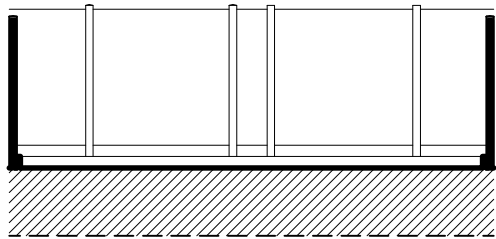


SOUTH ELEVATION

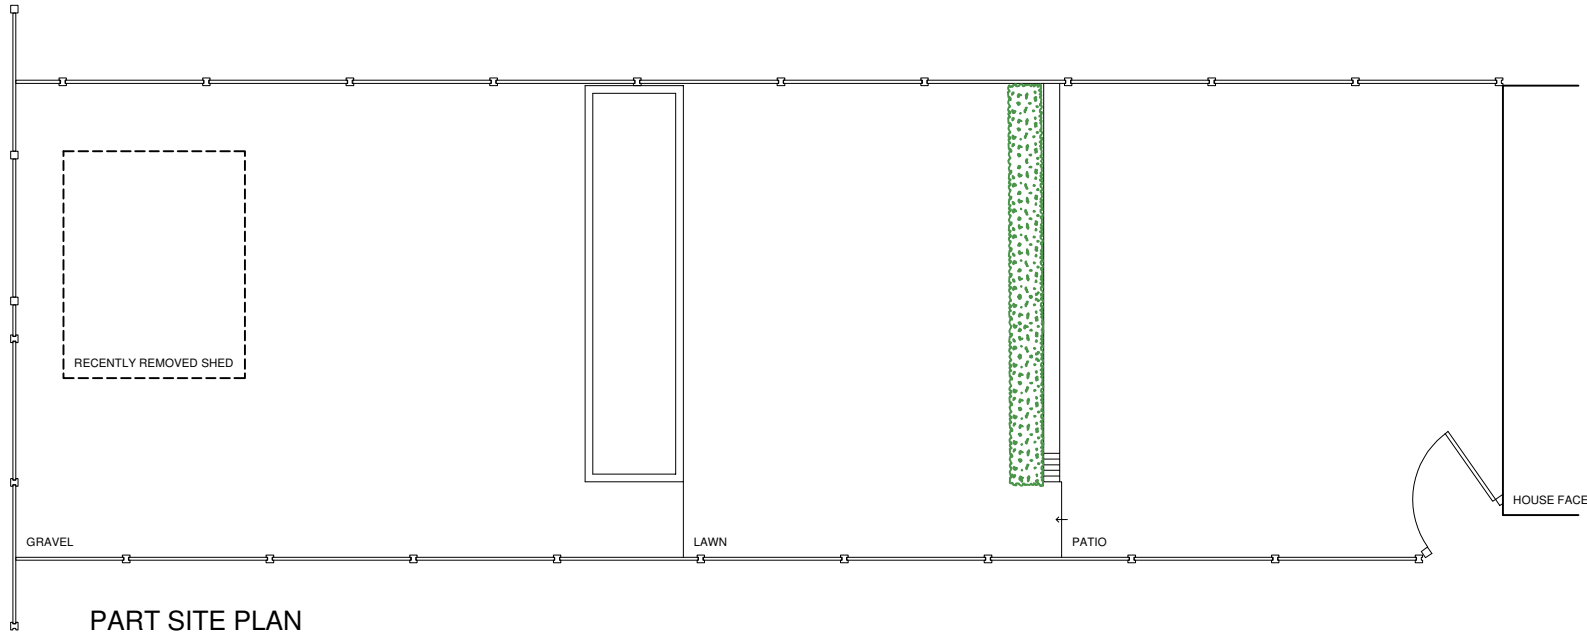


PART SITE PLAN


EXISTING

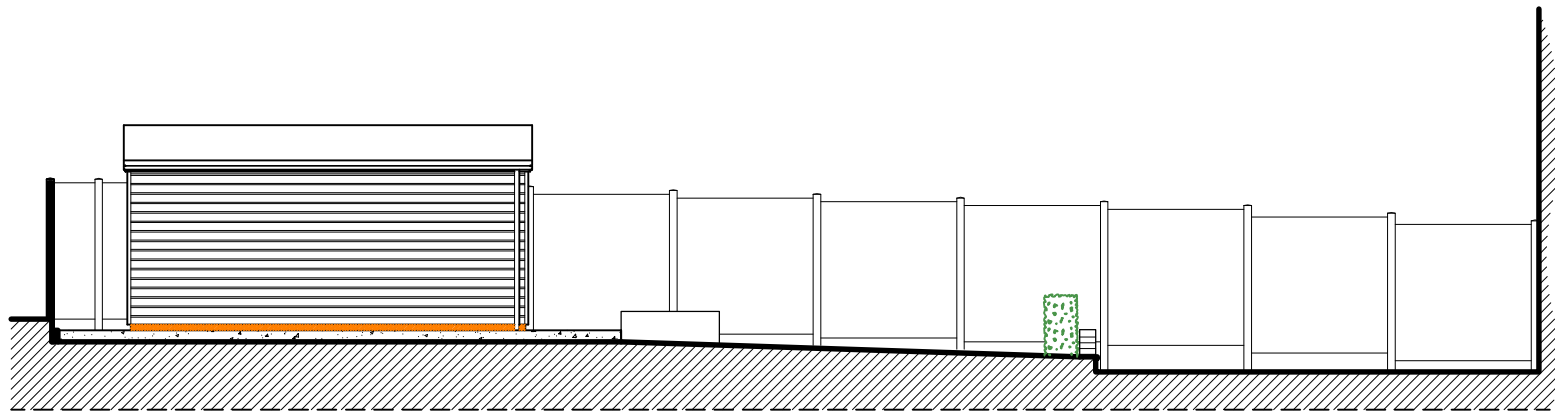


WEST ELEVATION

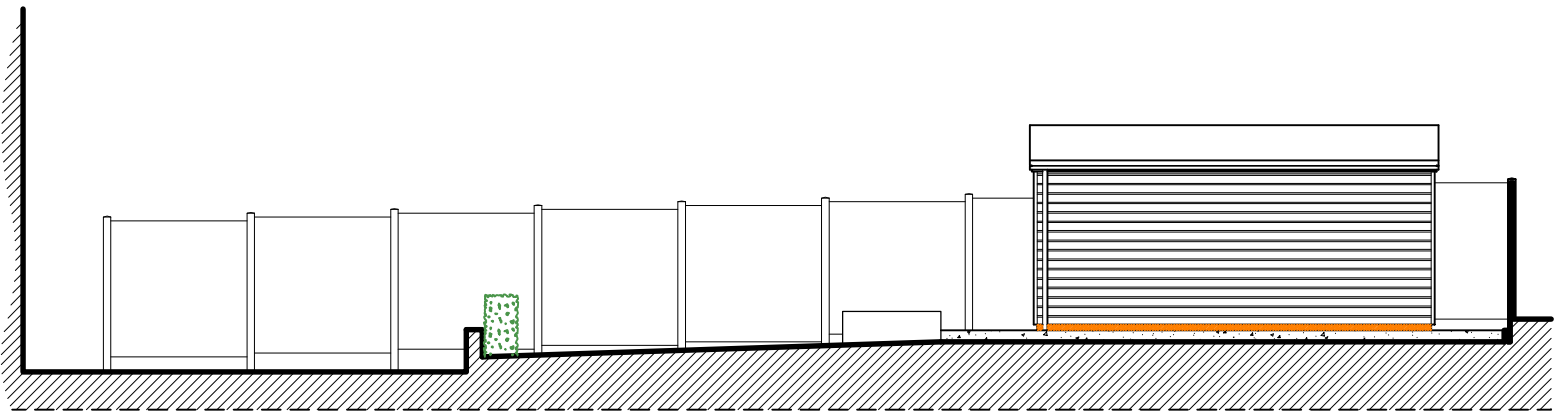

EAST ELEVATION

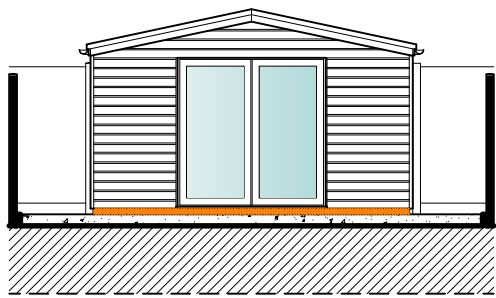


SOUTH ELEVATION

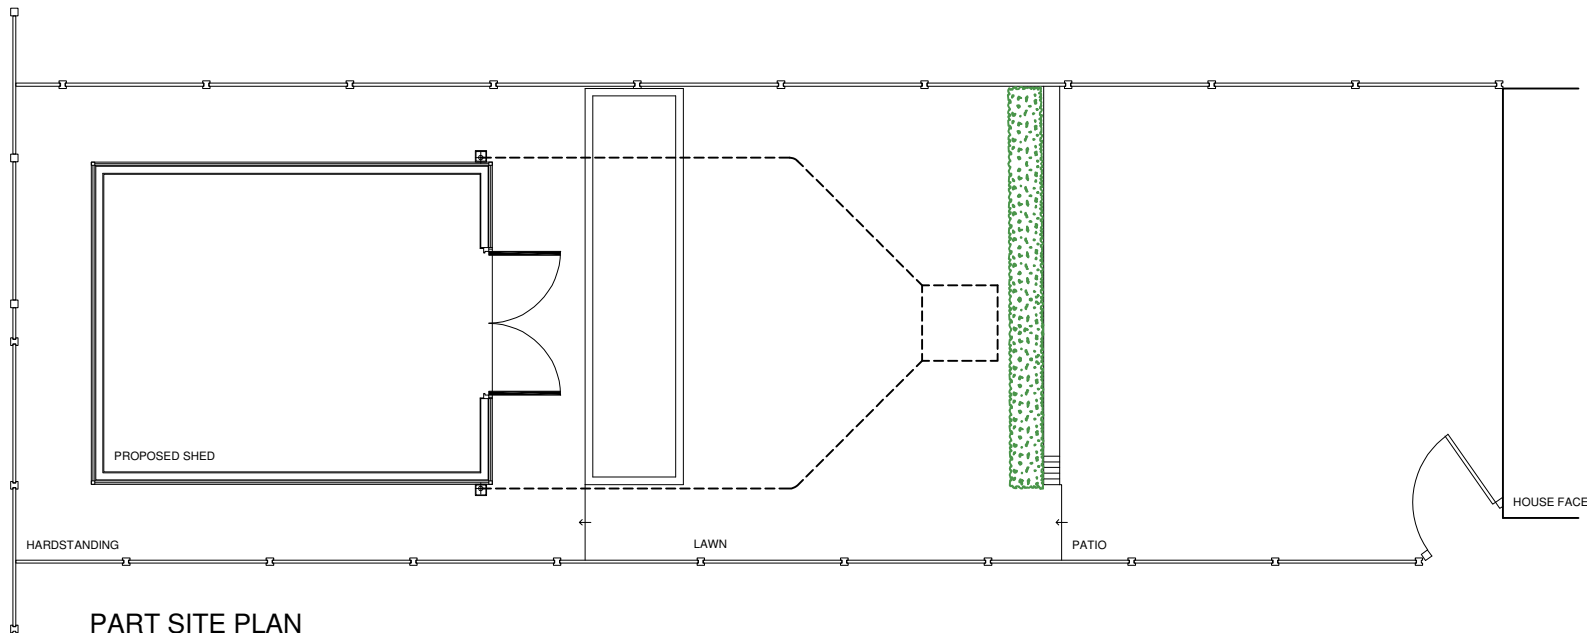


PART SITE PLAN

PROPOSED

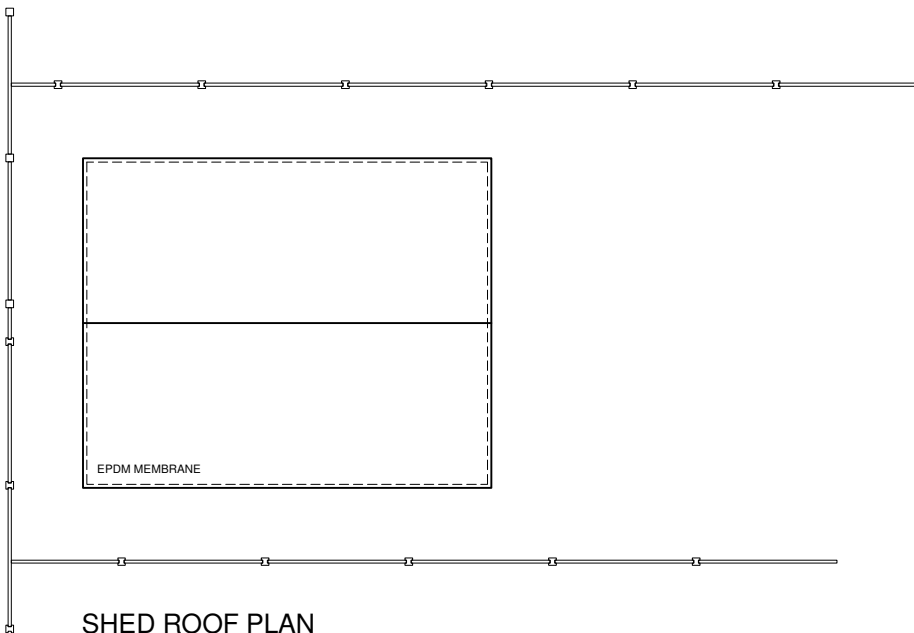

SHED ROOF PLAN

SCHEDULE OF MATERIALS:-
ROOF EPDM MEMBRANE.
WALLS SPRUCE HORIZONTAL SHIPLAP CLADDING.
DOORS DOUBLE GLAZED UPVC.

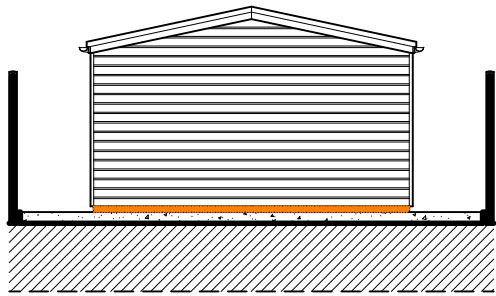

NORTH ELEVATION



DATE	REVISIONS	DRAWING TITLE
CLIENT		EXISTING & PROP PLANS & ELE'S
Brian Winch		PLANNING & DESIGN
JOB TITLE		22 DEVONSHIRE ROAD
PROPOSED GARDEN SHED		SALISBURY
1C POORES ROAD		DURRINGTON
WILTSHIRE		WILTSHIRE
SP1 3NW		
1:100 @ A2		DRAWING No
MAR 2026	RJL	1627/01
		REV
		B