
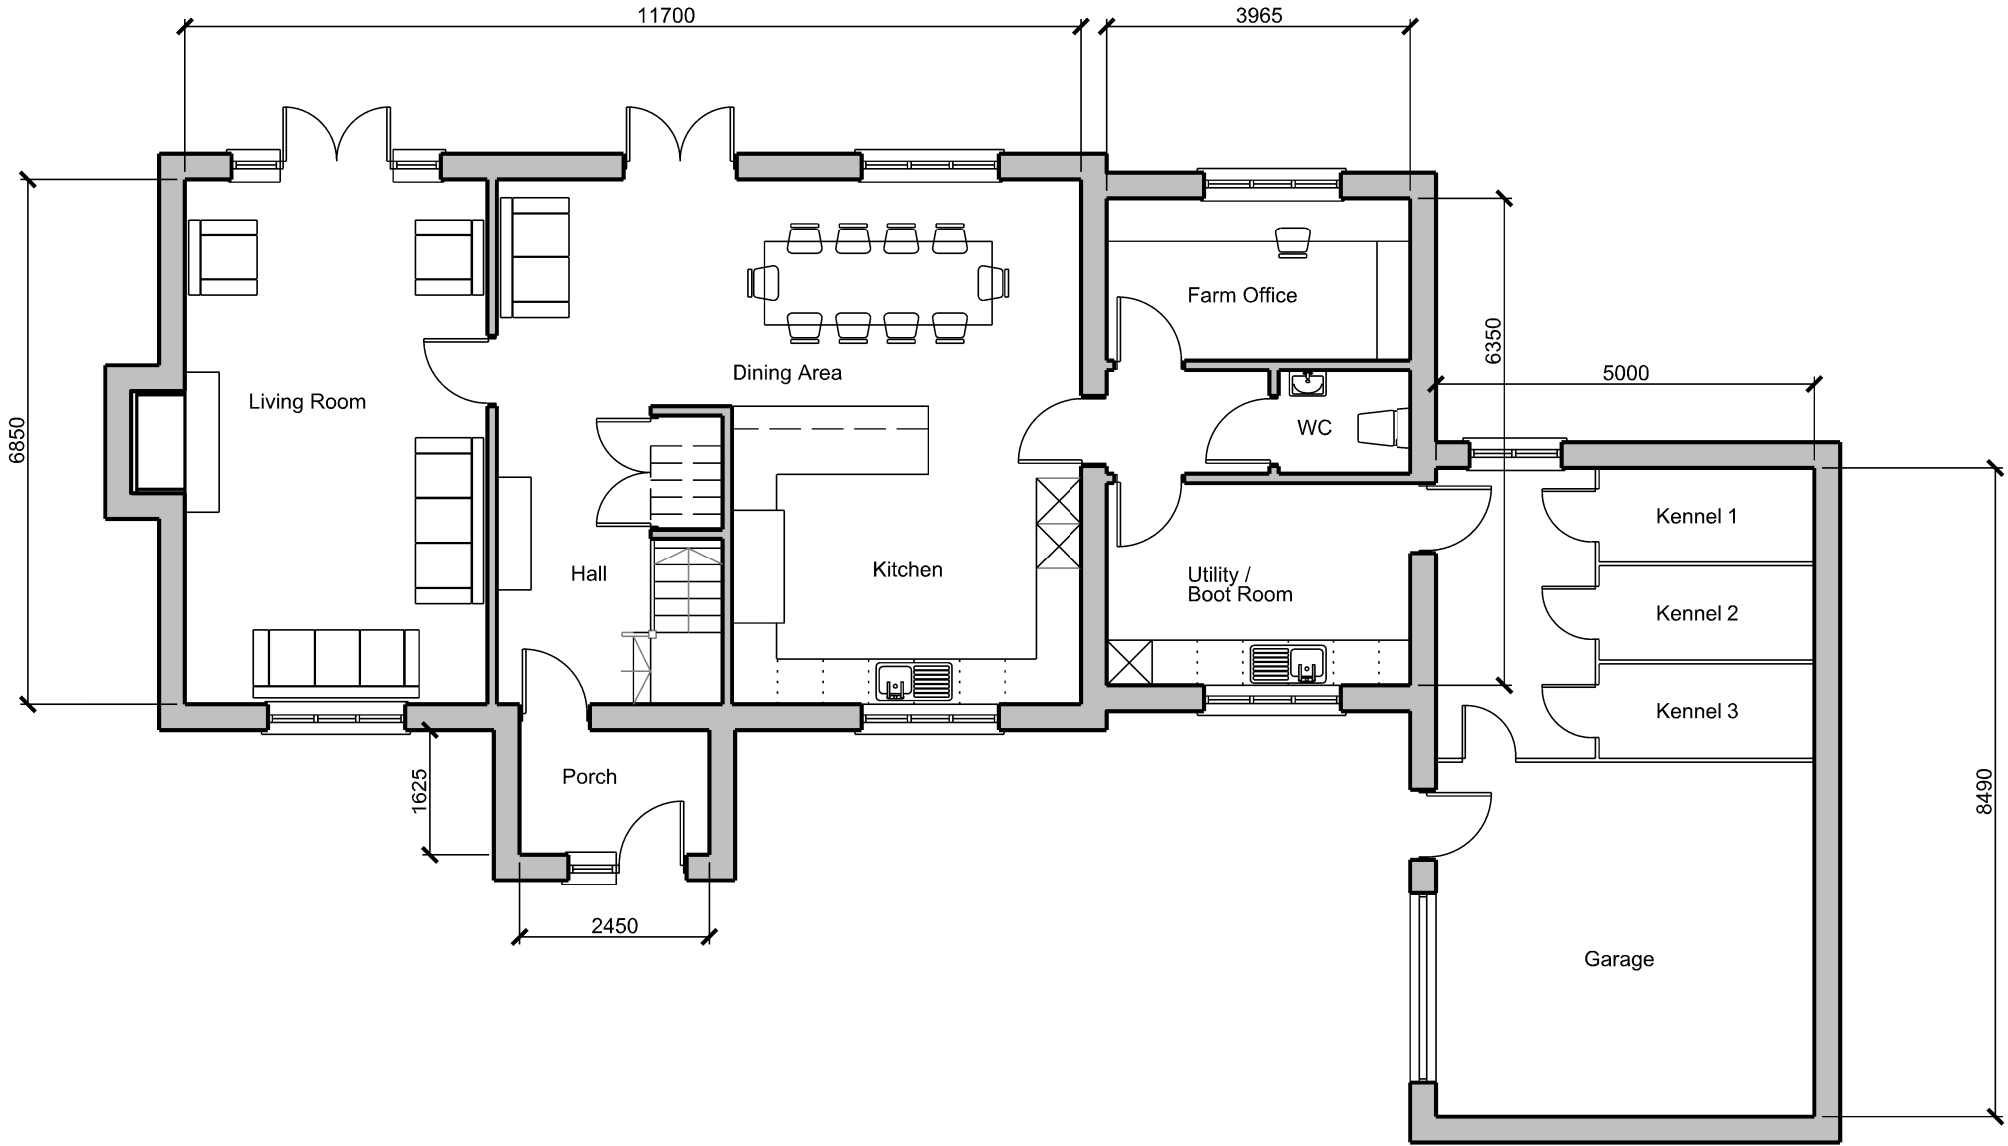


Contractors must check all dimensions on site. Only figured dimensions are to be worked from. Discrepancies must be reported before proceeding. This drawing is copyright. ©

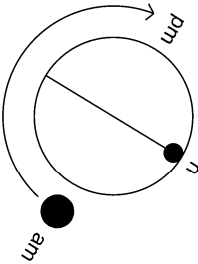

P02	30.03.26		
Fenestration amended.			
Rev	Date		
Revision Details			

Project
Mr and Mrs R Saunders;
Agricultural Workers Dwelling

Drawing Title
Ground Floor Plan

Status
Planning

	Drawing Number P-0-01	Revision P02
Scale 1:100	Size A3	Date 05.01.25

