
 
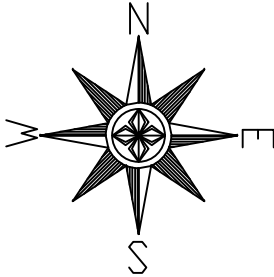


Bypass Barn

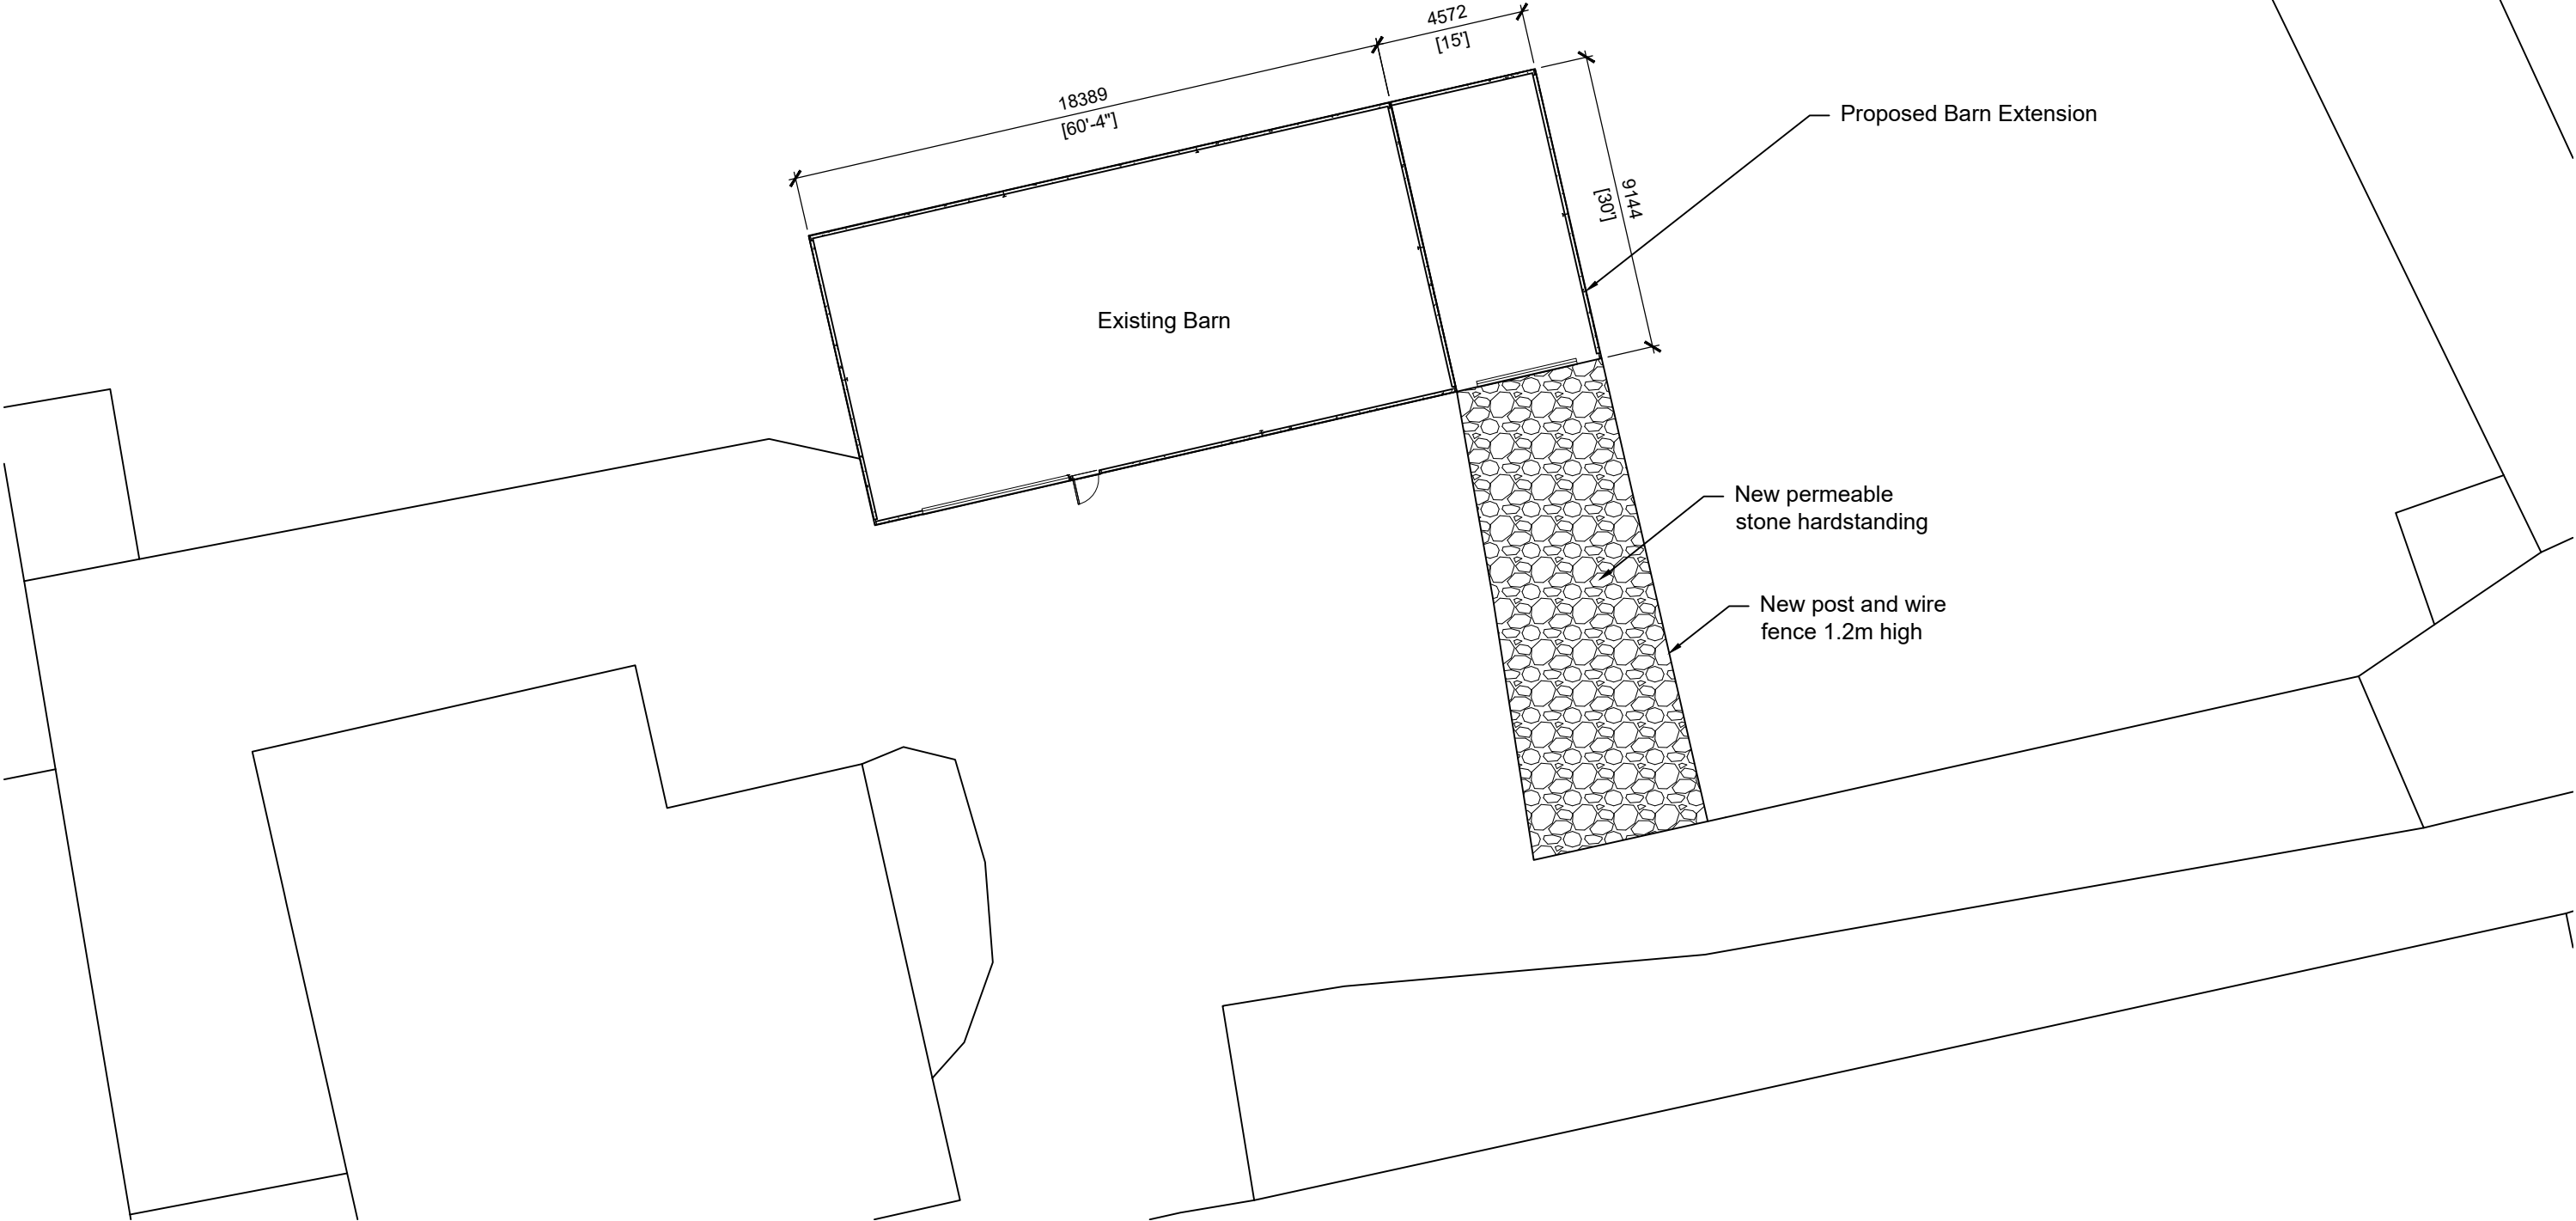

Rev No.	Revision Note.	Date	Drawn	Checked

NUMBER - REV - CLIENT - PROJECT 05860-00 - A - Mr & Mrs Smith - Bypass Barn			TITLE Site Plan		BOURNE VALLEY ASSOCIATES ANDOVER LANE FARM FABERSTOWN ANDOVER HAMPSHIRE SP11 9PE Tel: 01264 850159 Email: info@bournevalley.co.uk	
DATE 20.03.26	SHEET 02	SCALE 1:200	DRN BY TJ	CHK BY AW	PAPER SIZE A3	