
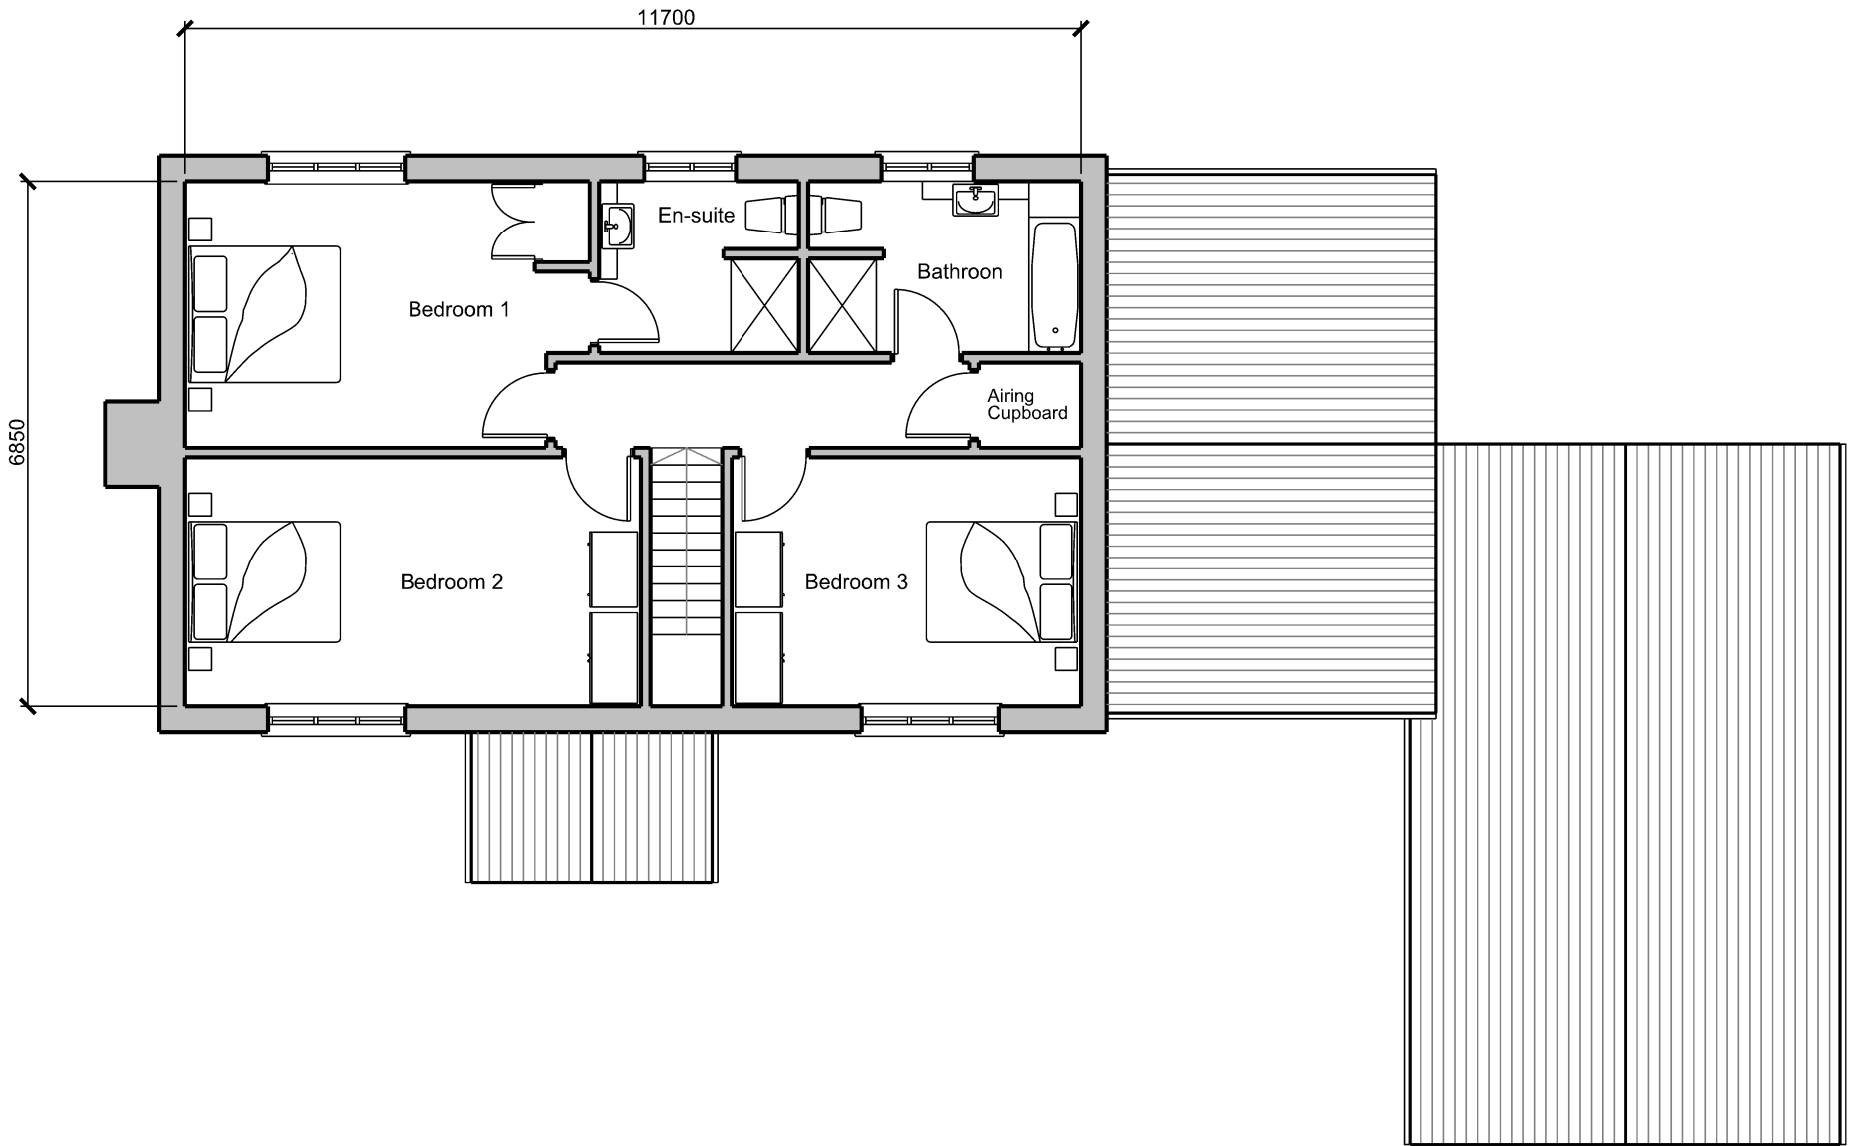


Contractors must check all dimensions on site. Only figured dimensions are to be worked from. Discrepancies must be reported before proceeding. This drawing is copyright. ©

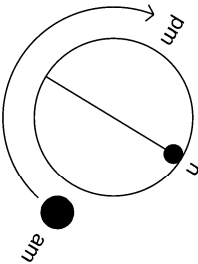

| Rev              | Date |  |  |
|------------------|------|--|--|
| Revision Details |      |  |  |

Project  
**Mr and Mrs R Saunders;  
Agricultural Workers Dwelling**

Drawing Title  
**First Floor Plan**

Status  
**Planning**

|              | Drawing Number | Revision        |
|--------------|----------------|-----------------|
|              | <b>P-1-01</b>  | <b>P01</b>      |
| Scale        | Size           | Date            |
| <b>1:100</b> | <b>A3</b>      | <b>05.01.25</b> |

