



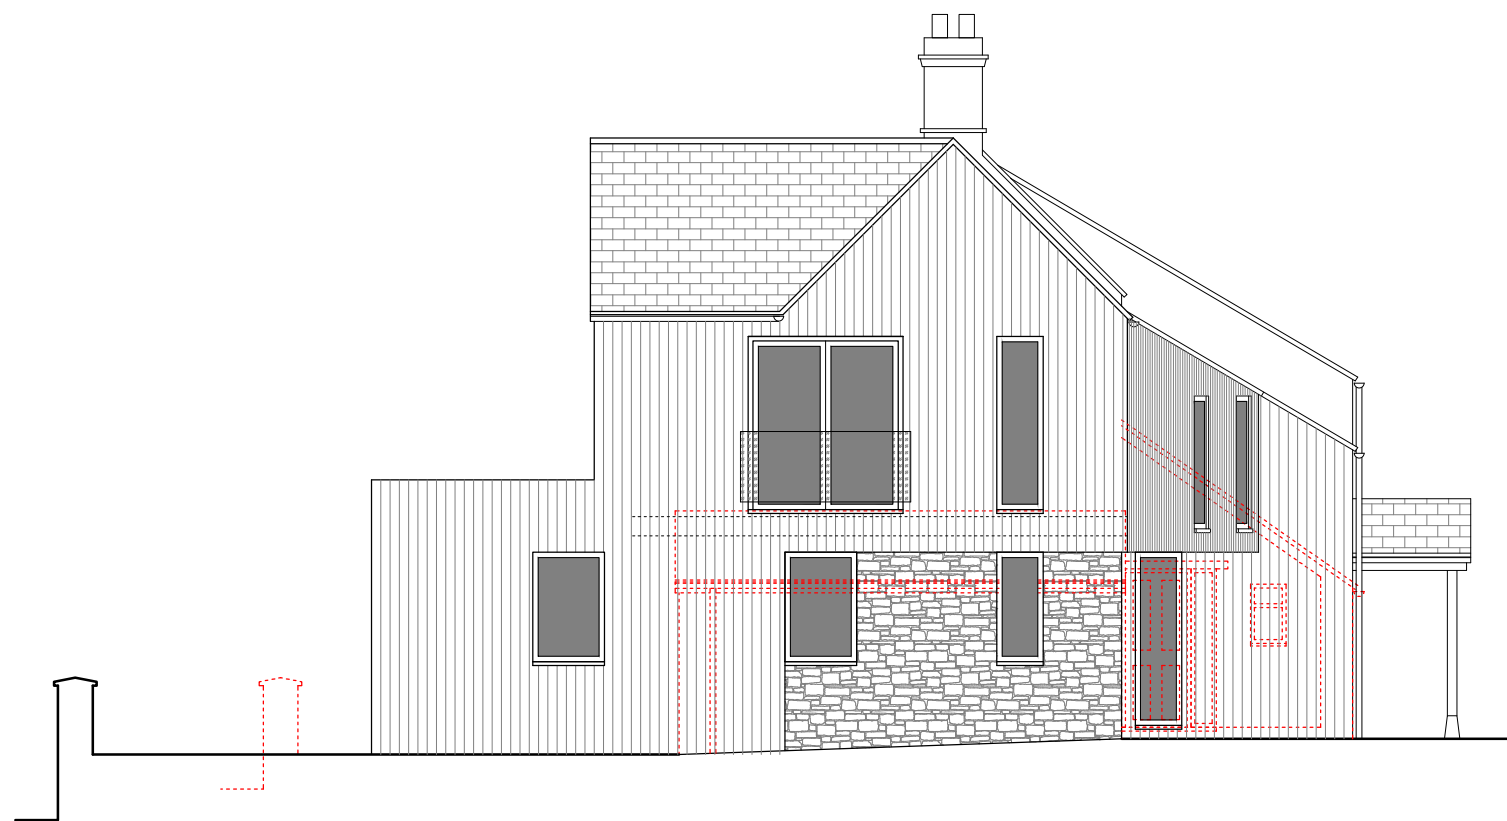


SOUTH ELEVATION - scale 1:100

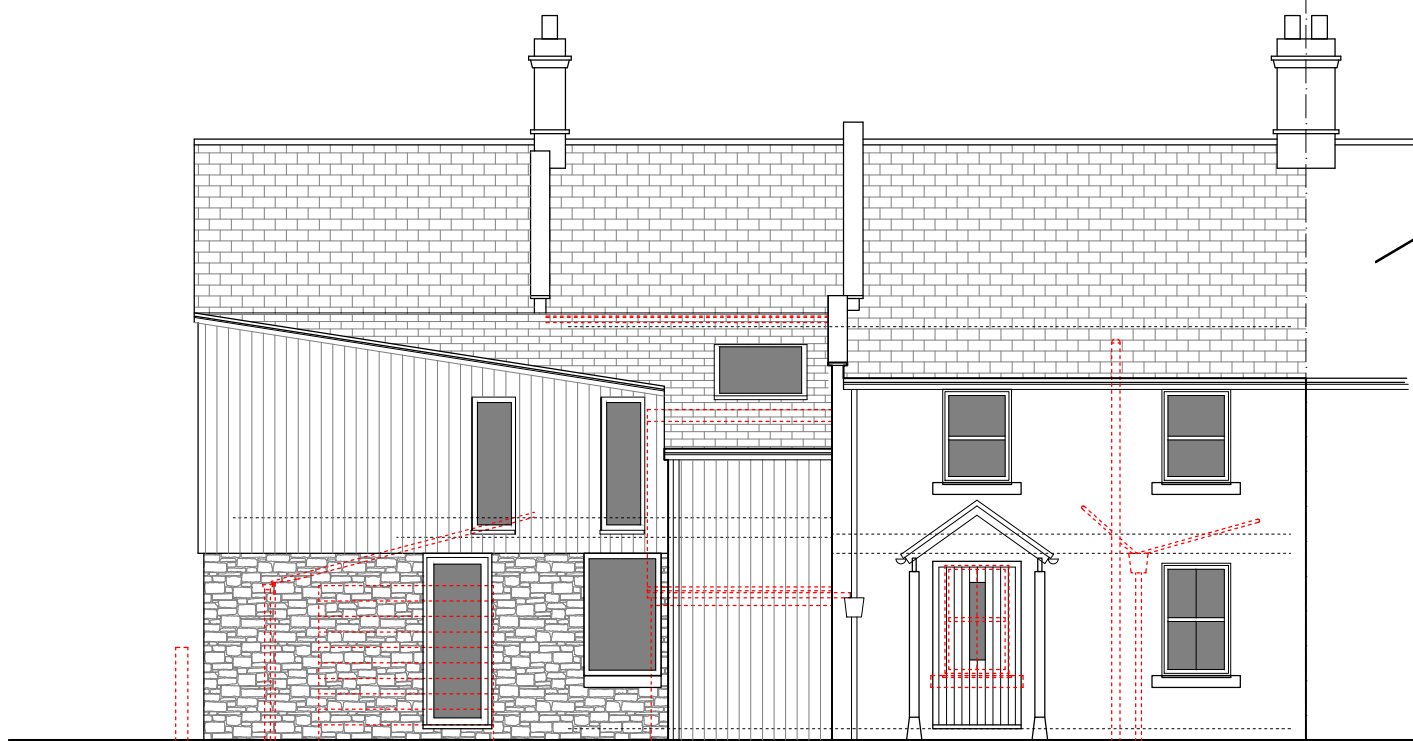

EAST ELEVATION - scale 1:100




NORTH ELEVATION- scale 1:100

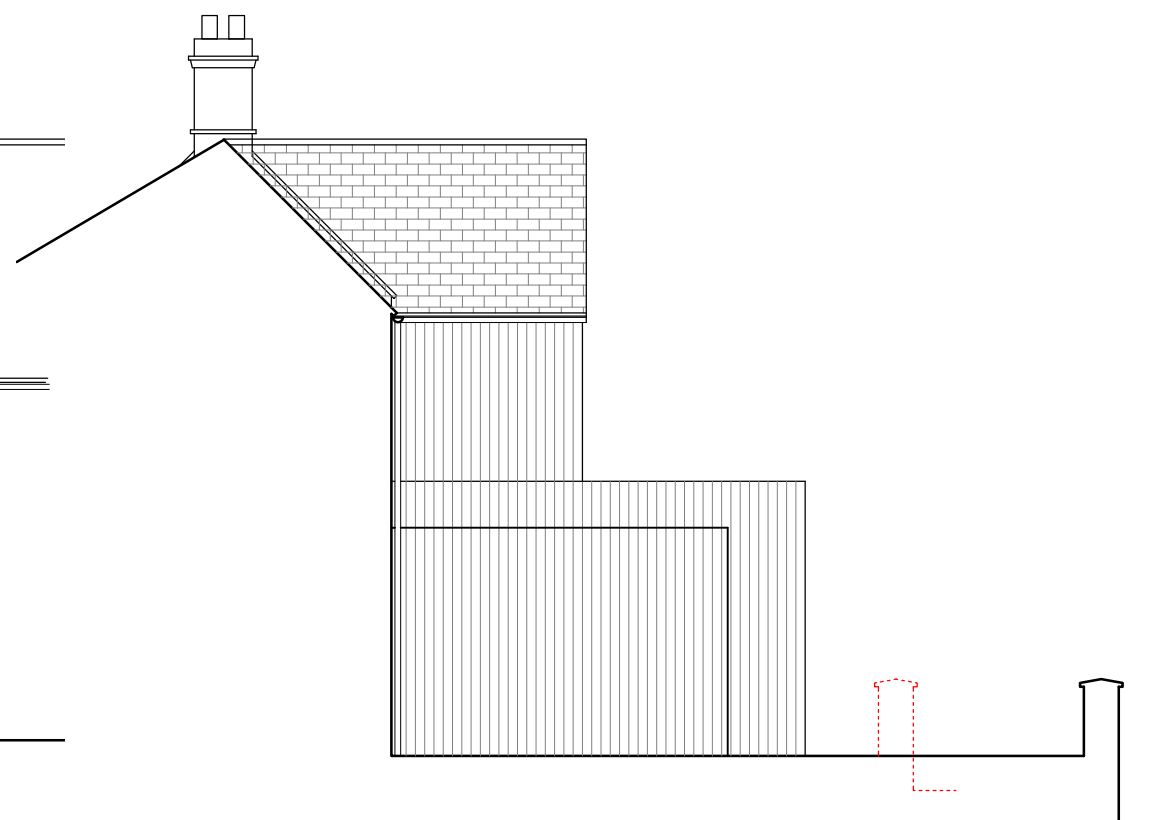

WEST ELEVATION- scale 1:100

| MATERIALS SCHEDULE | WALLS                                           |
|--------------------|-------------------------------------------------|
|                    | Natural rubble stone to match existing building |
|                    | Untreated vertical timber cladding              |
| ROOF               |                                                 |
|                    | Tiles to match existing                         |
|                    | Black roofing membrane                          |
| WINDOWS & DOORS    |                                                 |
|                    | Aluminium frames, dark grey                     |
| RAINWATER GOODS    |                                                 |
|                    | Galvanized metal                                |

 

### ISSUED FOR PLANNING

|            |                                    |
|------------|------------------------------------|
| CLIENT     | Mr & Mrs Beecham                   |
| PROJECT    | 45 Lower Westwood Bradford On Avon |
| DRWG TITLE | Proposed Elevations                |
| DRWG NO    | A17 25 03 P03 Rev B                |
| DRAWN      | NB                                 |
| SCALE      | 1:100 @ A3                         |
| DATE       | 04.03.25                           |
| CHK'D      | NB                                 |

atelier 17 ltd

Atelier 17 Ltd, 28 Southleigh, Bradford On Avon, BA15 2EQ  
nigel.a.w.bedford@gmail.com www.atelier17.co.uk T.07841679591

This drawing is copyright. Only figured dimensions to be used.  
Contractors to check all dimensions before proceeding