


PROPOSAL SUBJECT TO:
SITE SURVEY;
STATUTORY APPROVALS;
DESIGN DEVELOPMENT.

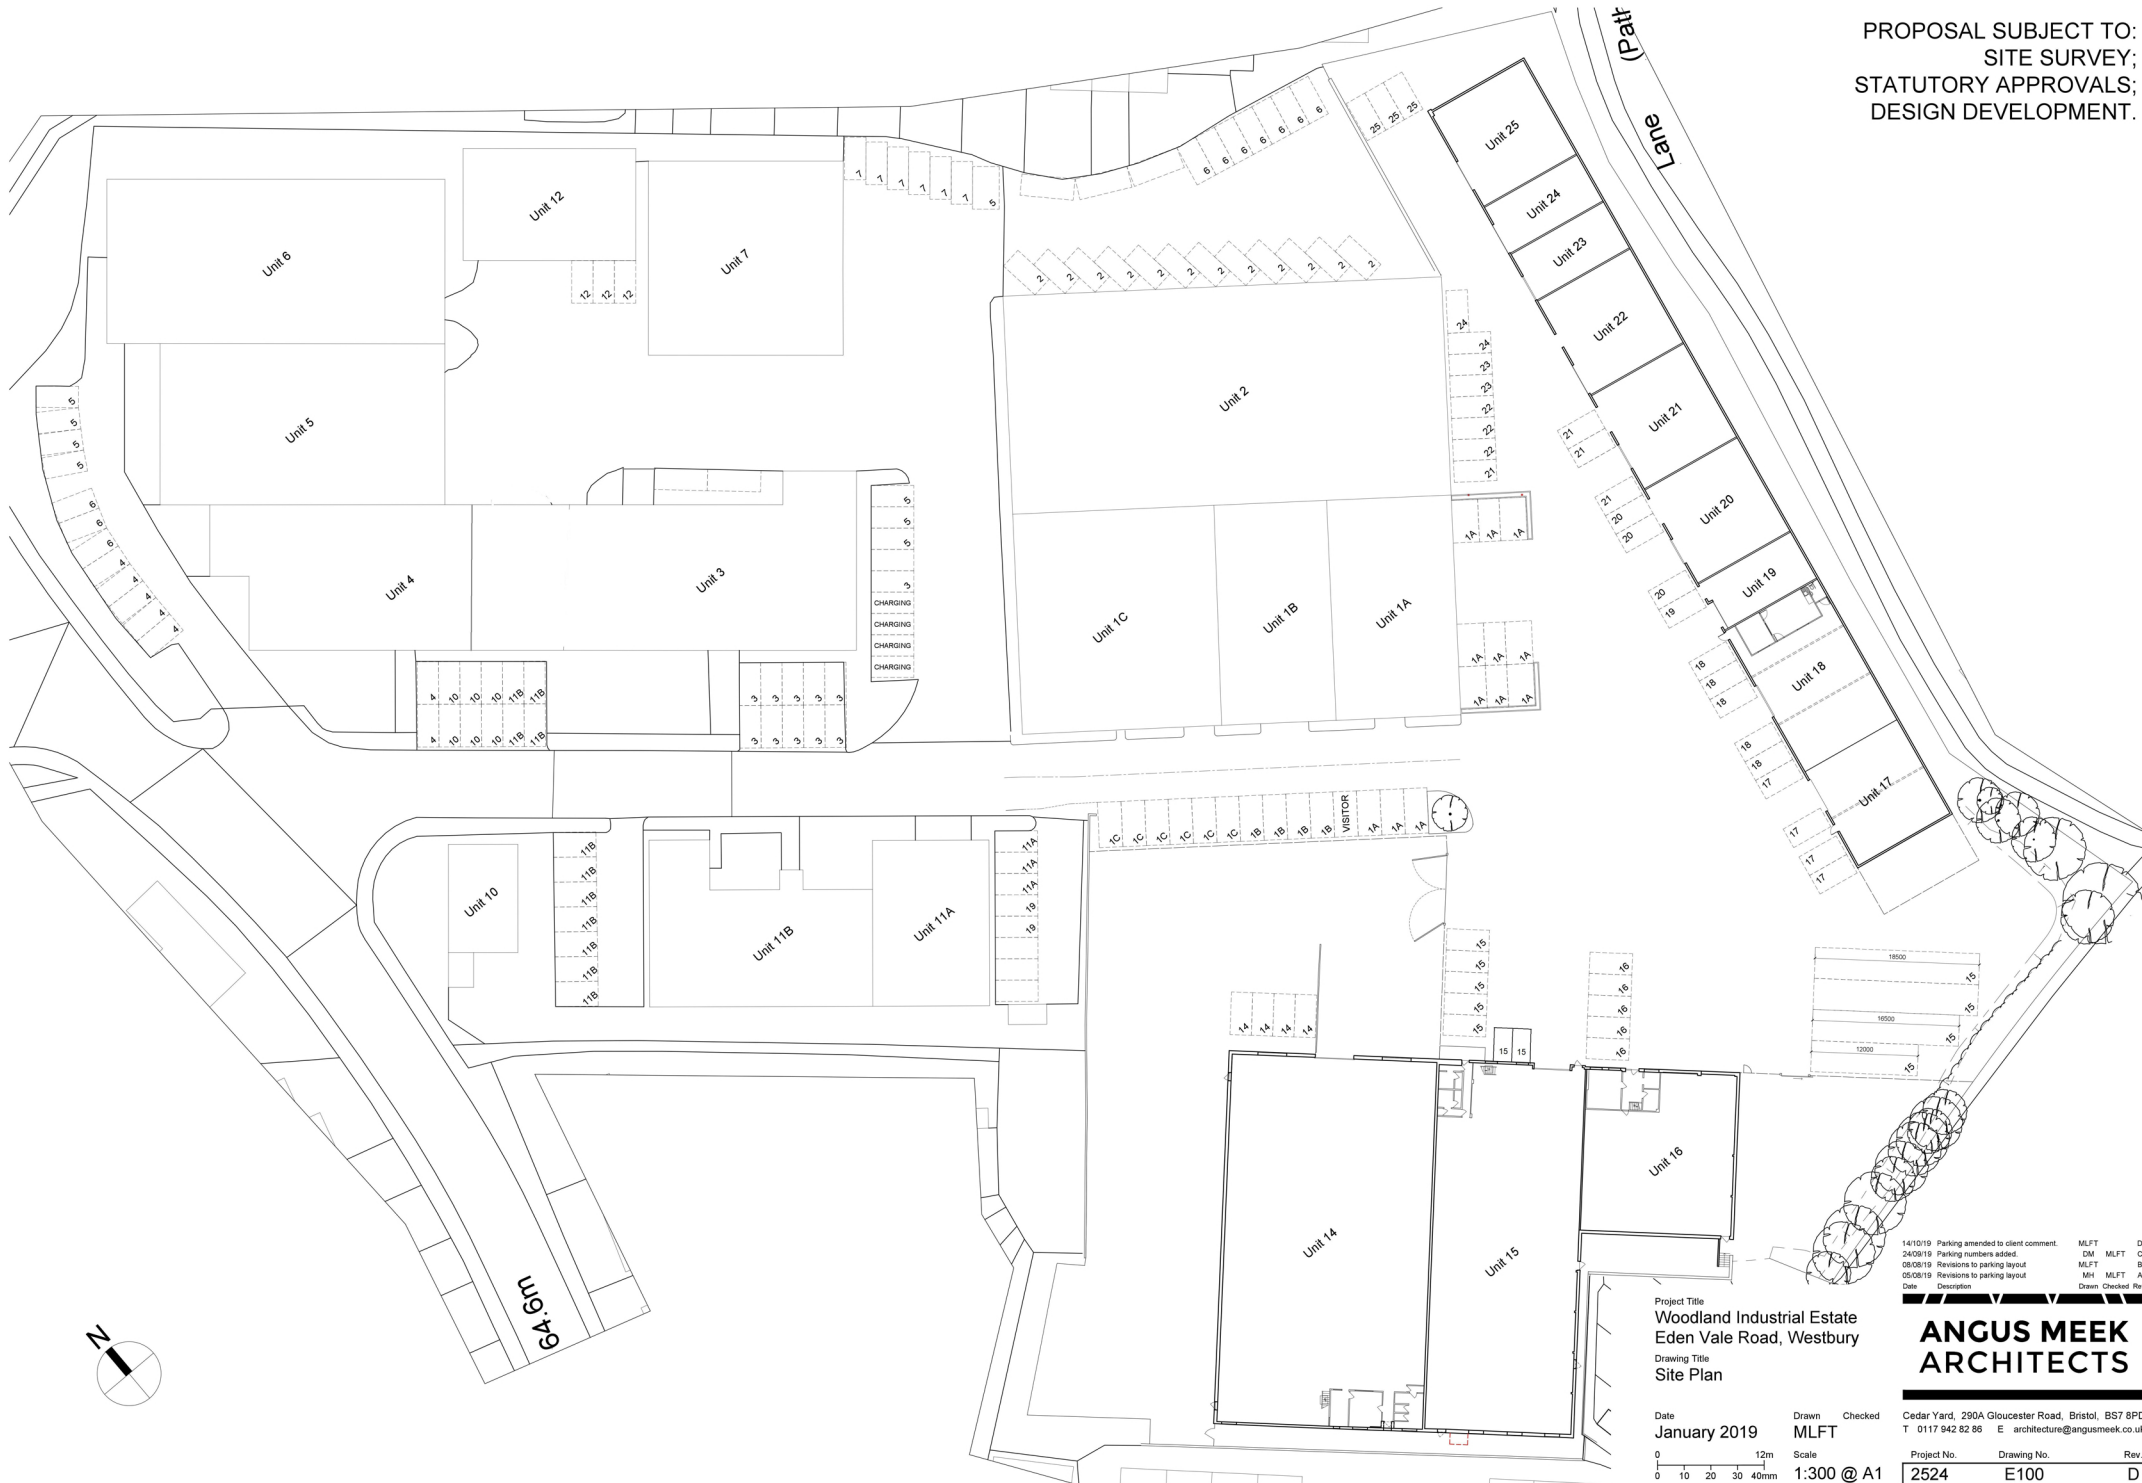

Project Title
Woodland Industrial Estate
Eden Vale Road, Westbury
Drawing Title
Site Plan

Date
January 2019
Drawn
MLFT
Checked

Scale
1:300 @ A1

14/10/19 Parking amended to client comment. MLFT D
24/09/19 Parking numbers added. DM MLFT C
08/08/19 Revisions to parking layout. MLFT B
05/08/19 Revisions to parking layout. MH MLFT A
Date Description Drawn Checked Rev.

**ANGUS MEEK
ARCHITECTS**

Cedar Yard, 290A Gloucester Road, Bristol, BS7 8PD
T 0117 942 82 86 E architecture@angusmeek.co.uk

Project No. Drawing No. Rev.
2524 E100 D

Not to be reproduced in part or whole, without consent. Any discrepancies to be reported to the architect. Contractors to verify all dimensions and sizes on site.