




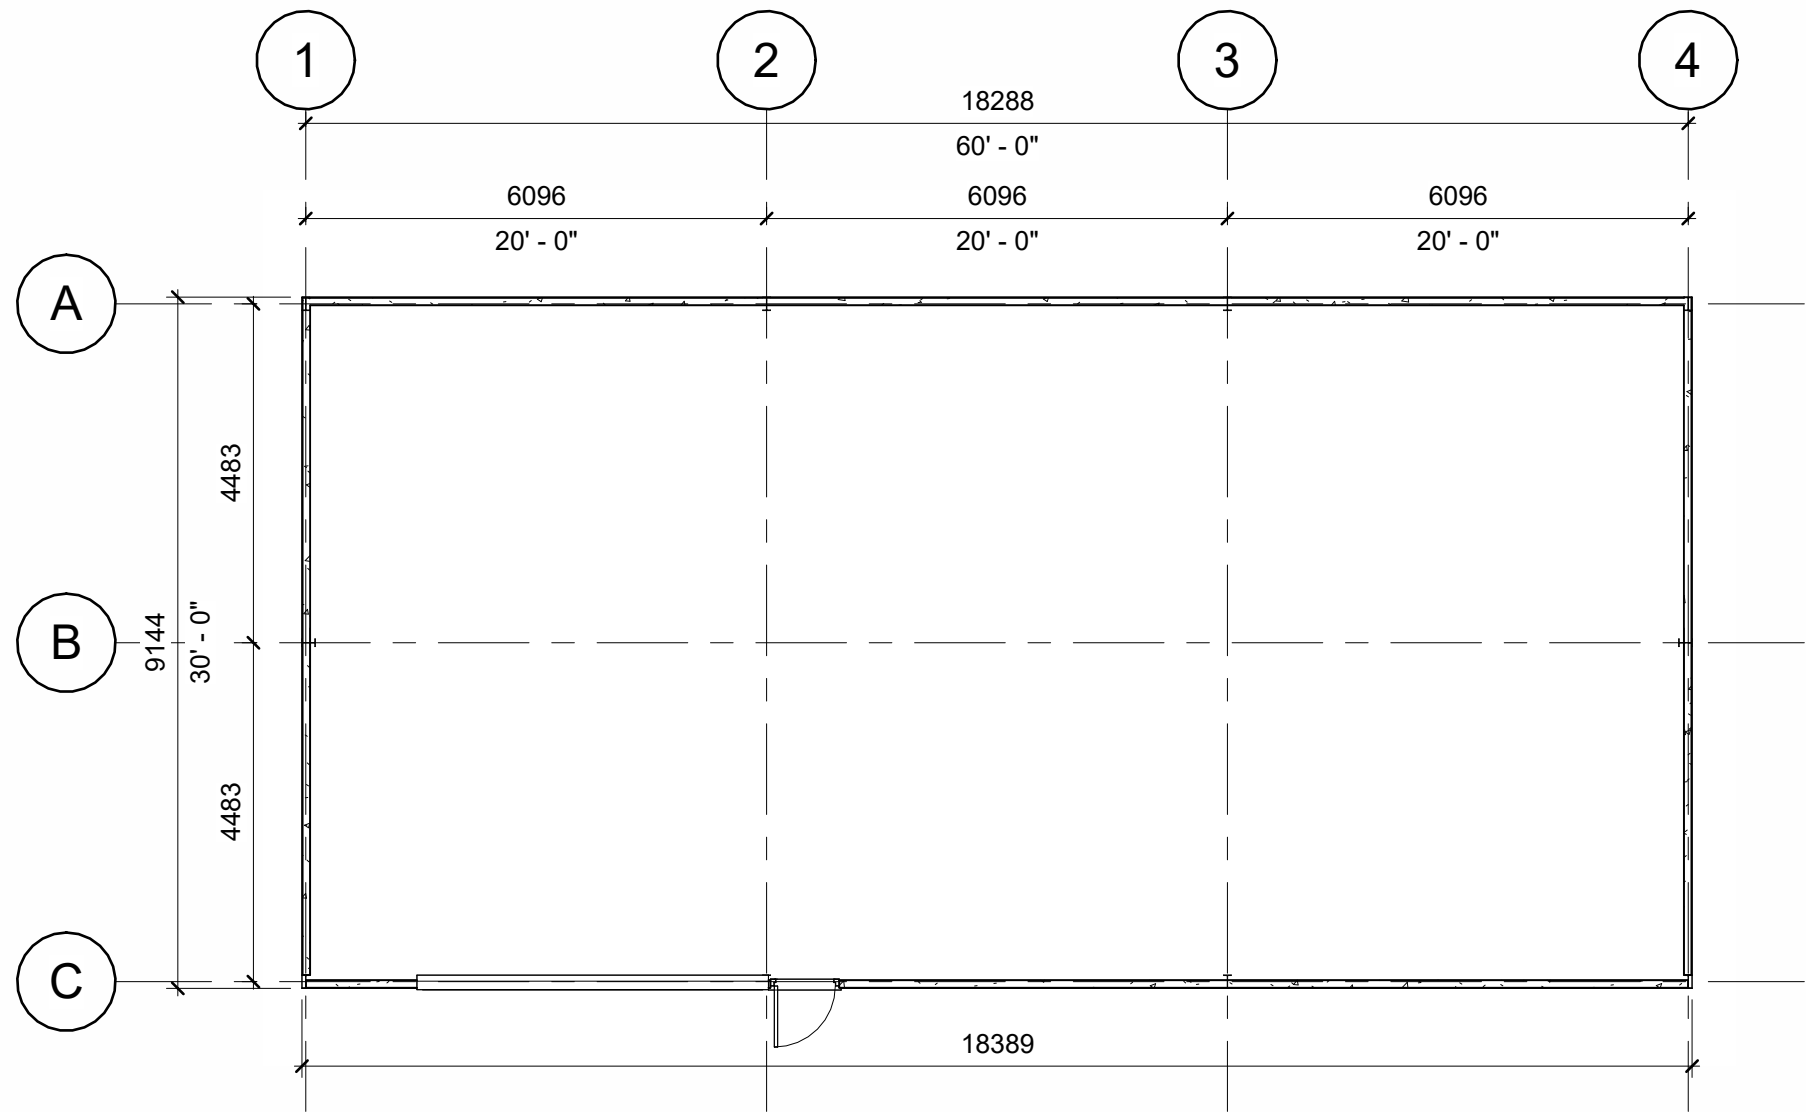


Level 1 - Ground Floor Existing
1 : 100

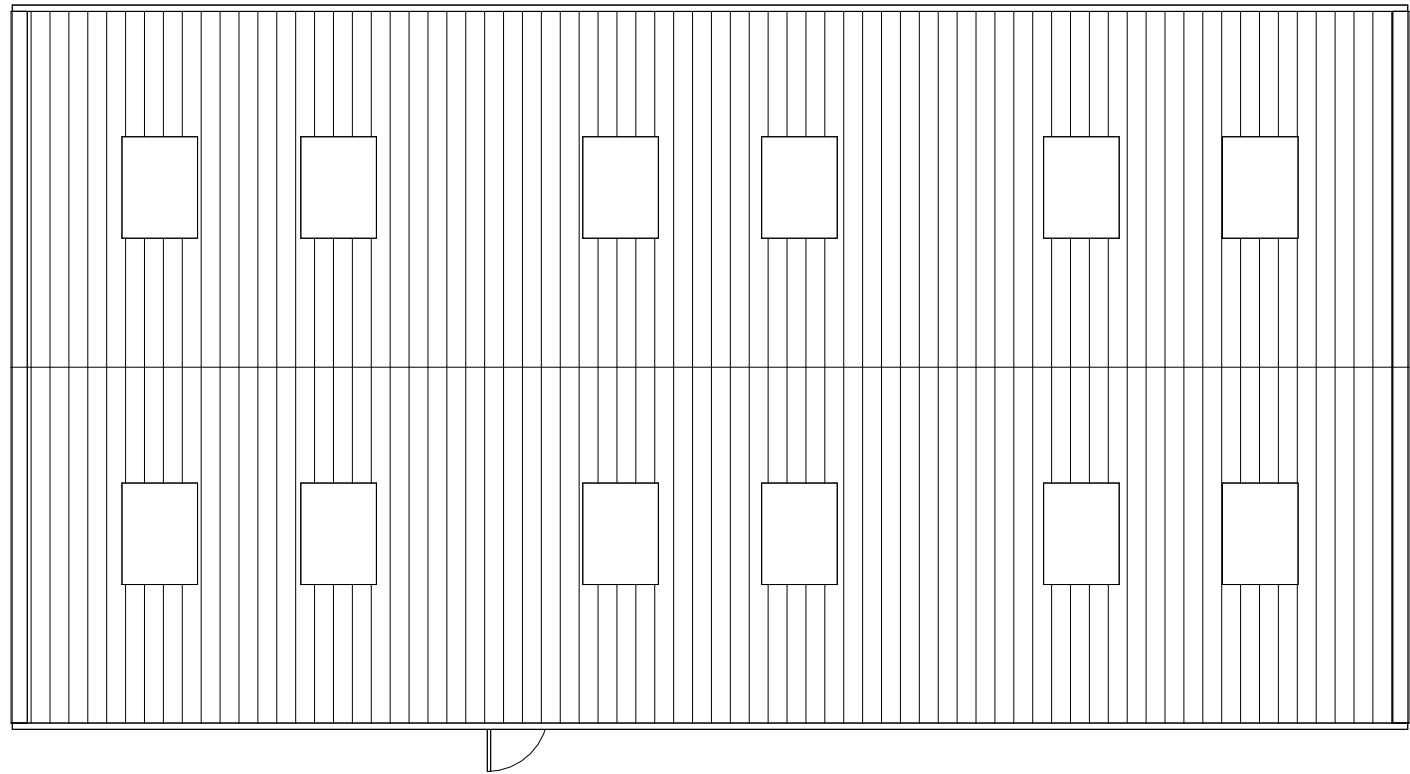


Level 4 - Roof Plan Existing
1 : 100

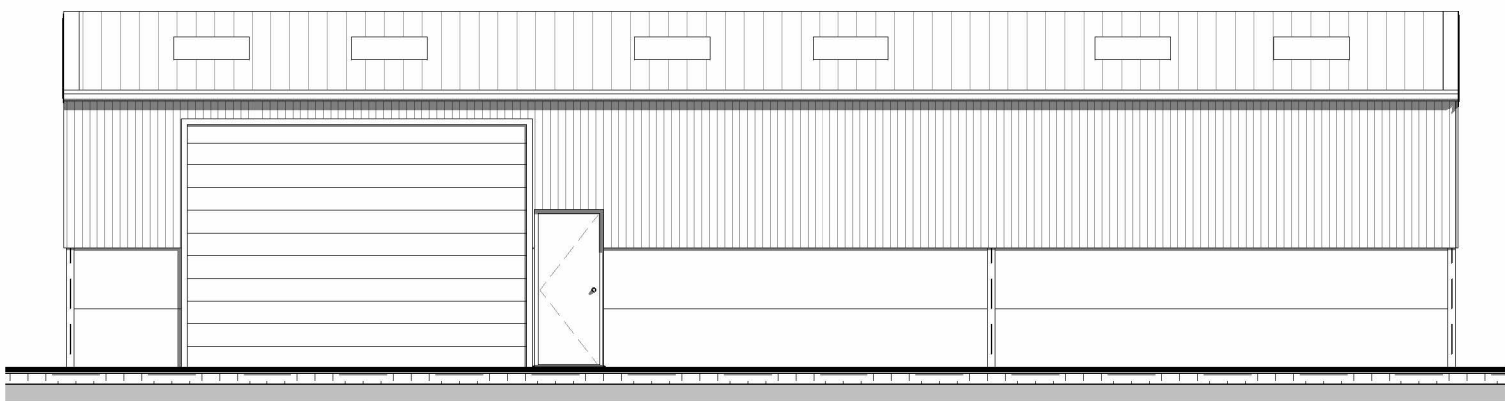


South Existing
1 : 100

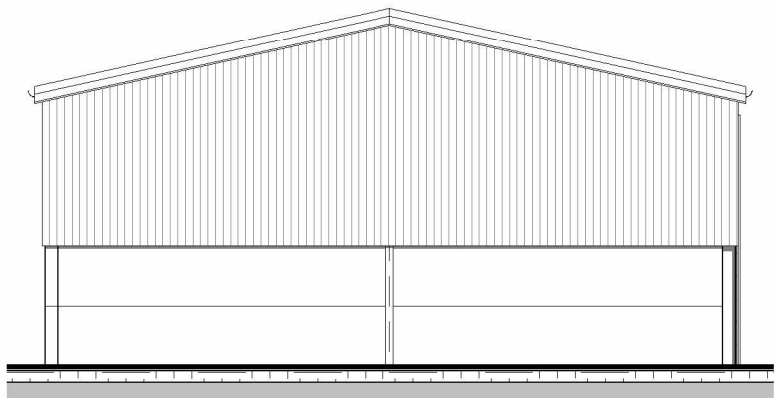


West Existing
1 : 100

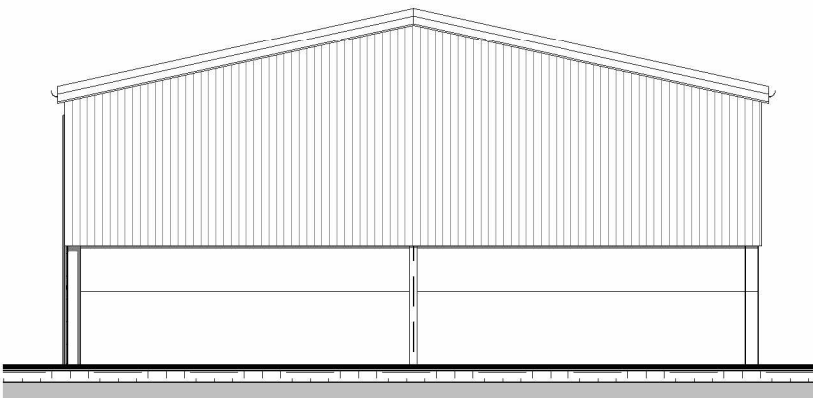

East Existing
1 : 100

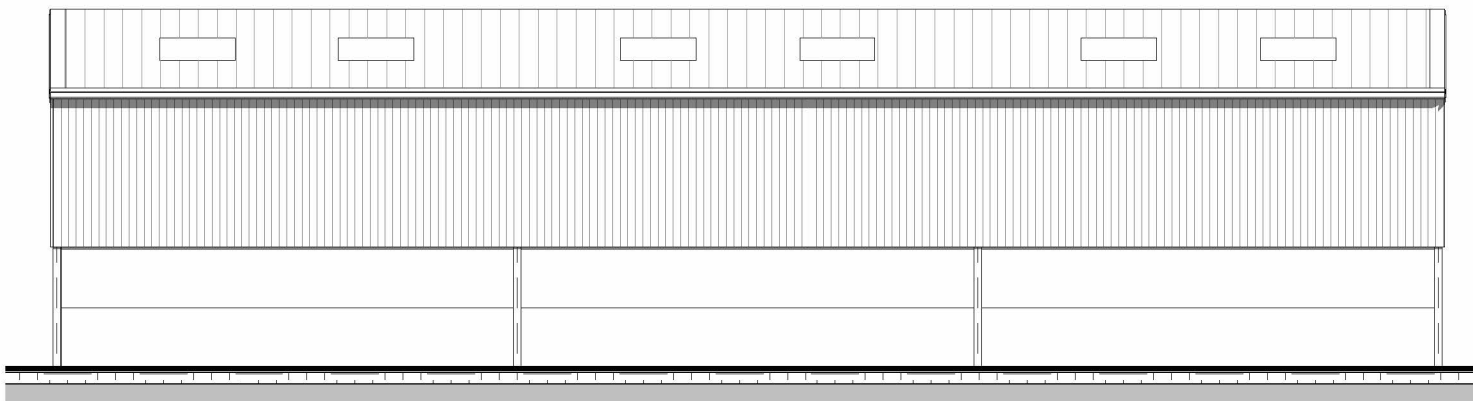

North Existing
1 : 100

 

VISUAL SCALE 1:100 @ A2

Rev No.	Revision Note.	Date	Drawn	Checked

Project number 05860-01		Client Mr & Mrs Smith		Project Barn Extension	
Title Existing Plans				BOURNE VALLEY ASSOCIATES	
Date 20.03.26	Sheet 01	Scale 1 : 100		 ANDOVER LANE FARM FABERSTOWN ANDOVER HAMPSHIRE SP11 9PE Tel: 01264 850159 Email: info@bournevalley.co.uk	
Drawn by TJ	Checked by AW	Paper Size A2			

