




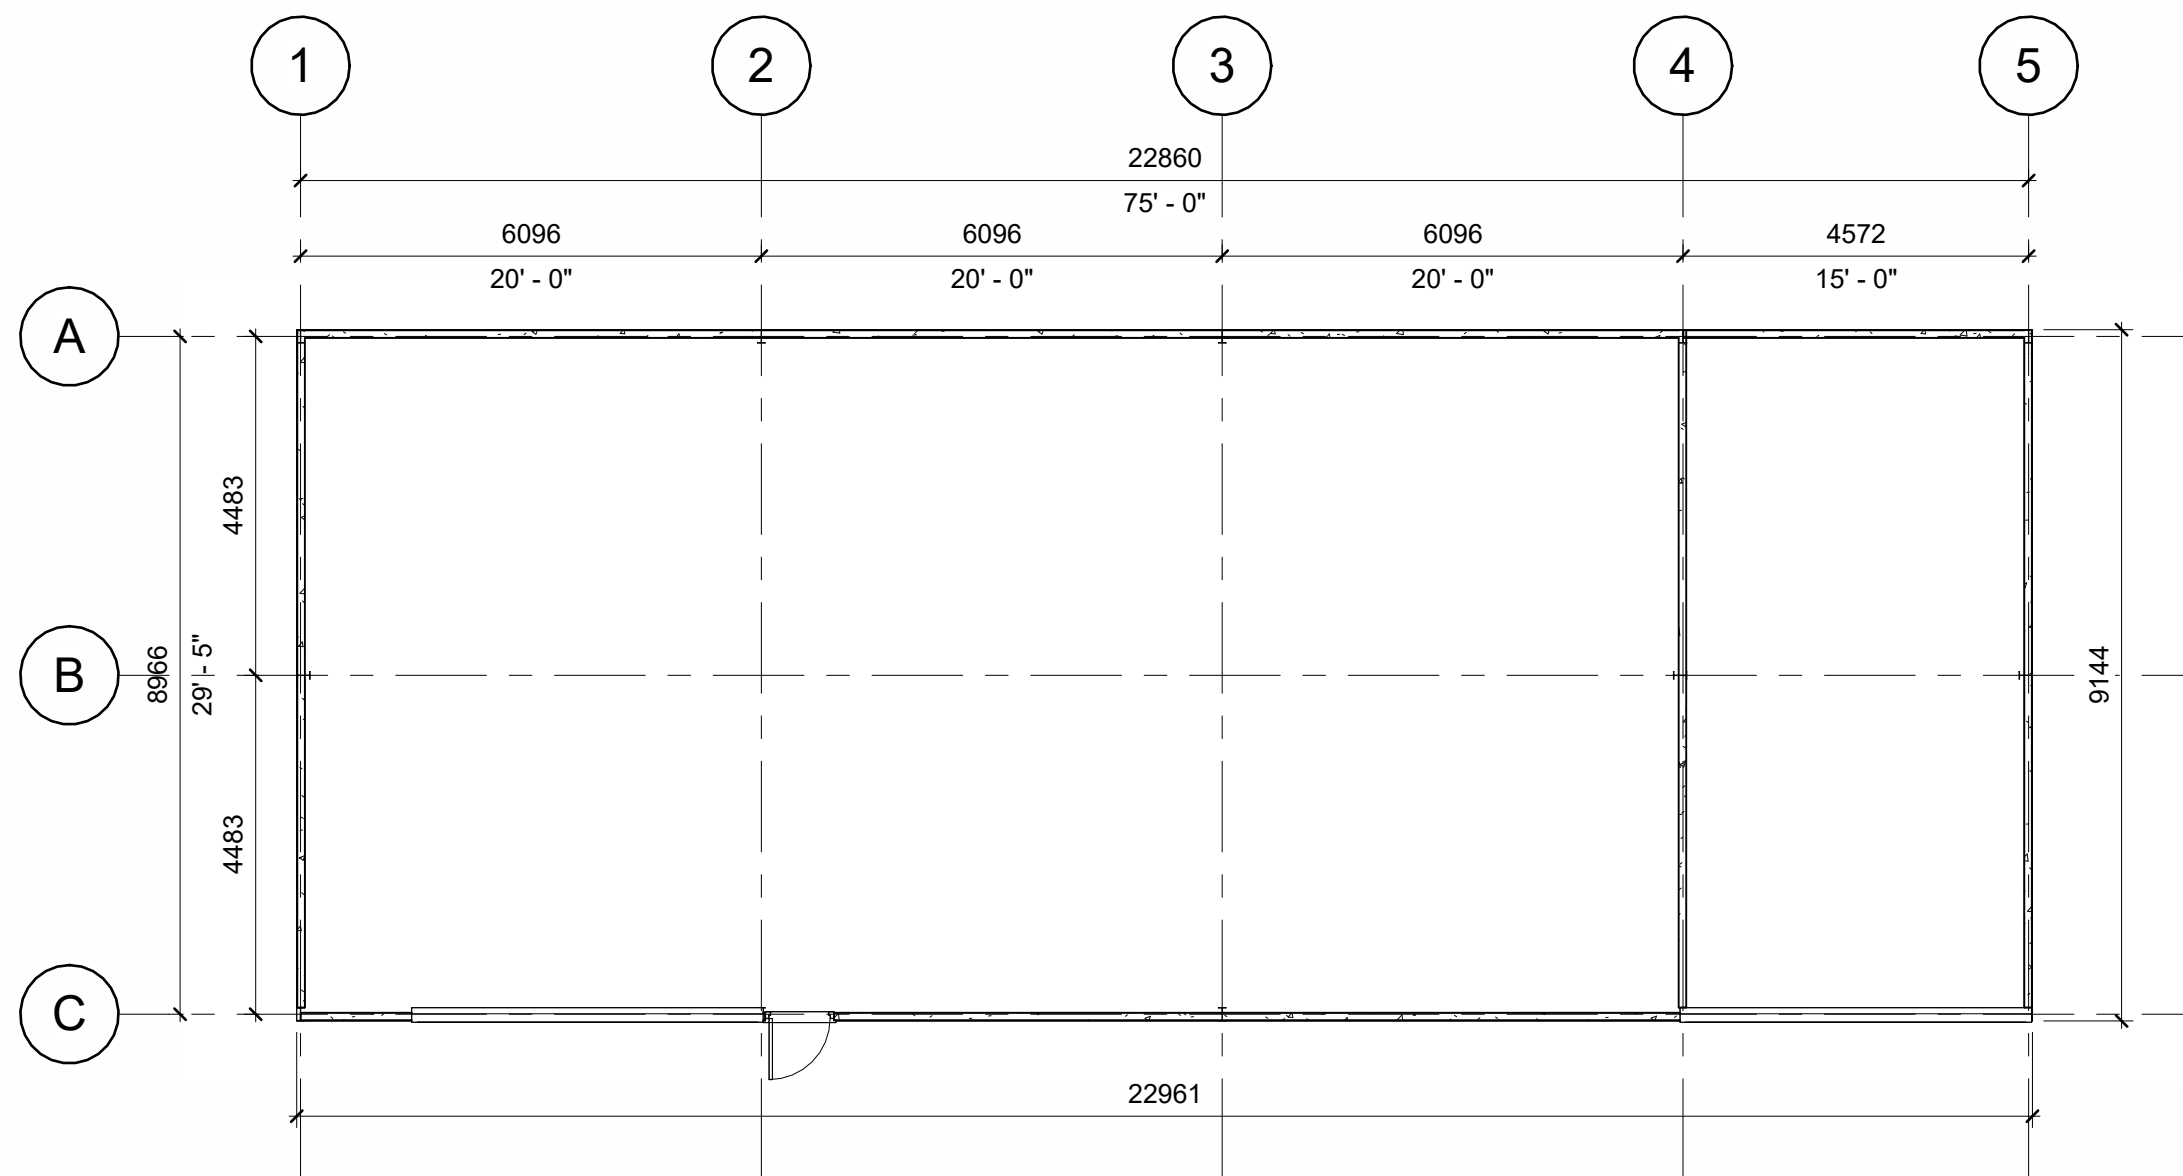


Level 1 - Ground Floor Proposed
1 : 100

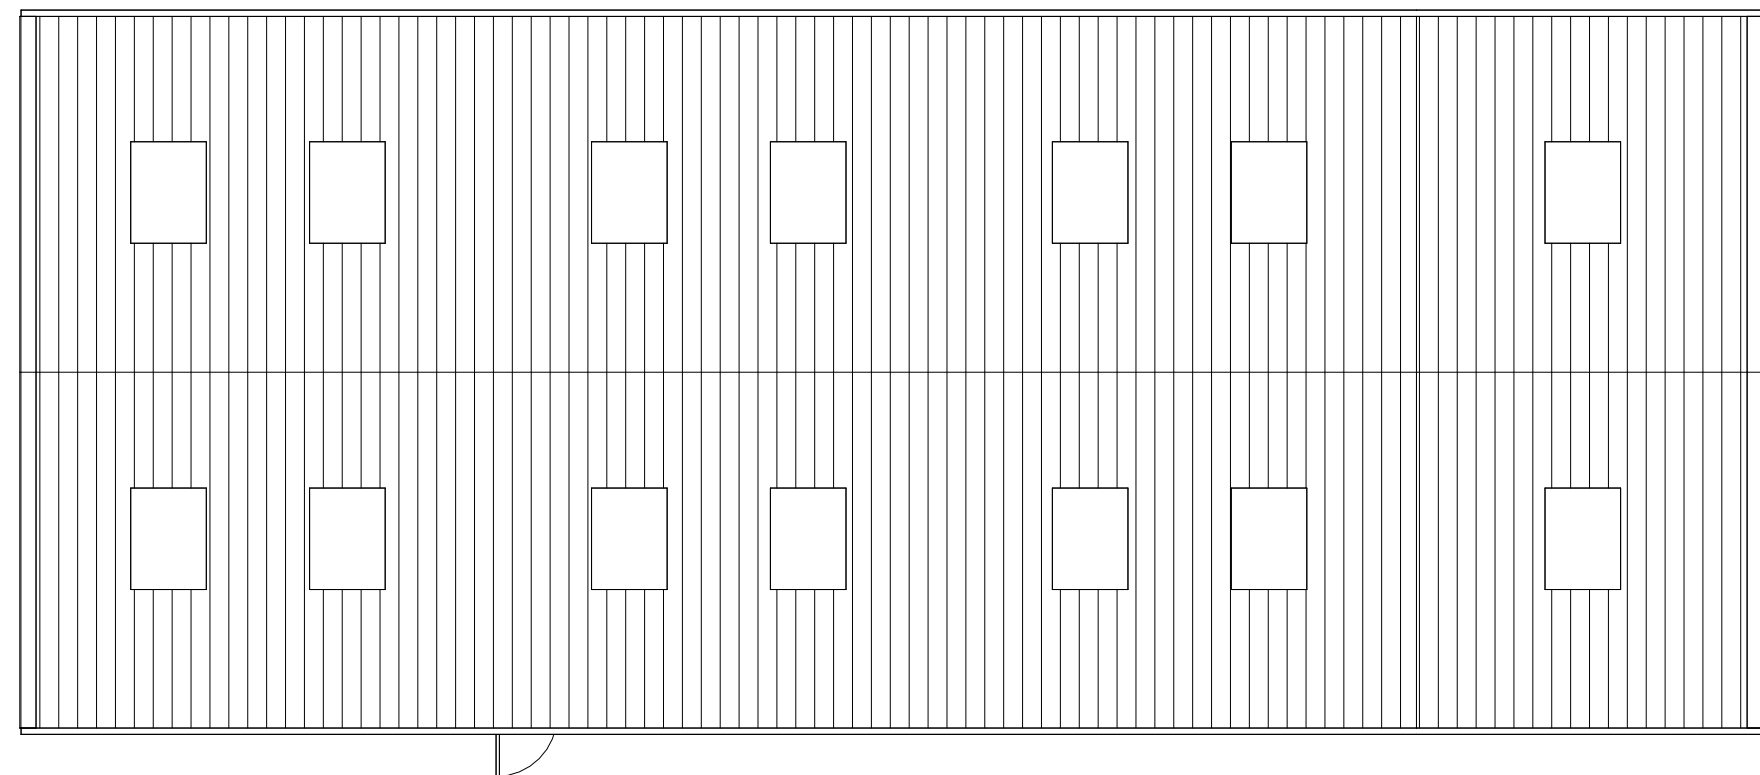


Level 4 - Roof Plan Proposed
1 : 100

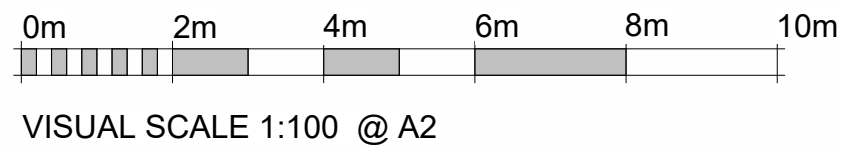


Rev No.	Revision Note.	Date	Drawn	Checked

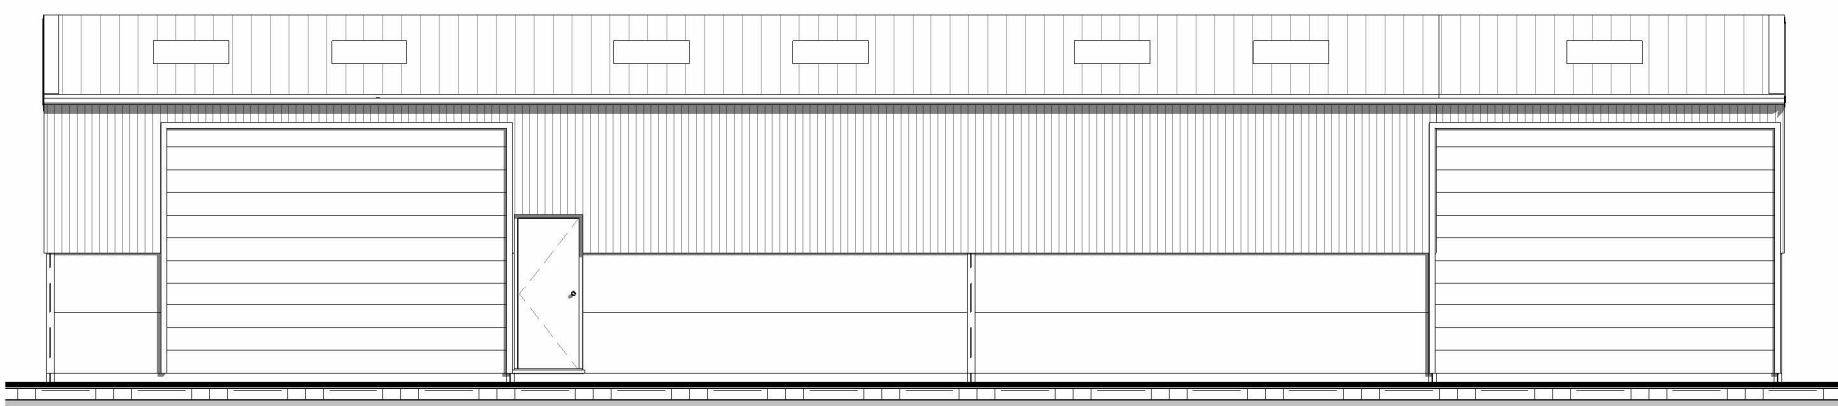


South Proposed
1 : 100

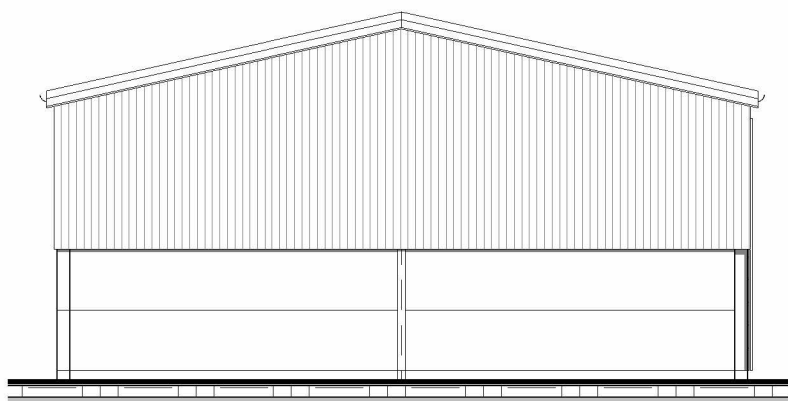

West Proposed
1 : 100

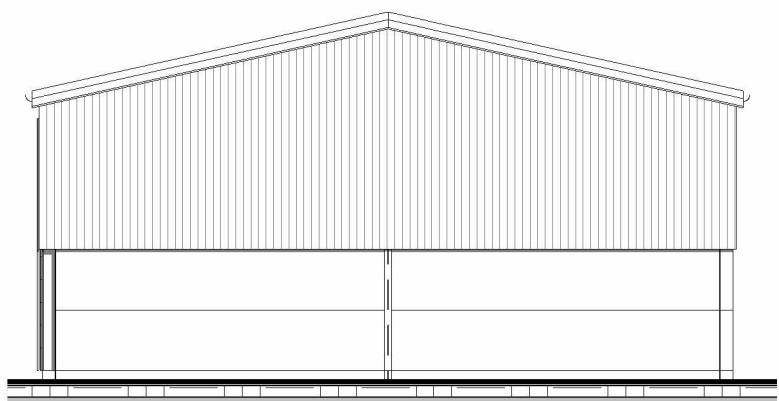

East Proposed
1 : 100

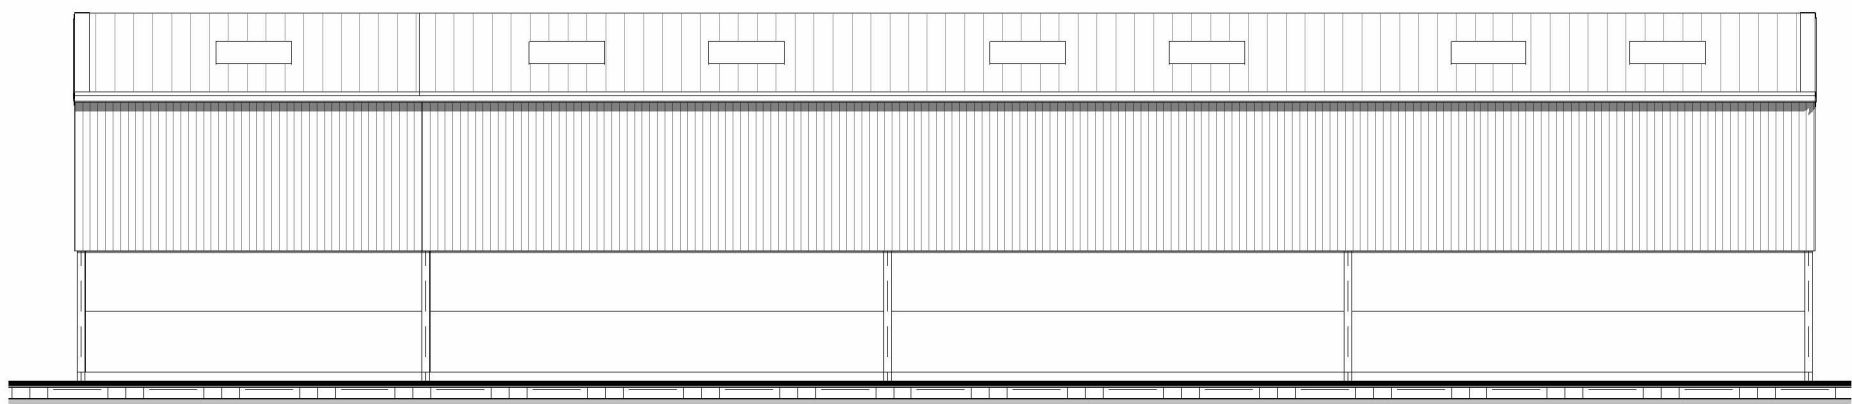

North Proposed
1 : 100

Project number 05860-01		Client Mr & Mrs Smith	Project Barn Extension	
Title Proposed Plans			BOURNE VALLEY ASSOCIATES ANDOVER LANE FARM FABERSTOWN ANDOVER HAMPSHIRE SP11 9PE Tel: 01264 850159 Email: info@bournevalley.co.uk	
Date 20.03.26	Sheet 02	Scale 1 : 100		
Drawn by TJ	Checked by AW	Paper Size A2		

