


Planning

CLIENT


Ron Zahl

ADDRESS

53 St Mary Street  
Chippenham  
SN15 3JW

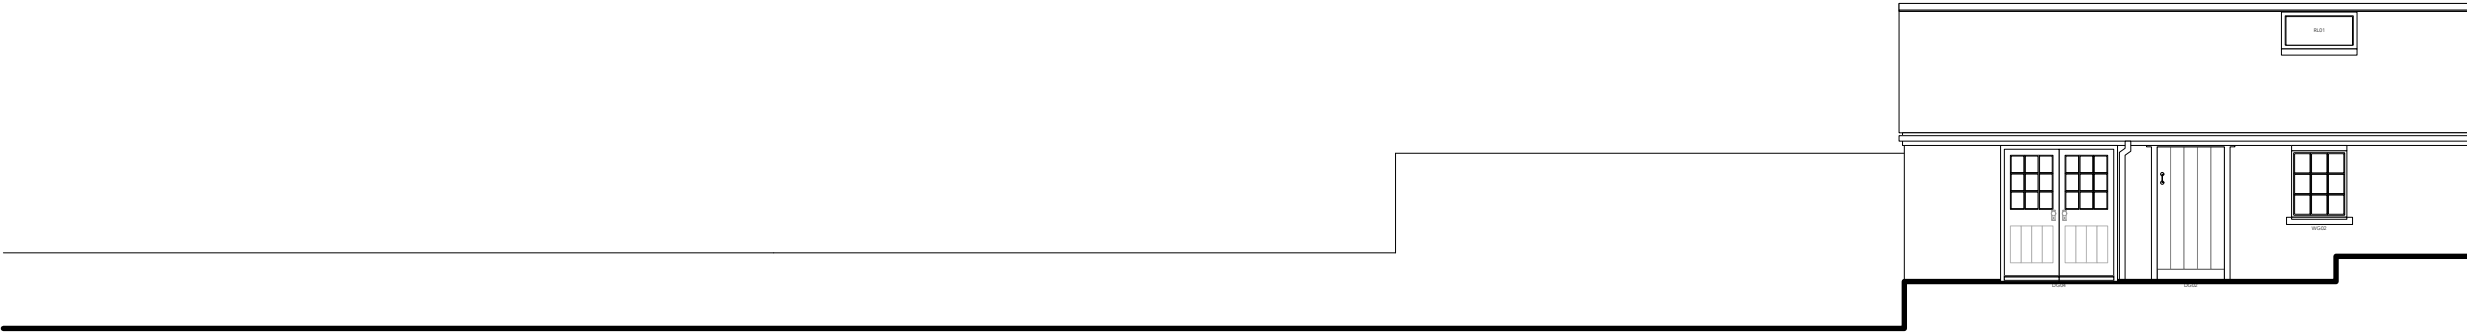

North Elevation

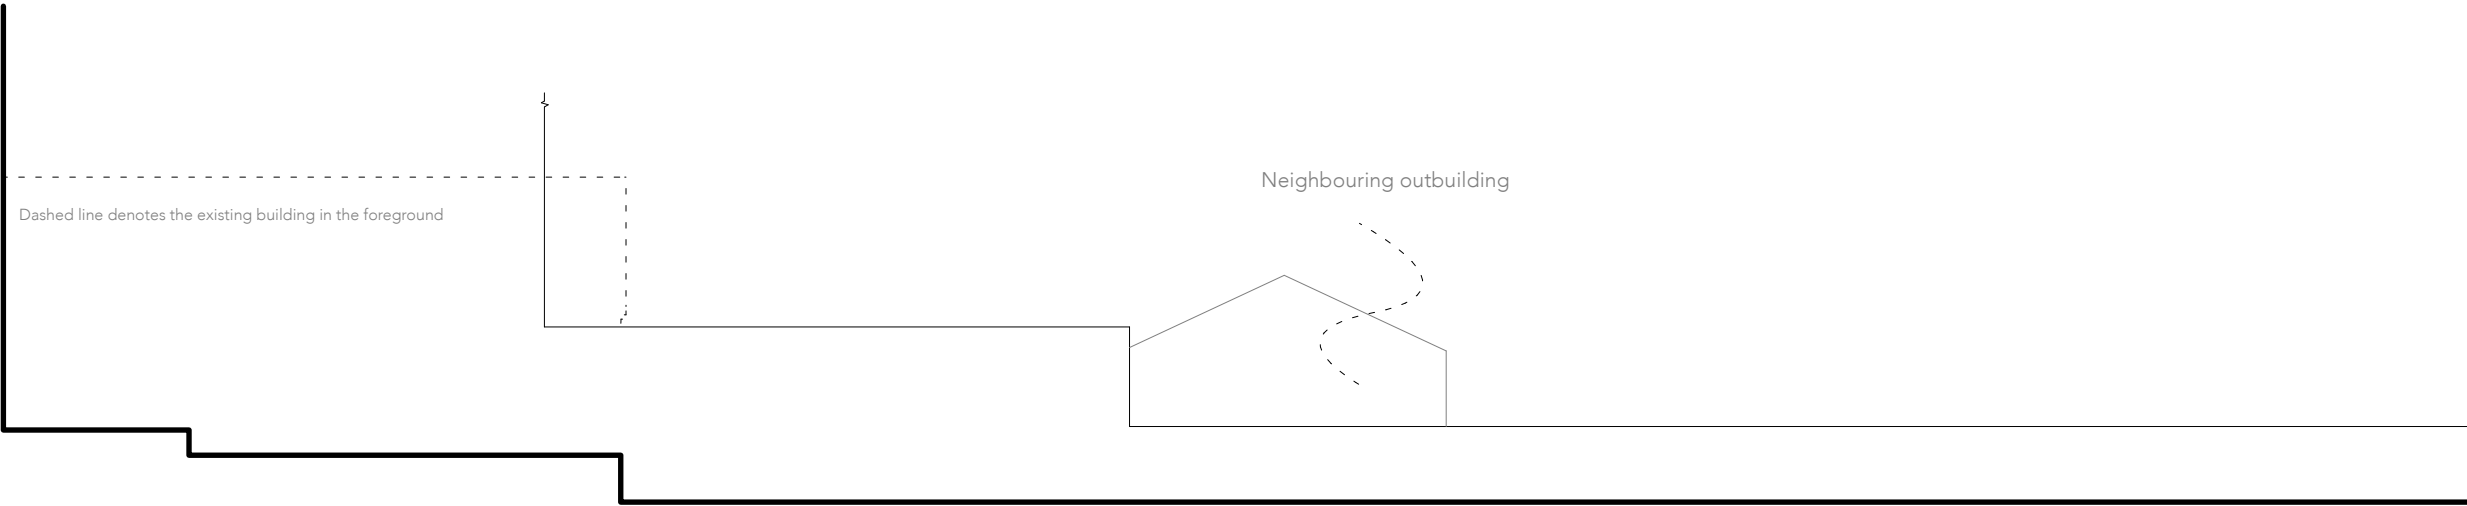

South Elevation

| REV. | BY | DATE | NOTES |
|------|----|------|-------|
| 0    |    |      |       |

EX Elevations

| PROJECT | STAGE  | DRAWING    | REV | DRAWN |
|---------|--------|------------|-----|-------|
| 724     | PL2    | 09         |     | MA    |
| SCALE   | SIZE   | CREATION   |     |       |
| 1:100   | @ A3 L | March 2026 |     |       |



West Elevation



East Elevation