


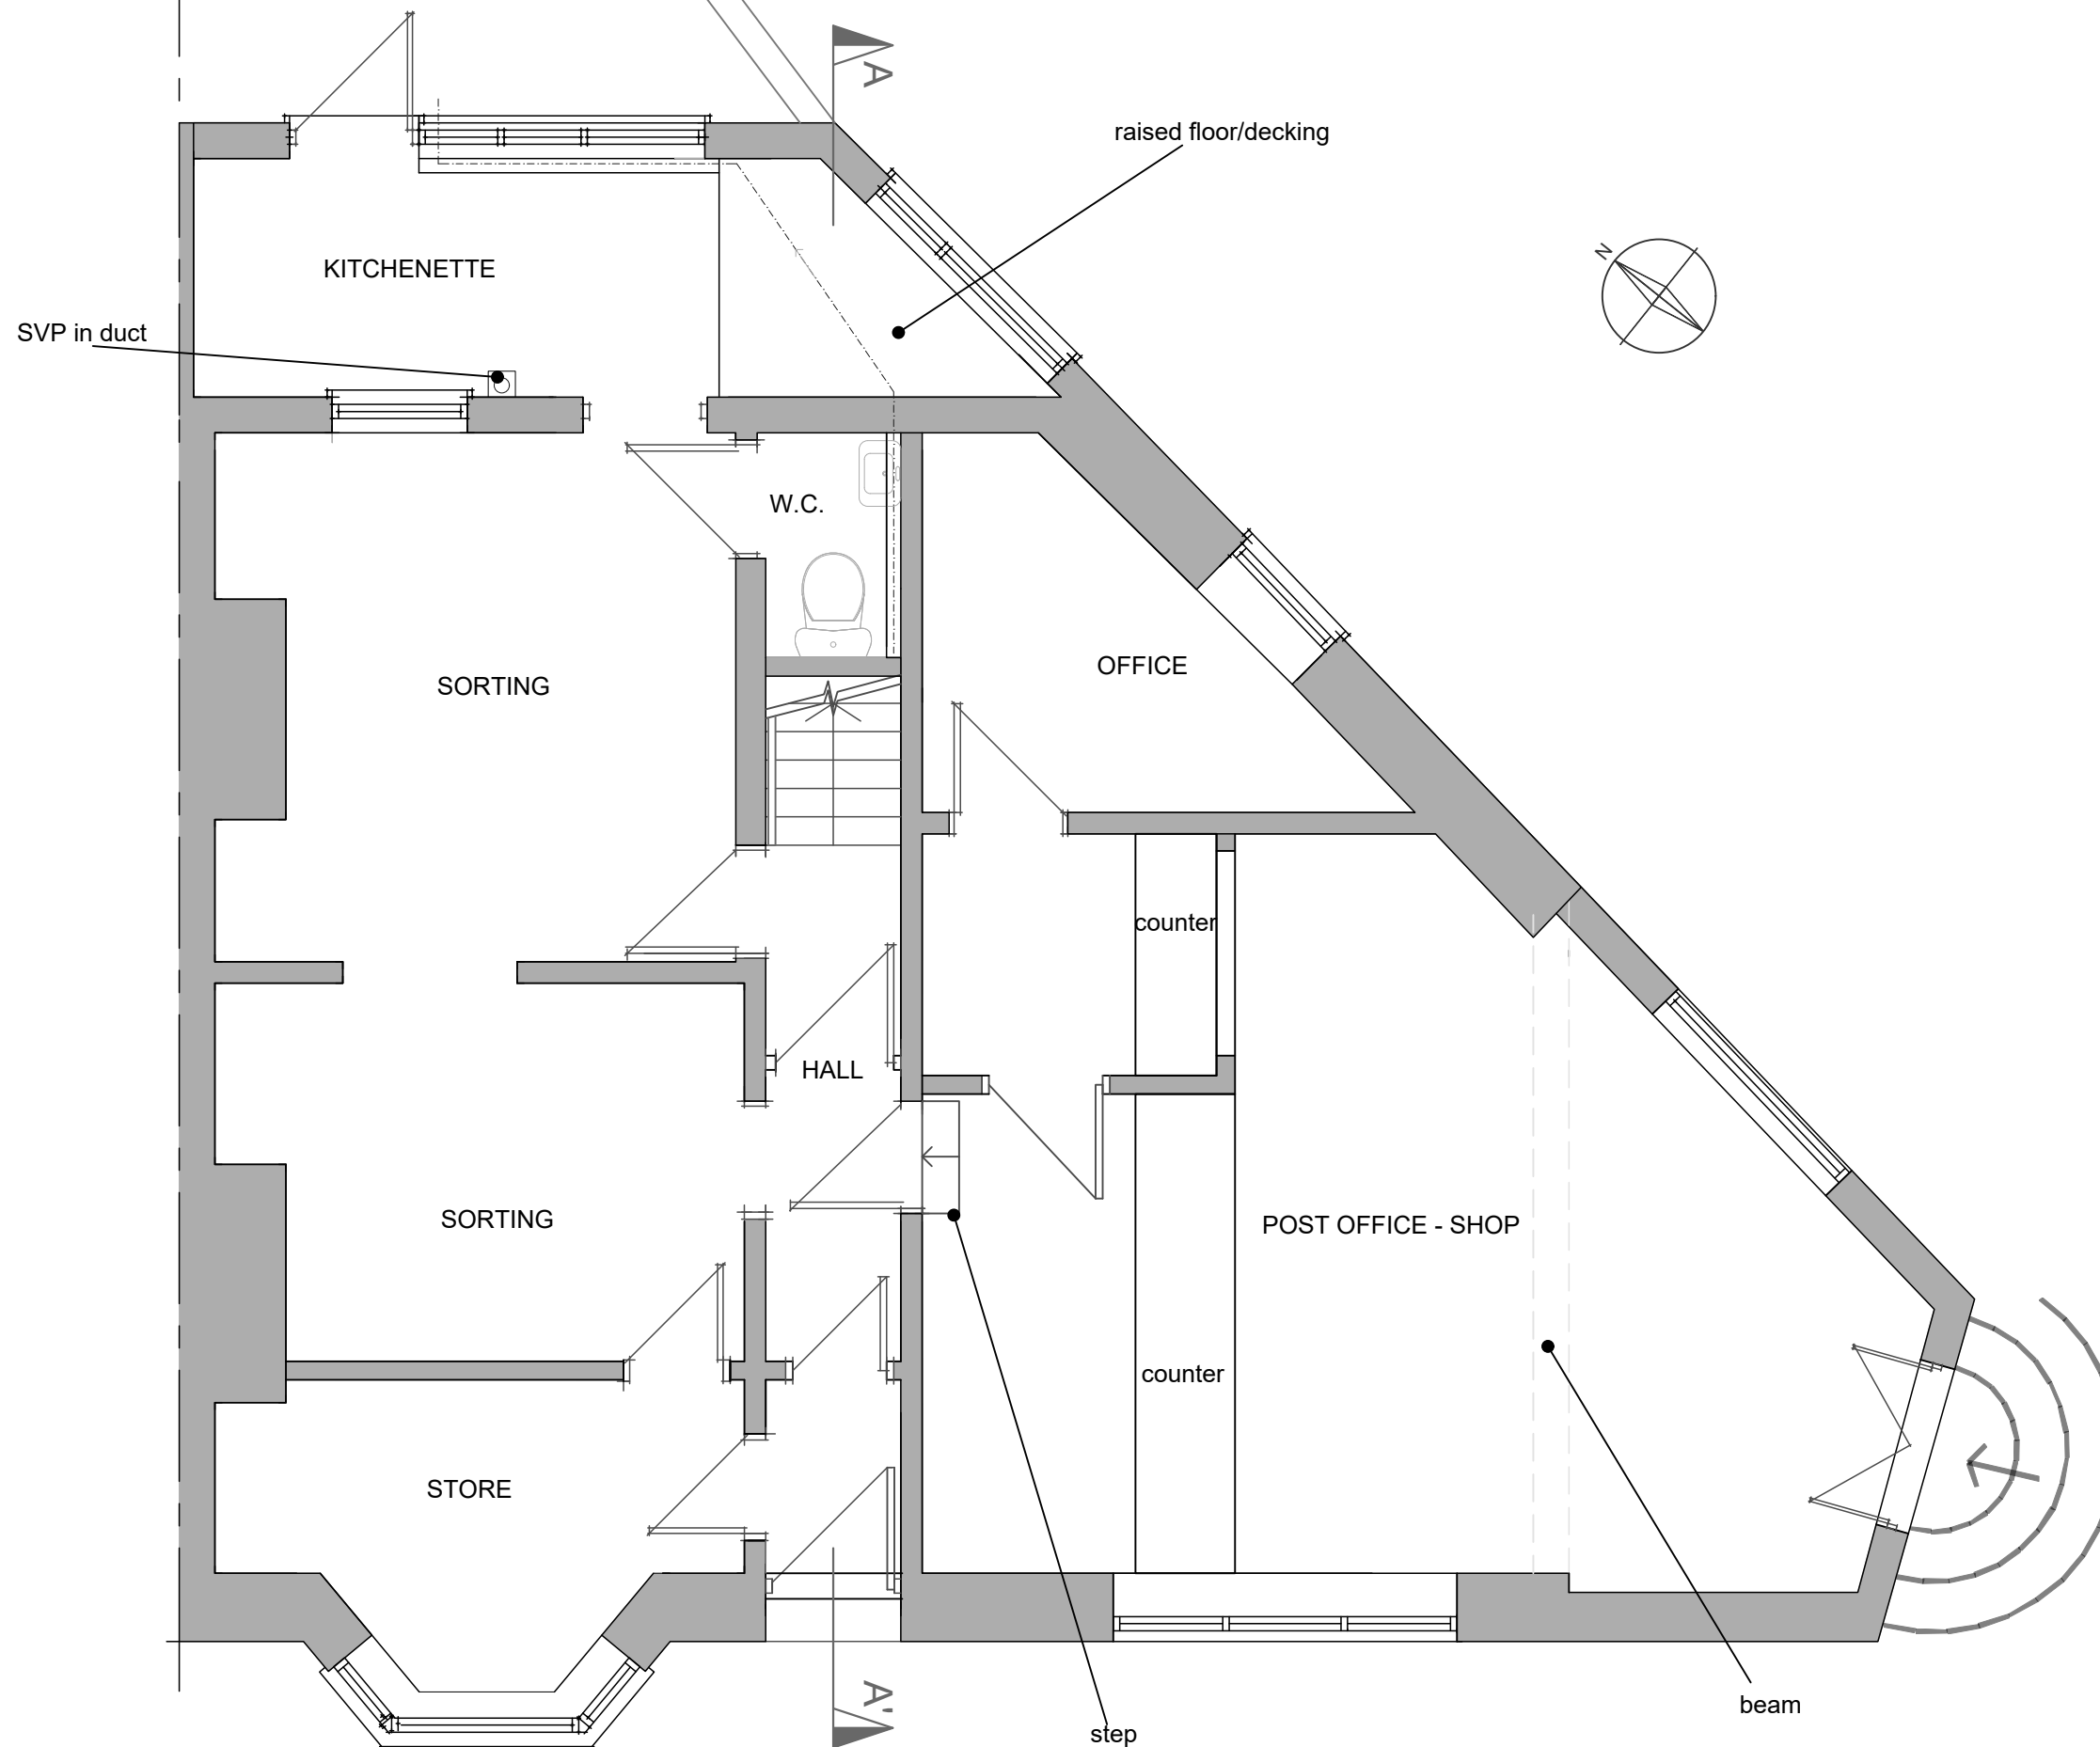

NOTES

DO NOT SCALE
Drawing for planning purposes only
All dimensions to be checked on site.

Post Office House, High Street, Tisbury
Salisbury, SP3 6LD

Existing ground floor plan

Scale: 1:50@ A3	Drawn by: AS	Date: Feb. 2026
	Dwg Number: 251001-02	Revision: -

H B Historic Building
A S Advisory Service

1:50

