



A3

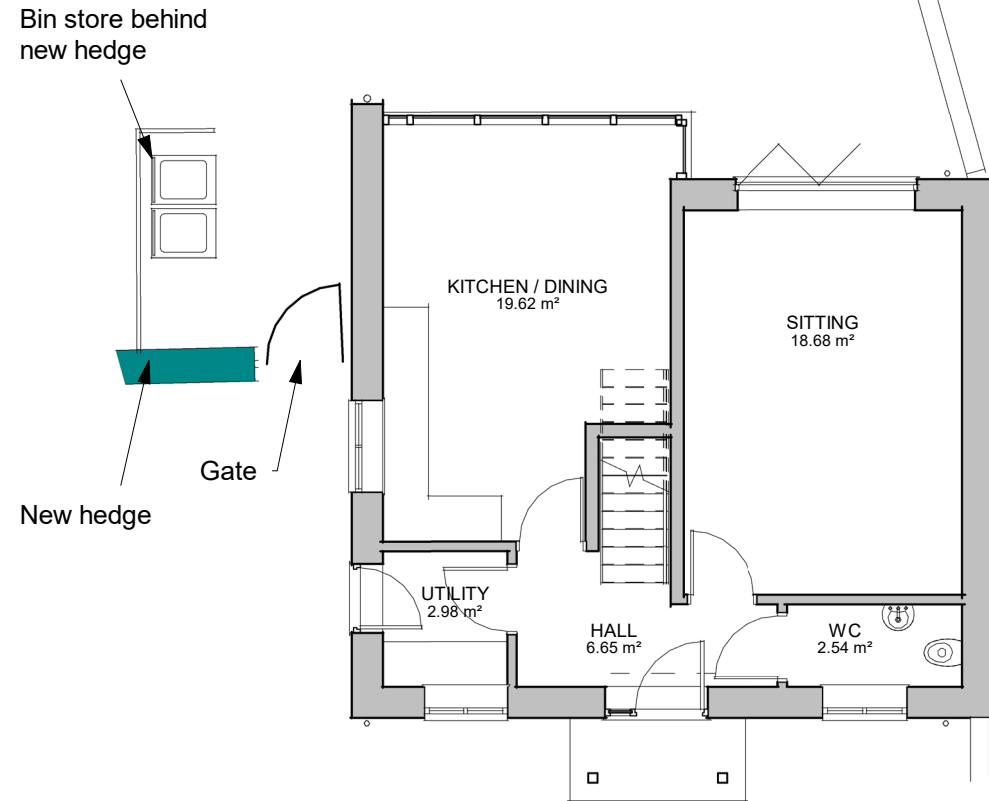



PL Ground Floor Plan - As Proposed
1 : 100 GIA 55m²



PL First Floor Plan - As Proposed.
1 : 100 GIA 50m²

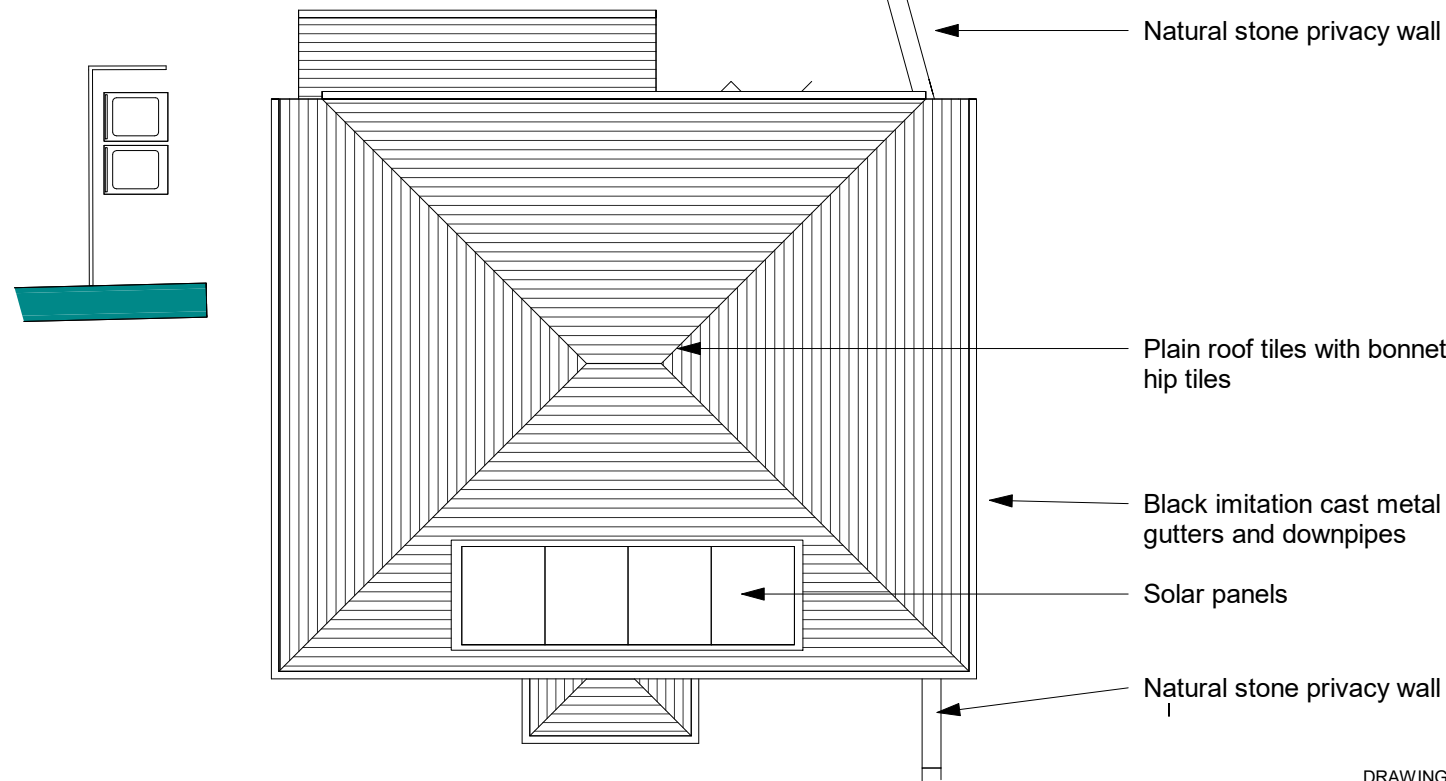

PL Roof Plan - As Proposed
1 : 100

 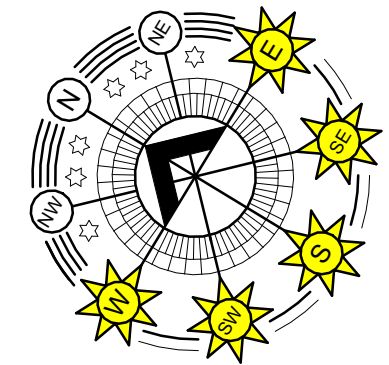

Status: **A3** TO ACCOMPANY A PLANNING APPLICATION

DRAWING NUMBER PREFIXED WITH
EX = EXISTING DRAWING, NOT TO BE SCALED EXCEPT FOR PLANNING PURPOSES, BASED ON INFORMATION PROVIDED BY:
SK = SKETCH DRAWING, INFORMAL DRAWING, NOT FOR OFFICIAL USE, NOT TO BE USED FOR PLANNING PURPOSES, NOT TO BE SCALED.
PL = DRAWING TO ACCOMPANY A PLANNING APPLICATION, CAN BE SCALED FOR PLANNING PURPOSES ONLY, NOT FOR CONSTRUCTION(NFC).
BR = DRAWING FOR A BUILDING REGULATION APPLICATION AND APPROVAL ONLY, USE GIVEN DIMESNSION ONLY, NOT TO BE SCALED, NFC.
WD = WORKING DRAWING, INCLUDES ADDITIONAL DETAIL OVER AND ABOVE BR DESIGNATION, USE GIVEN DIMENSION ONLY, NOT TO BE SCALED.

PROJECT TITLE: NEW HOUSE IN THE GROUNDS OF 30 KENT END, ASHTON KEYNES SN6 6PU CHIVERS DRAWING: PLANS - AS PROPOSED		HALZAC DESIGN LTD ARCHITECTURAL DESIGN SERVICE 1 Whitgift Cl, Grange Park, Swindon. SN5 6HQ halzacdesign@icloud.com halzacdesign.co.uk 01793 951631 07801070166	
SCALE @ A3 As indicated	DATE: JAN'26	DRAWN BY Author	JOB NUMBER: 25-003 DRAWING NUMBER: PL21 REV: A

LATEST REVISION: REVA 27/03/26 Location plan updated - scale bar added