


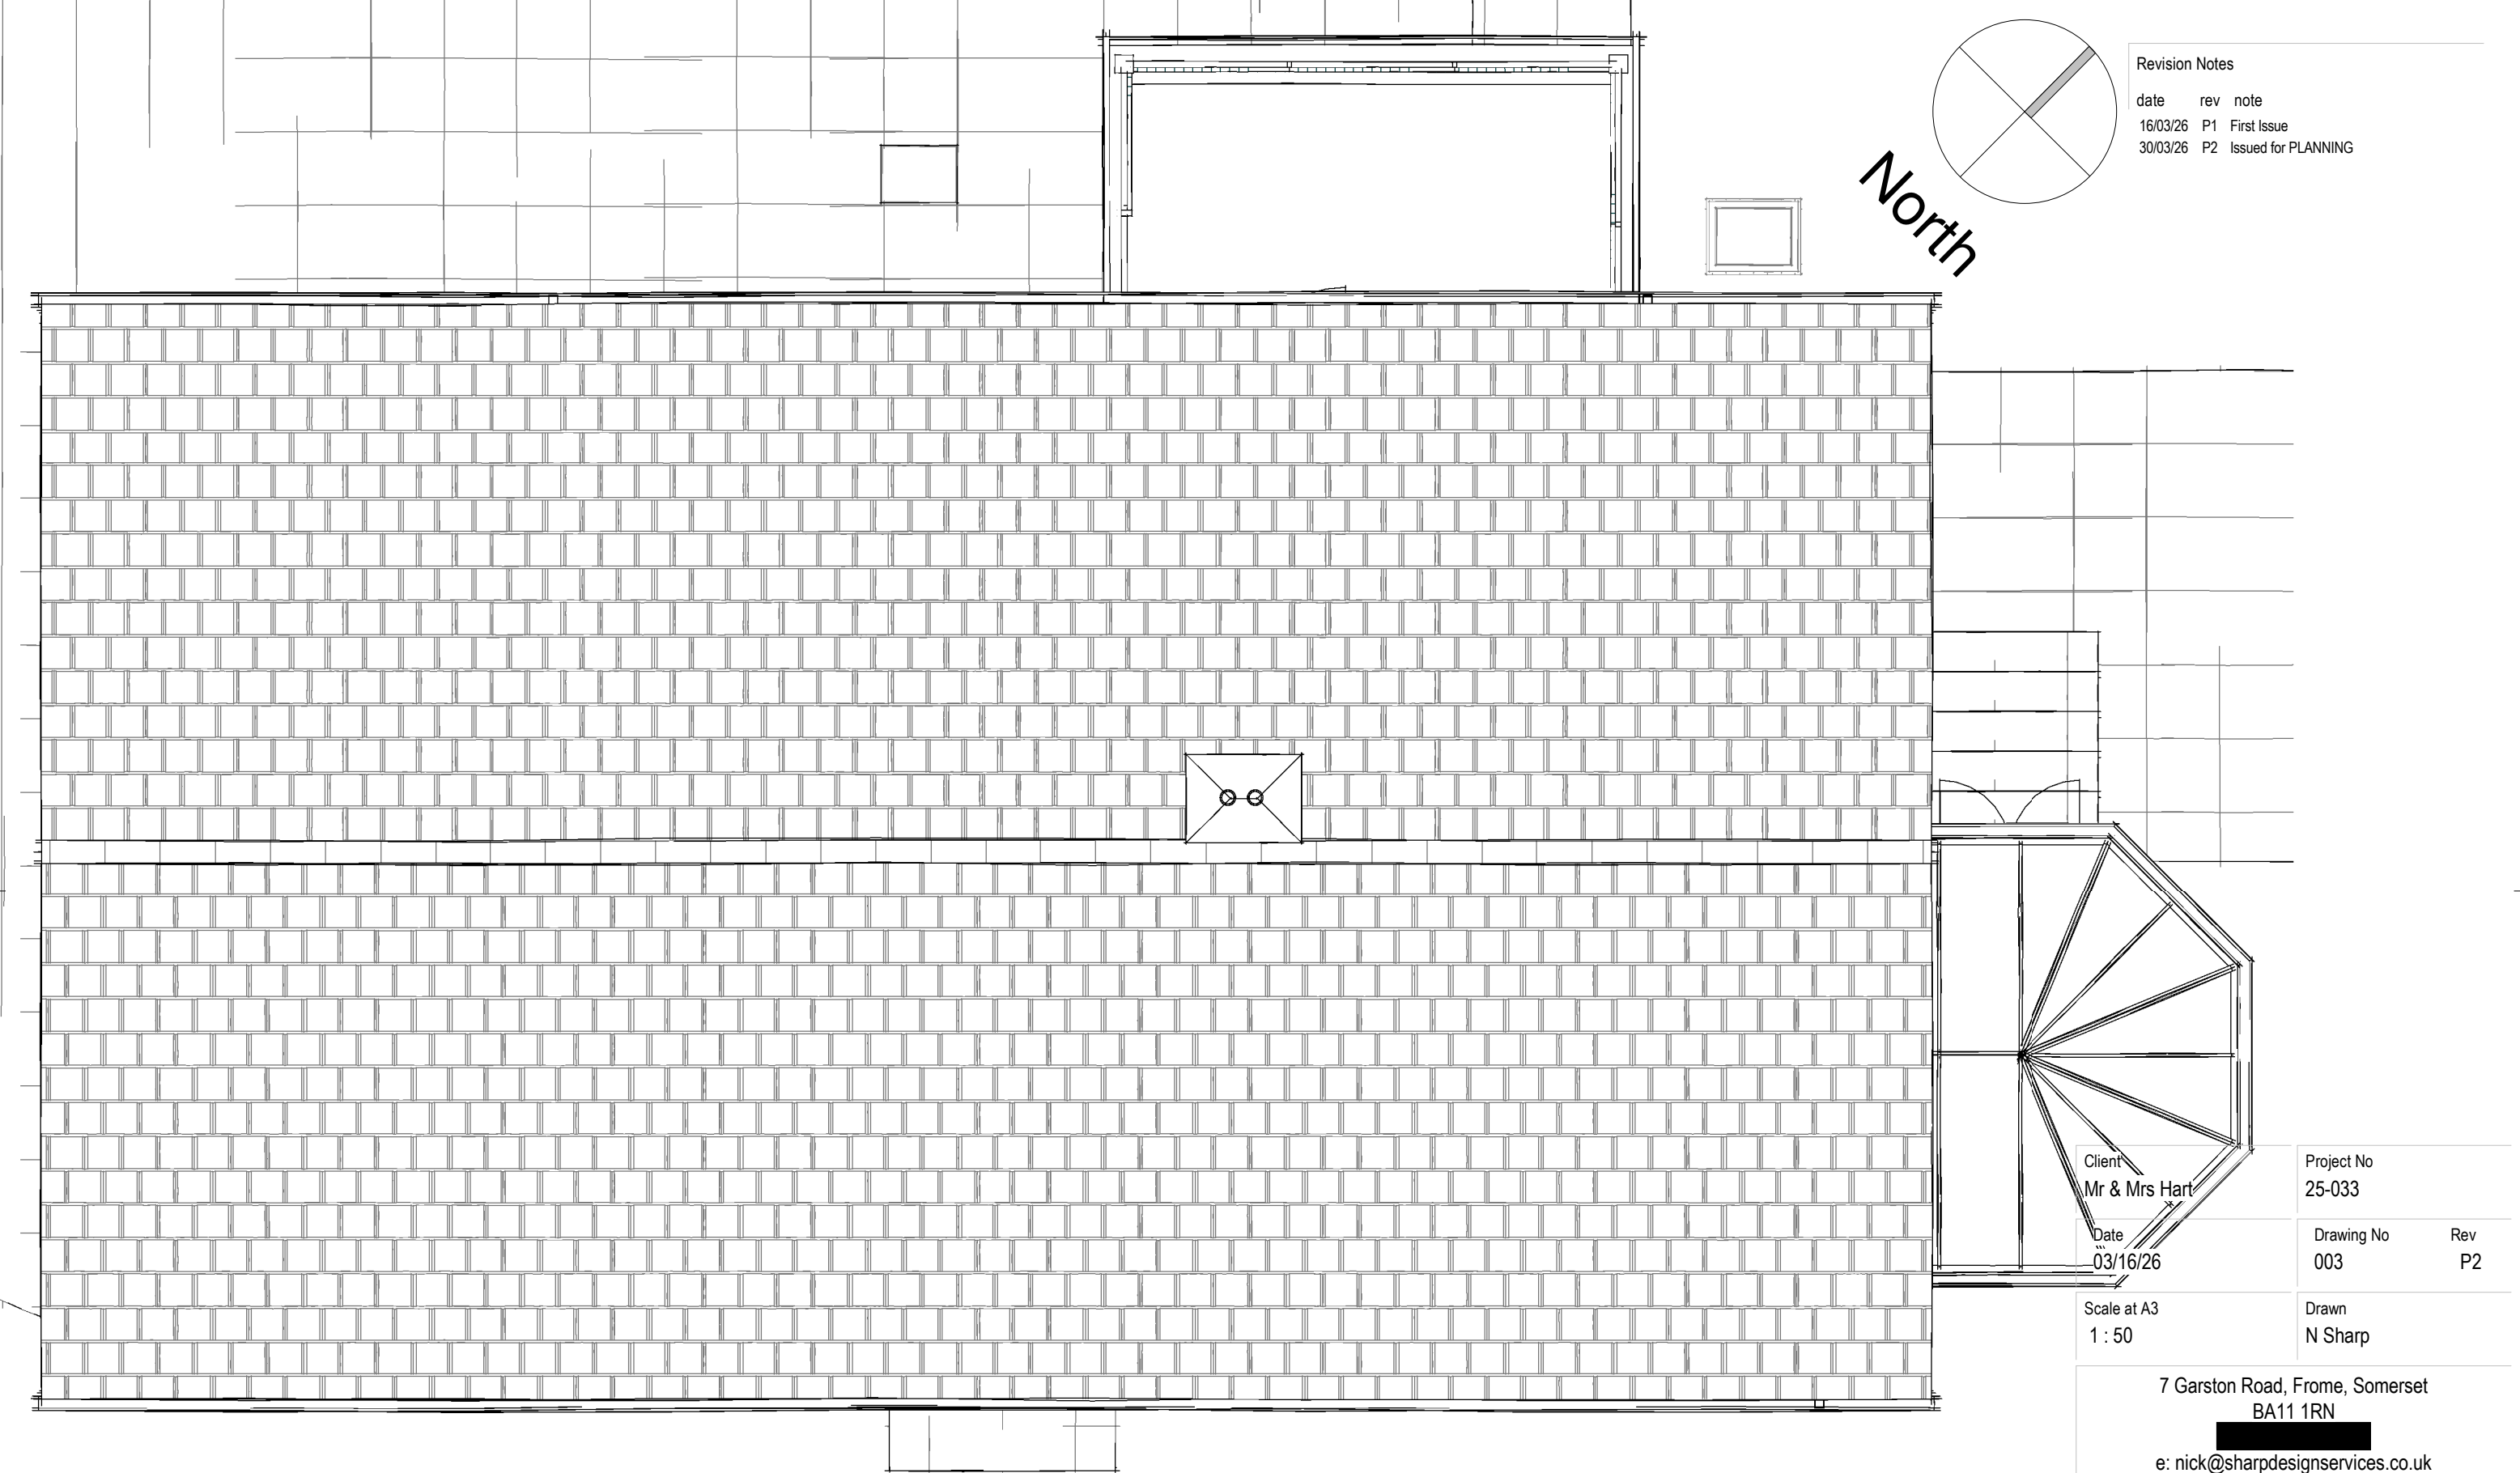

Revision Notes		
date	rev	note
16/03/26	P1	First Issue
30/03/26	P2	Issued for PLANNING

Client
Mr & Mrs Hart
Date
03/16/26

Project No
25-033

Drawing No 003	Rev P2
-------------------	-----------

Scale at A3
1 : 50

Drawn
N Sharp

7 Garston Road, Frome, Somerset
BA11 1RN

e: nick@sharpdesignservices.co.uk

Sharp Design Services Limited Company registration No. 11105879
Registered office: 7 Garston Road, Frome, Somerset. BA11 1RN

Little Mead - Single Storey Rear Extension Existing Roof Plan

