


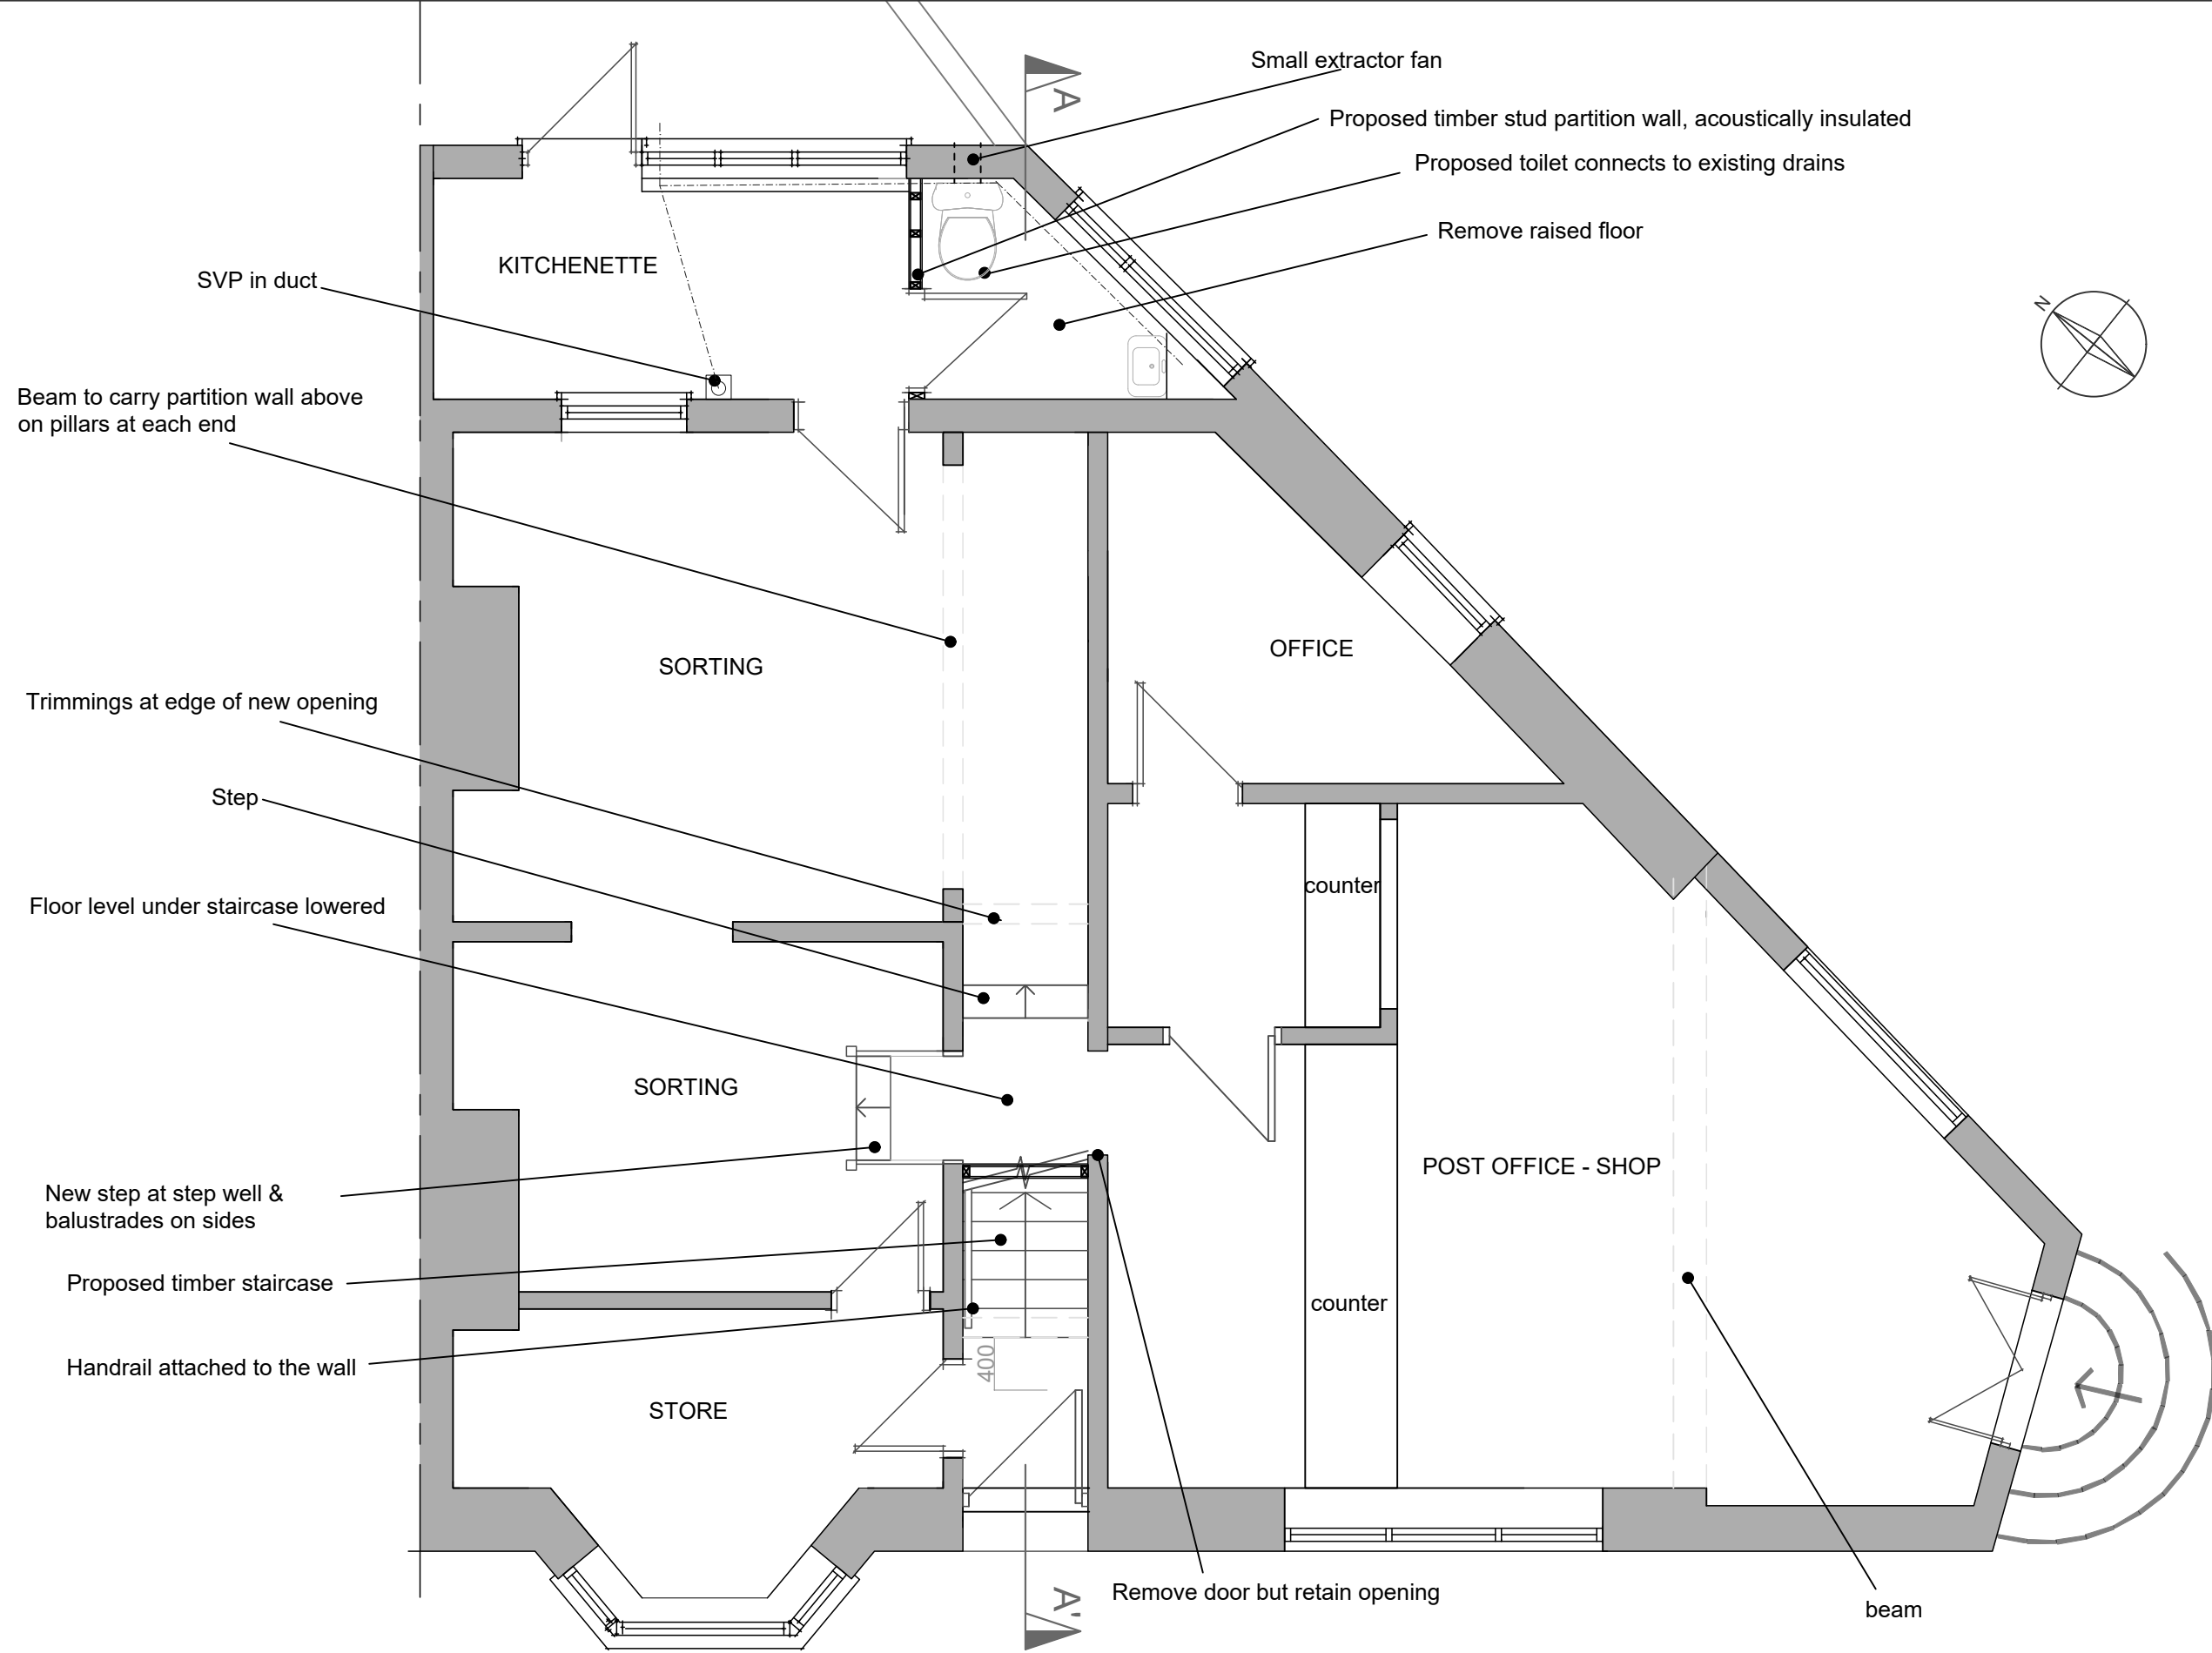

**NOTES**

DO NOT SCALE  
Drawing for planning purposes only  
All dimensions to be checked on site.

Post Office House, High Street, Tisbury  
Salisbury, SP3 6LD

**Proposed ground floor plan**

|                    |                          |                    |
|--------------------|--------------------------|--------------------|
| Scale:<br>1:50@ A3 | Drawn by:<br>AS          | Date:<br>Feb. 2026 |
|                    | Dwg Number:<br>251001-06 | Revision:<br>-     |

H

B

A

S

Historic Building  
Advisory Service

