



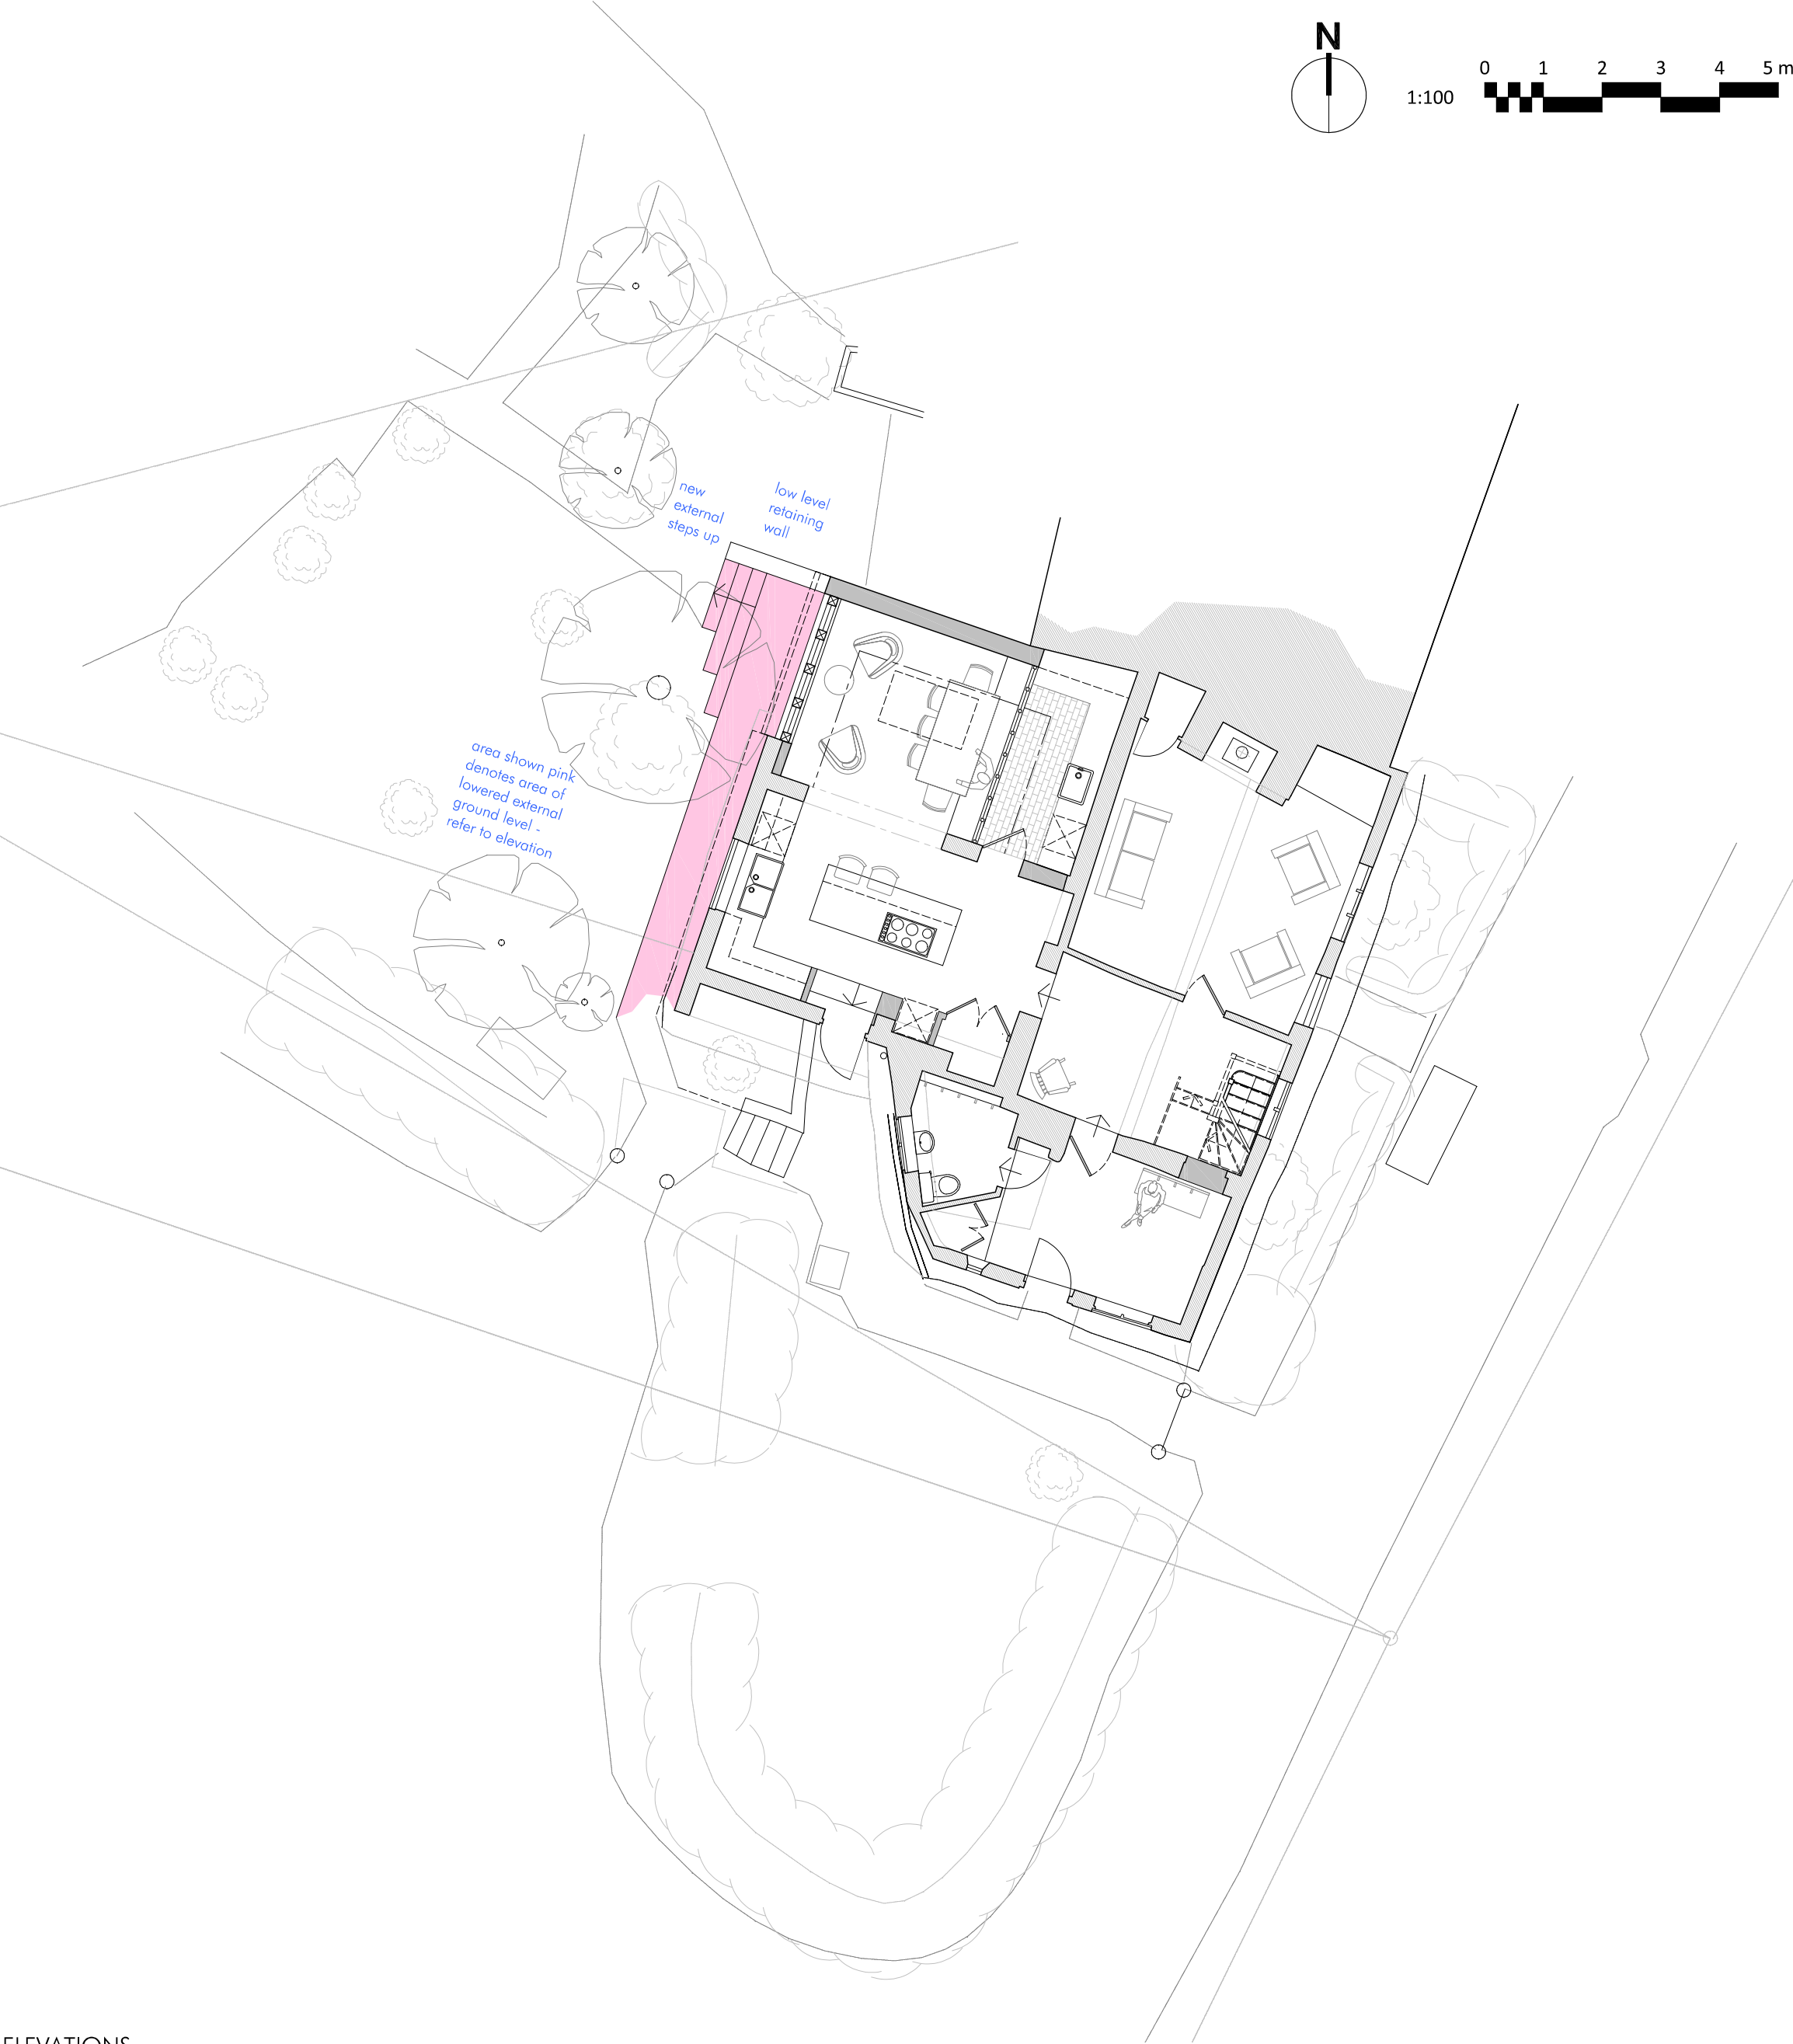


ELEVATIONS


West Elevation

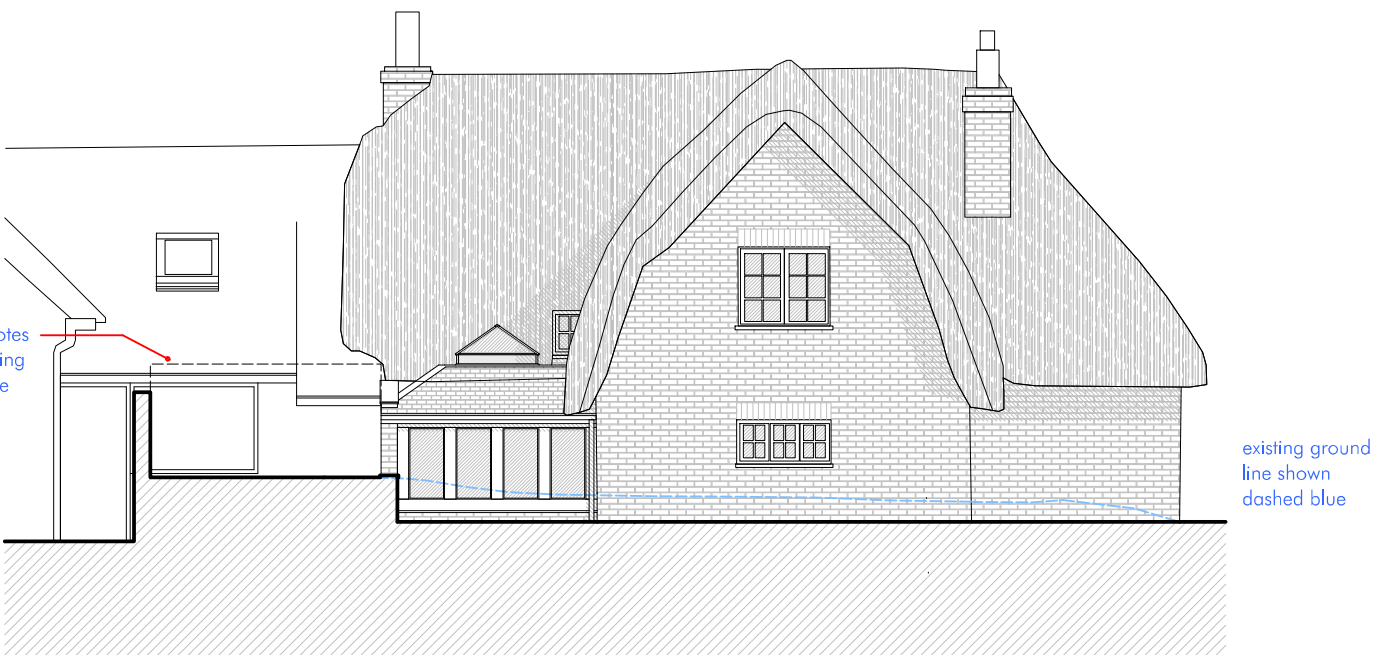


Section A-A

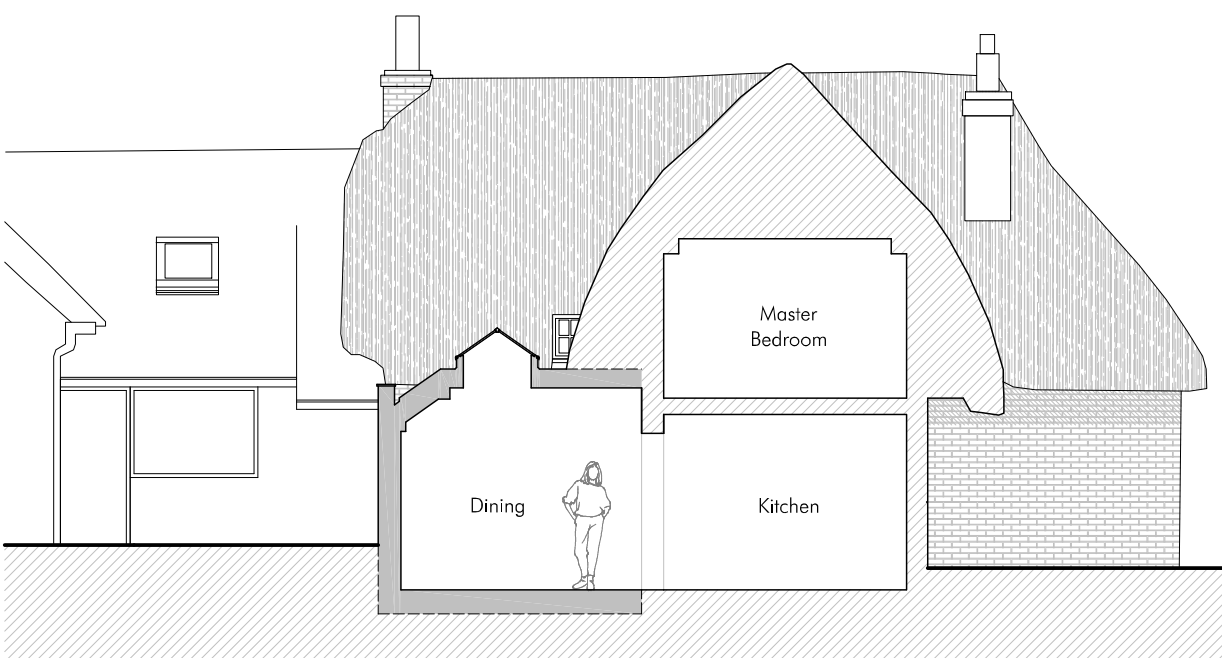

North Elevation

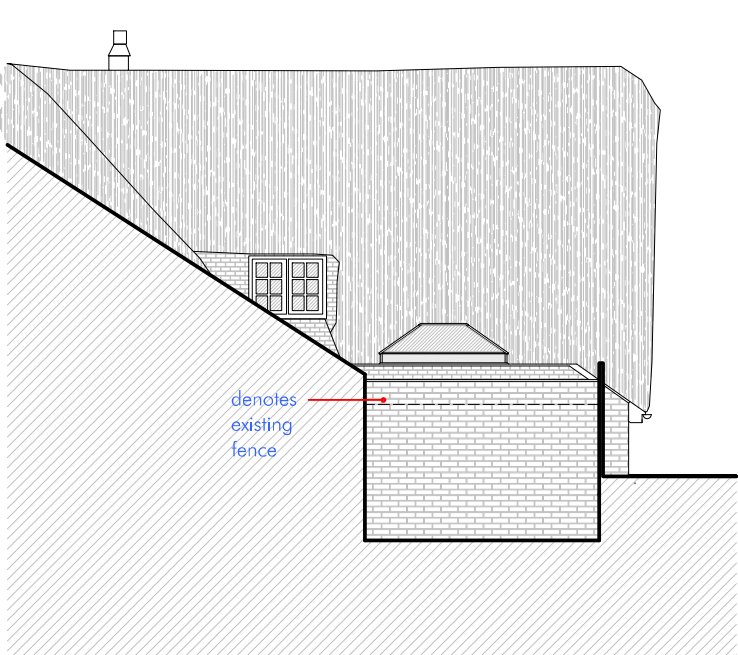


Section B-B

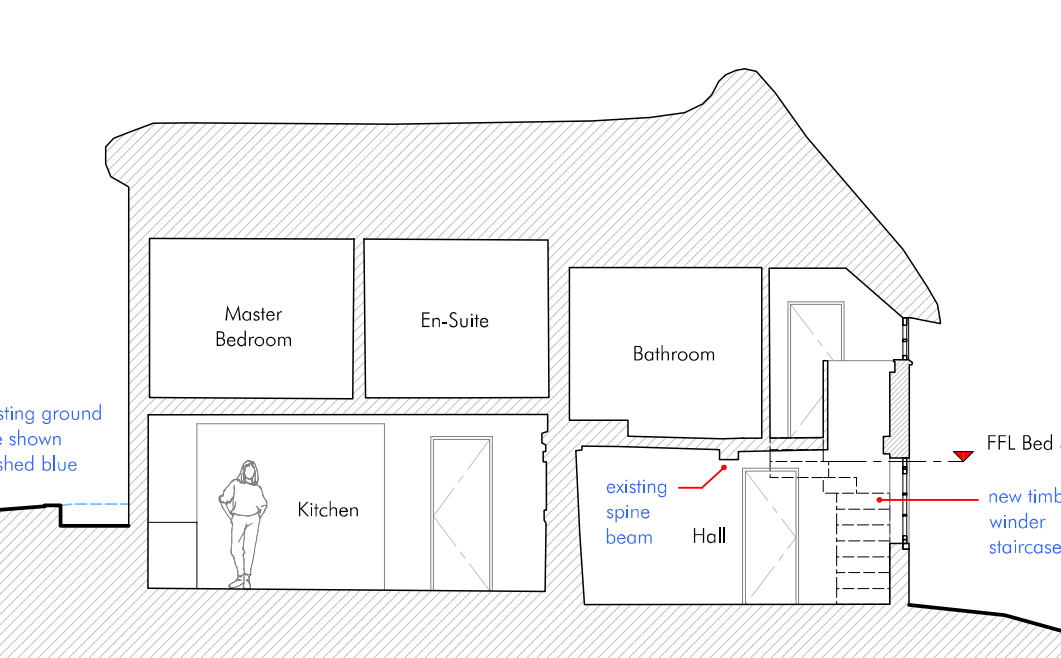


FLOOR PLANS

Ground Floor

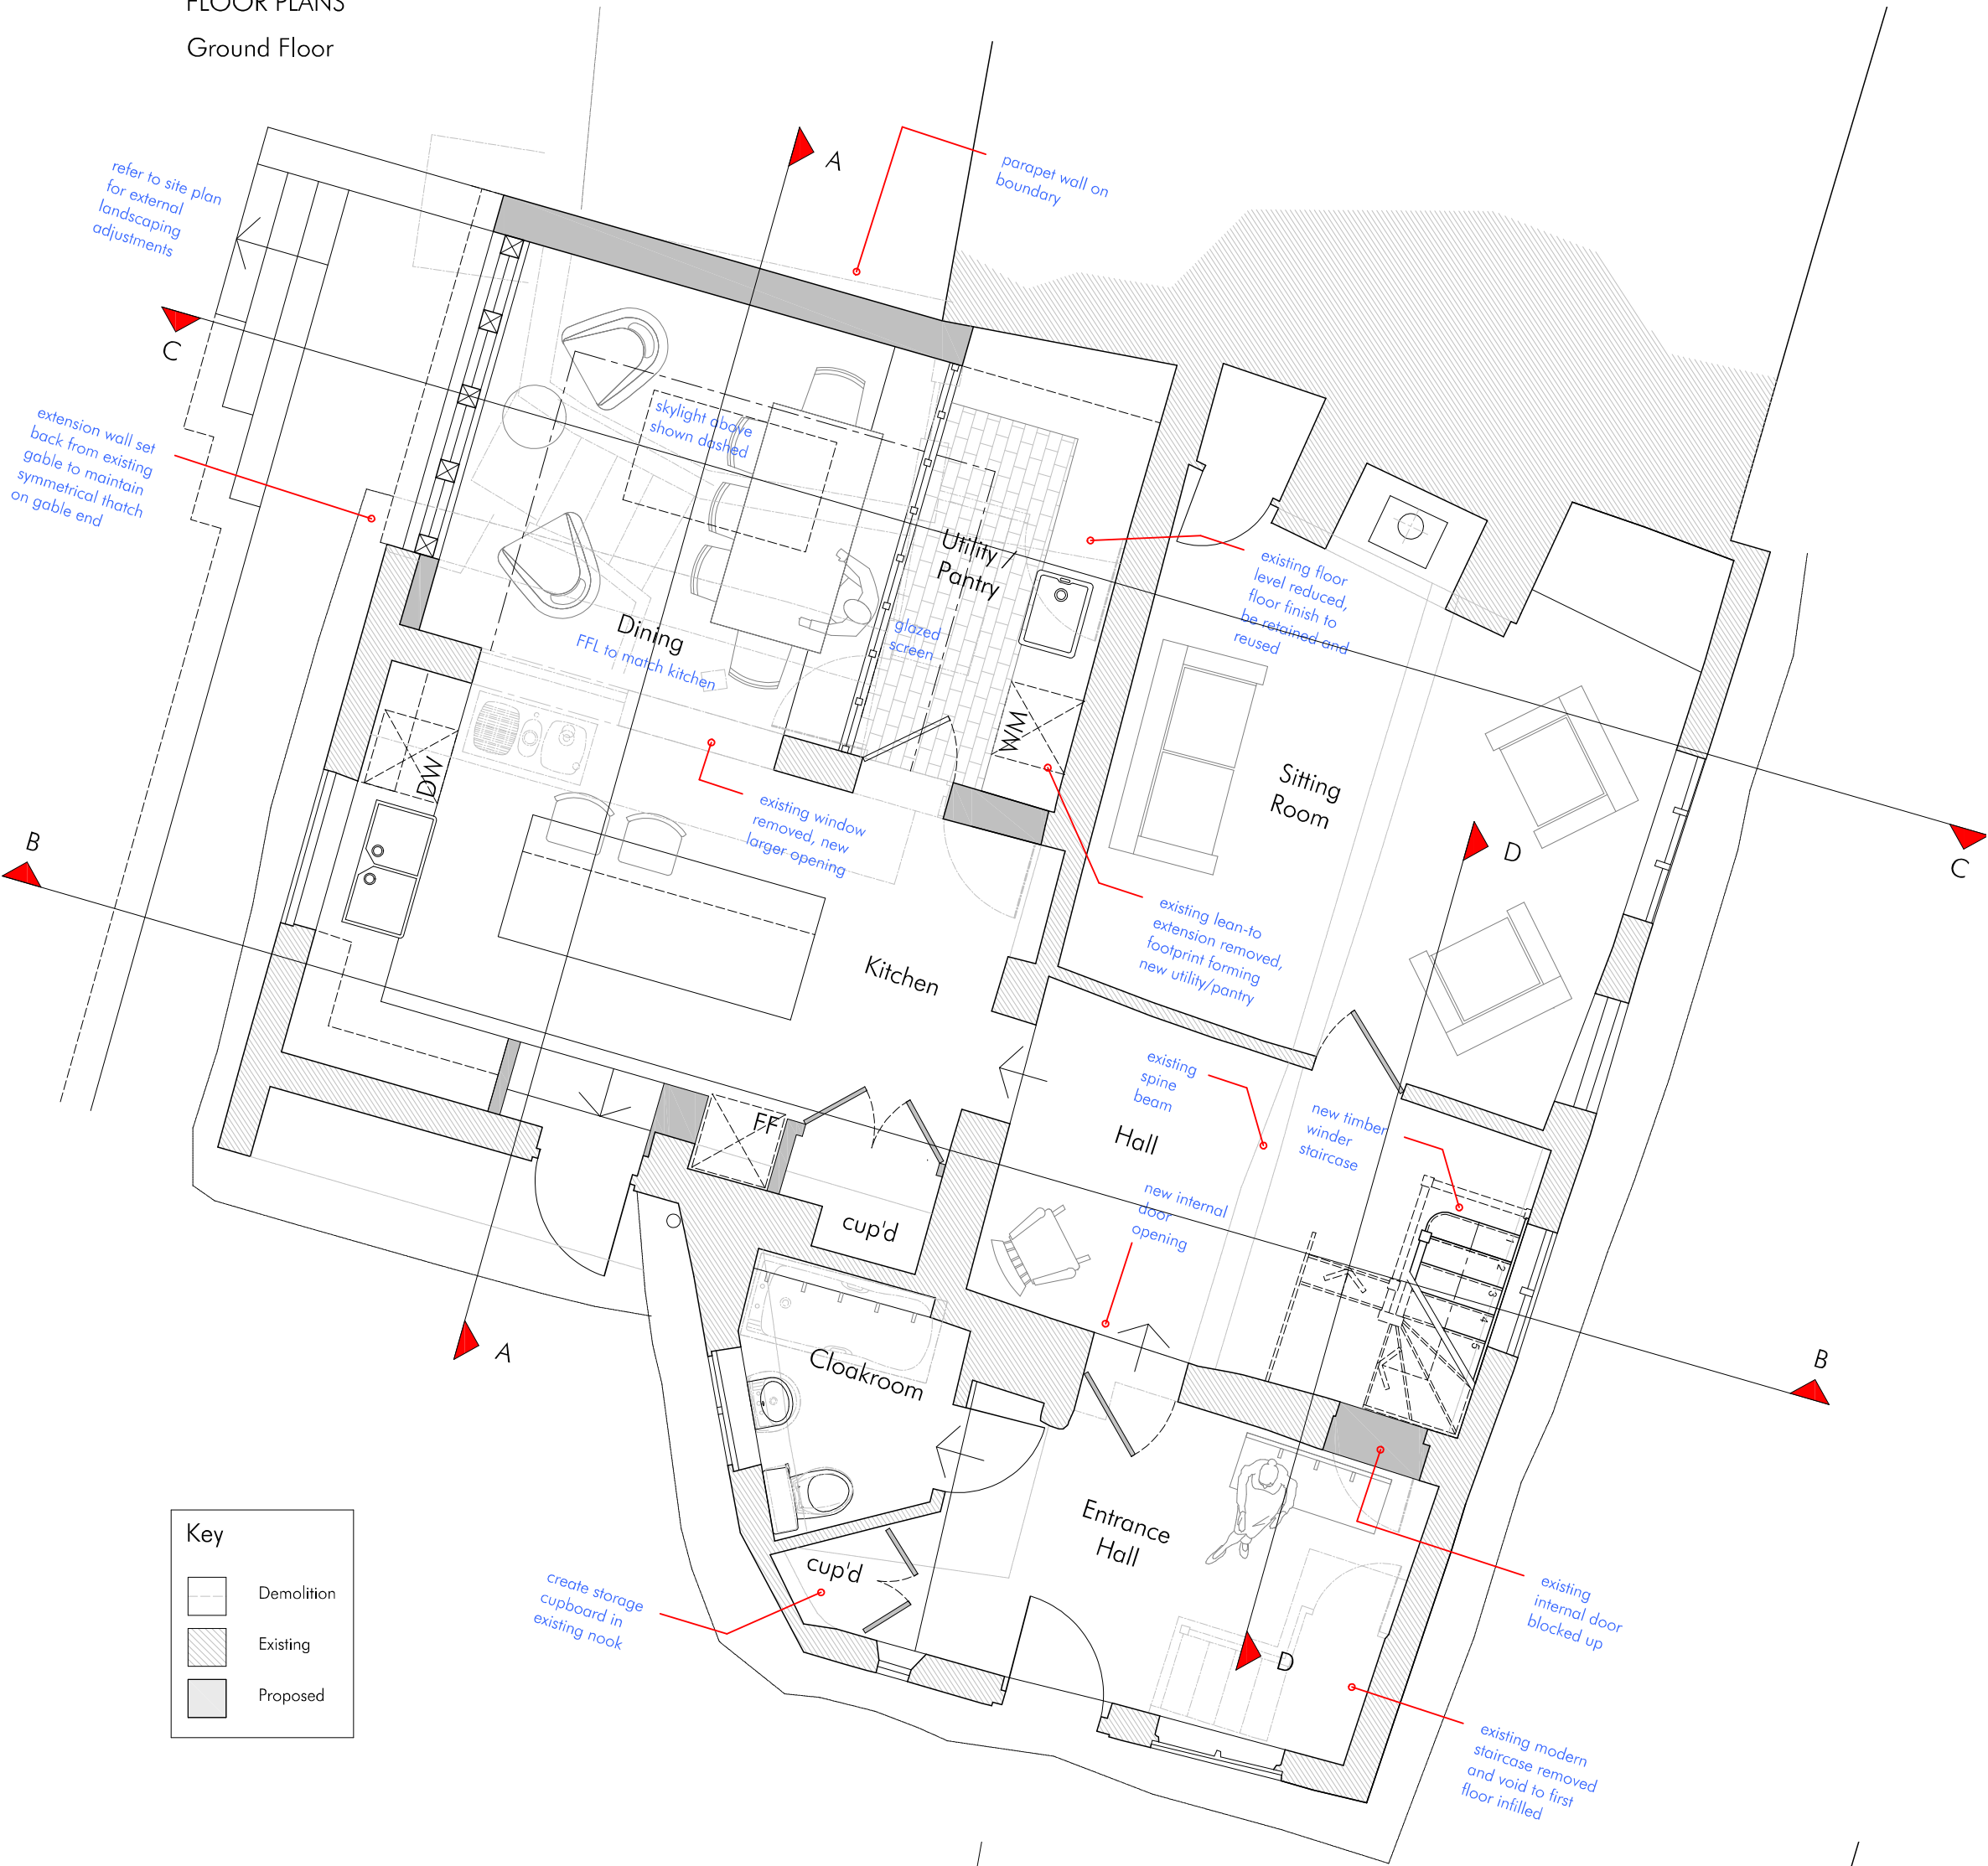

First Floor

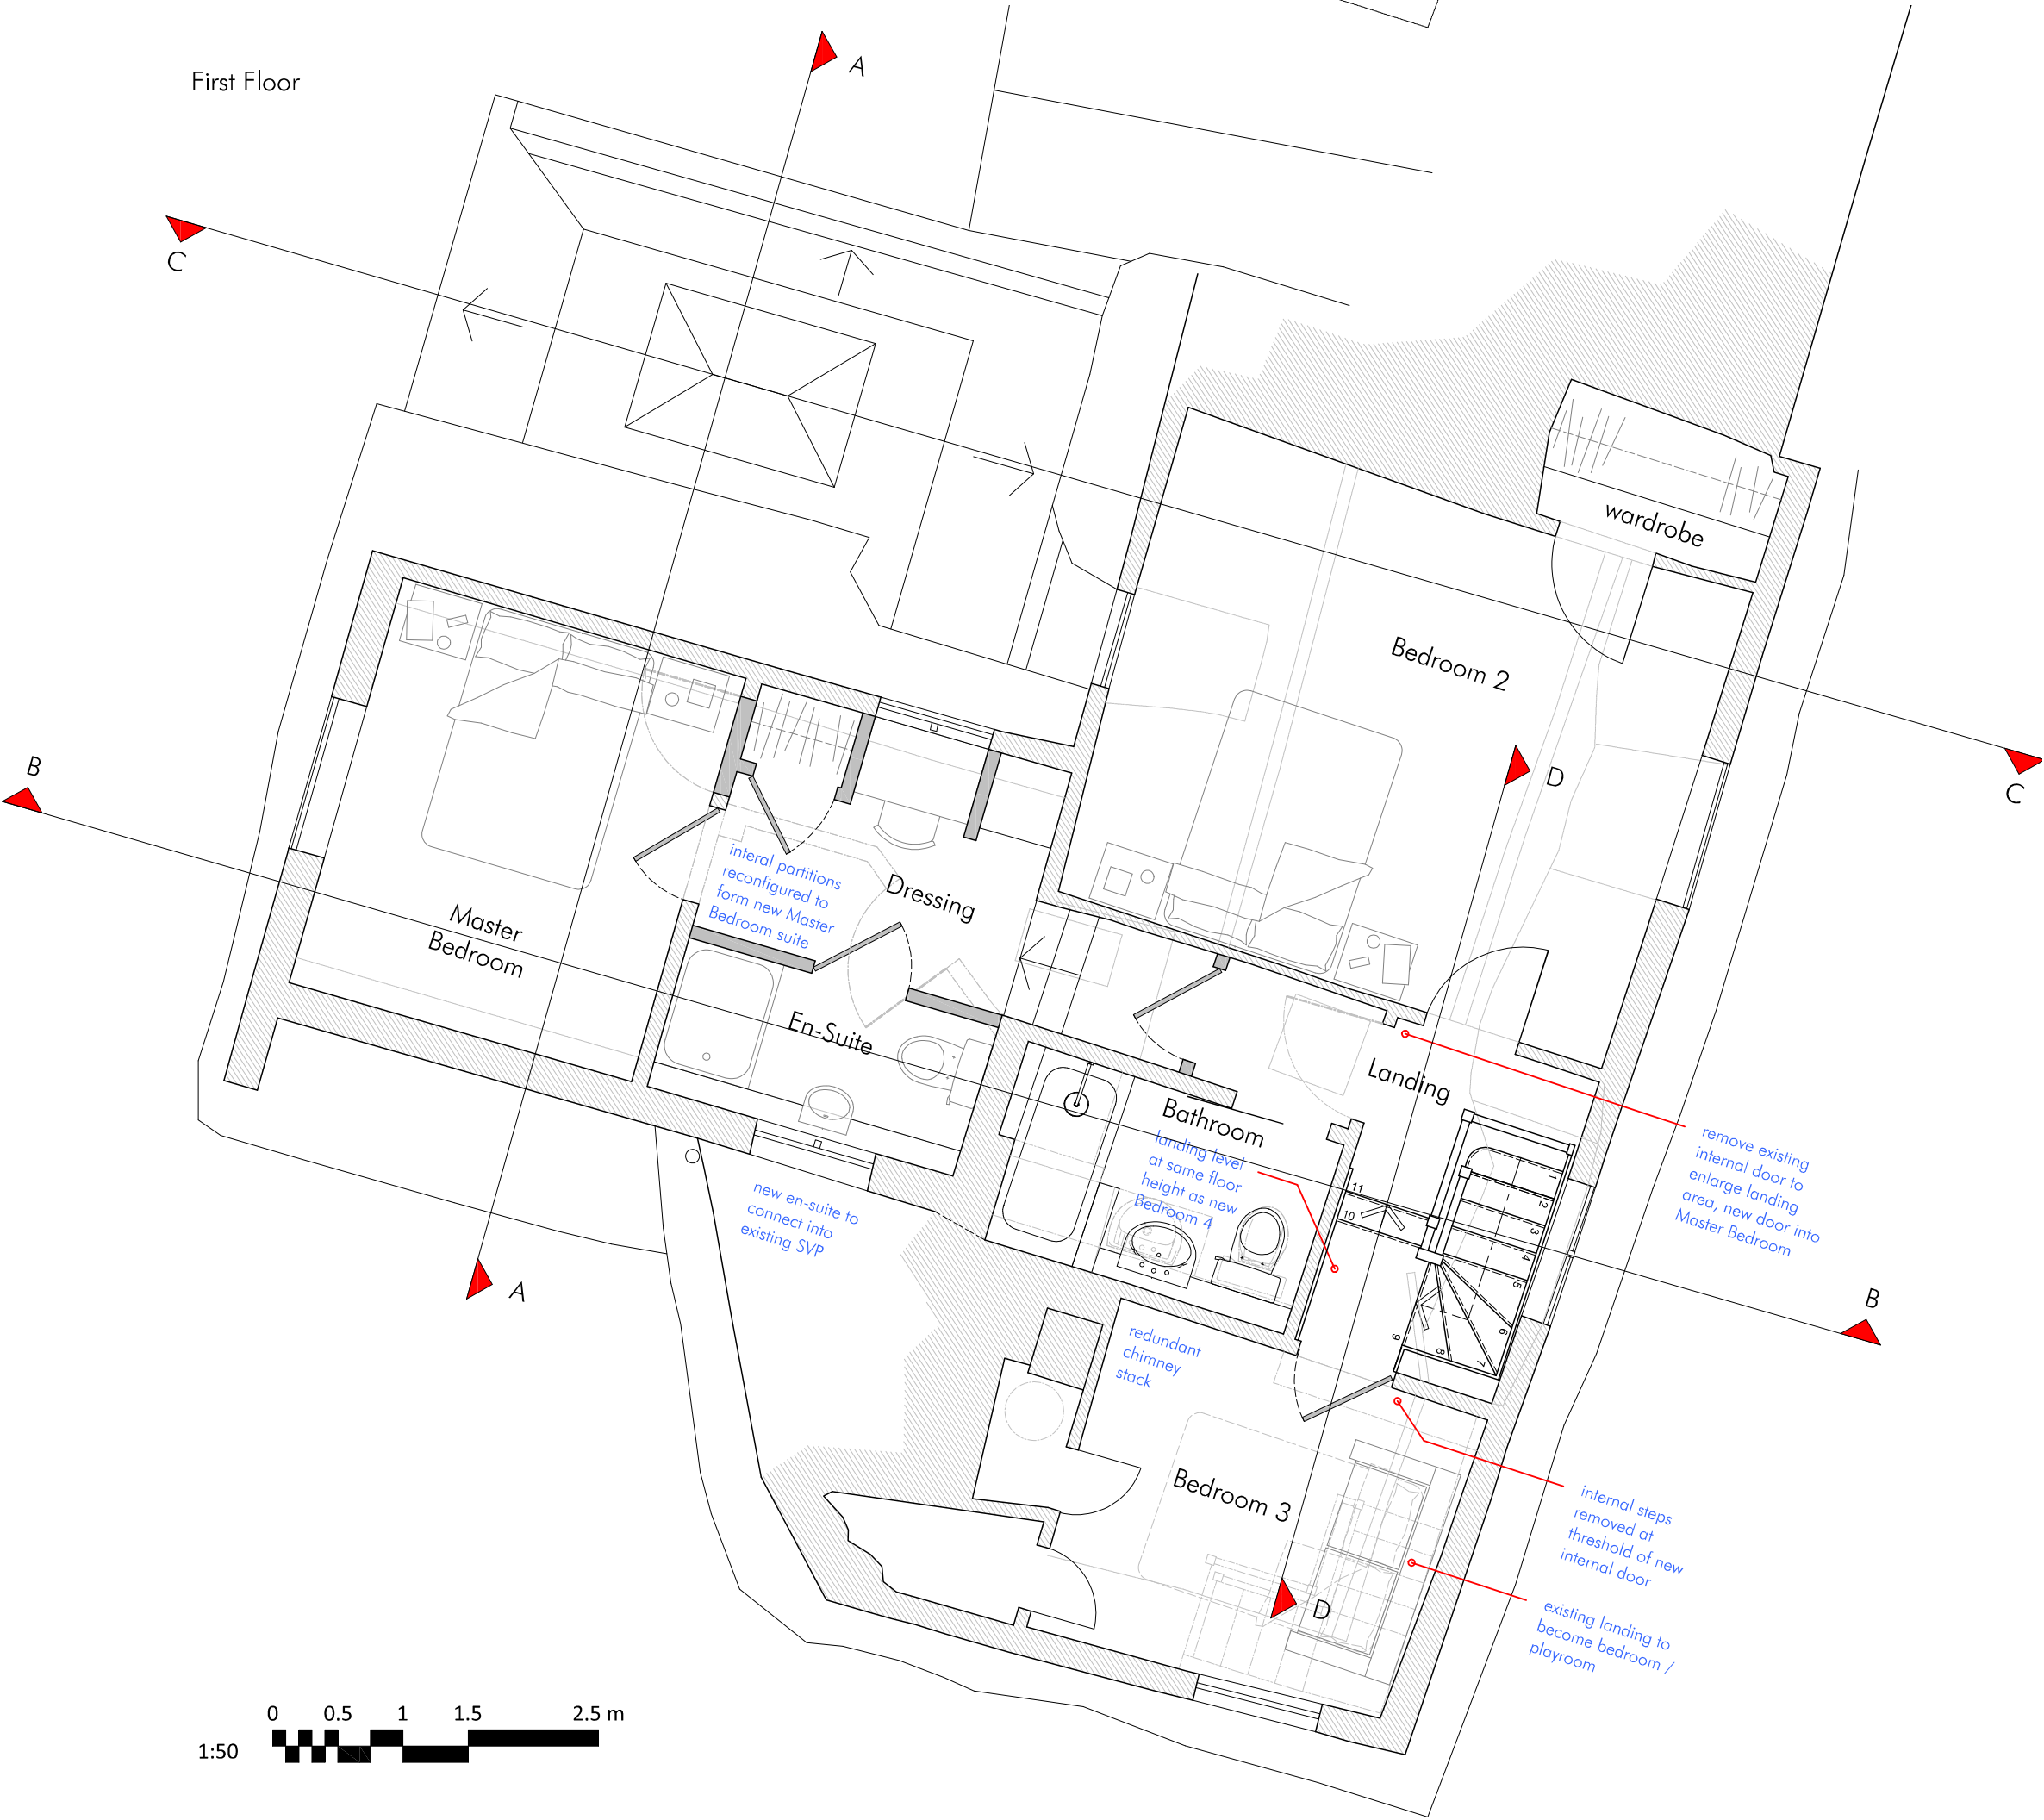

This drawing is the copyright of PKA Architects Ltd.
Registered in England and Wales No 8659283.
Do not rely on Scaled Dimensions - work to figured dimensions only.
If in doubt - ASK.
All dimensions to be checked on site by contractor.
Work to existing building features where appropriate.
Any OS copyright data on this drawing is reproduced under license

Date	No.	Revision Notes
27/03/26	A	Additional detail added in response to Planning Officer comments

PKA ARCHITECTS
PKA Architects Limited RIBA Chartered Practice
Frampton Road, Witley, Sussex, PO19 8TD
Tel: 01380 725688 | Email: tom@pka-architects.com | www.pka-architects.com

Project Title:
Extension and internal alterations
Address:
Cobblers Cottage, Great Bedwyn

Client:
Sam and Emilie Fairbank

Sheet Title
**Proposed Drawings:
Site Plan, Floor Plans, Elevations
and Sections**

Scale	Drawn By	Date
1:50/1:100 @A1	cf	23-12-2025

Project ID	Stage	Sheet No.	Revision
2136 - PL	-	001	RevA

Status	Stage Key
ISSUED FOR PLANNING	EX - Existing SK - Sketch PL - Planning WD - Working Drawings BL - Building Regulations TN - Tender CB - Construction AB - As Built
File Name:	2136_Plan 1.dwg