


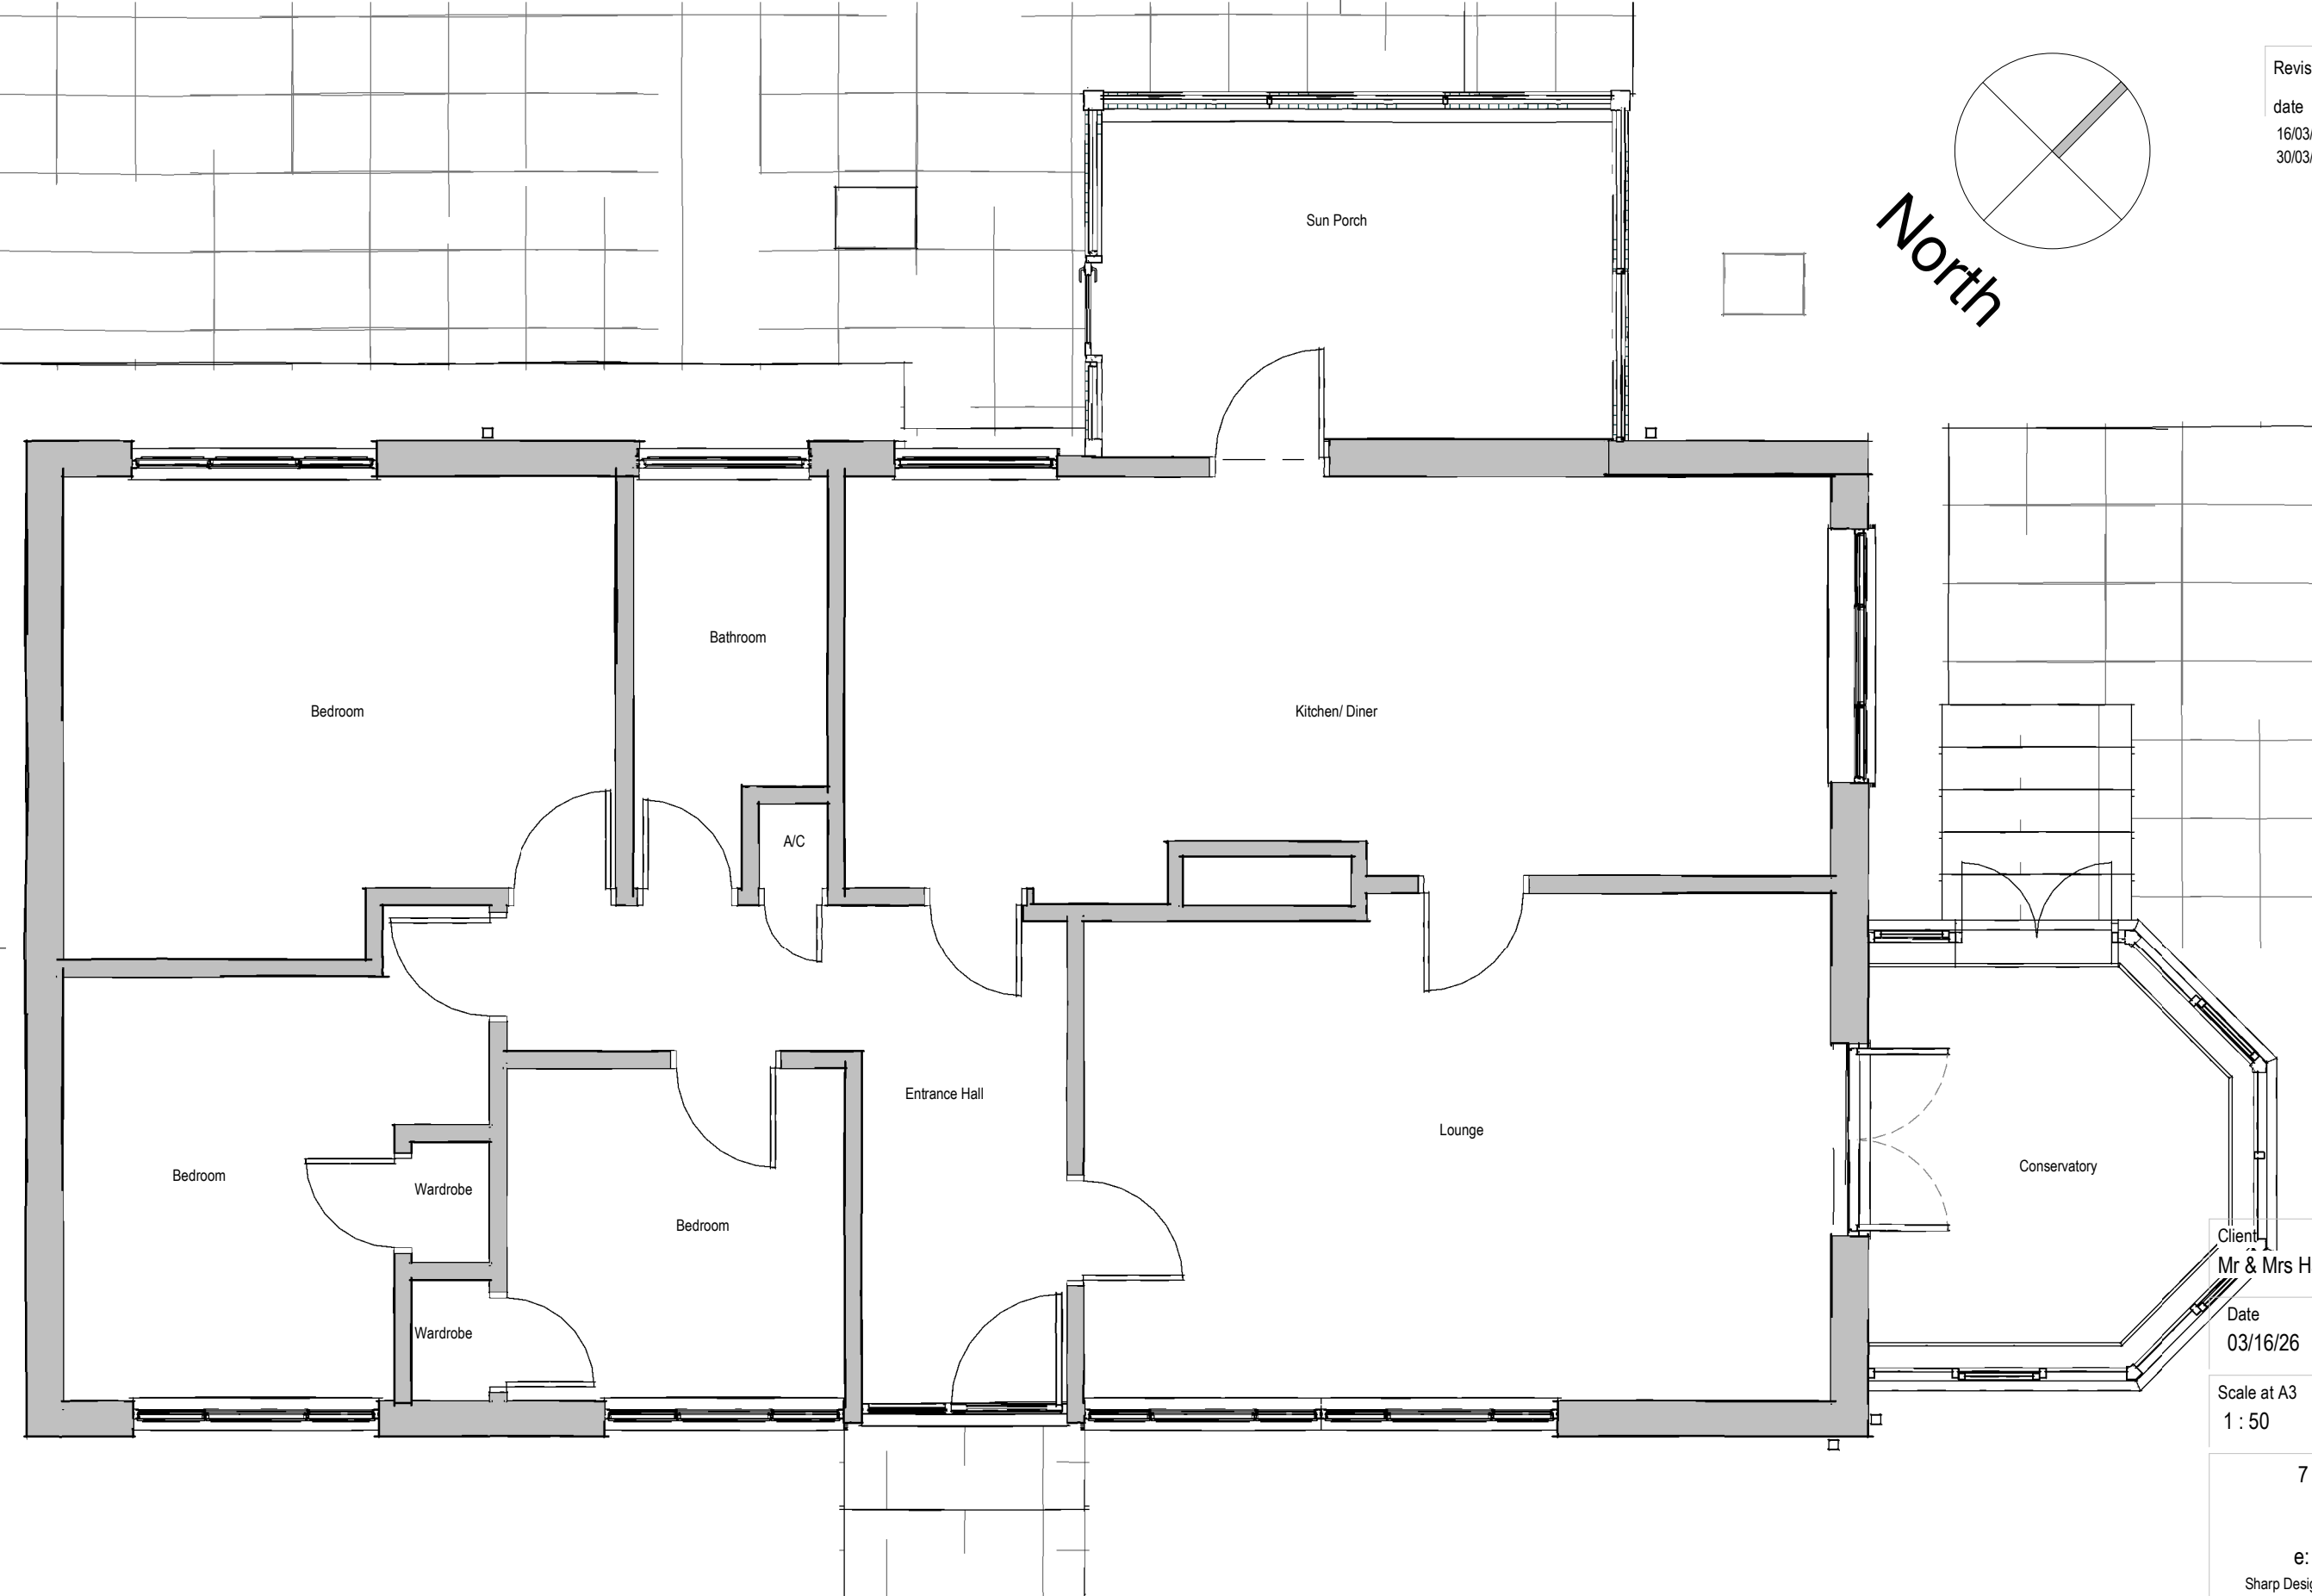

Revision Notes		
date	rev	note
16/03/26	P1	First Issue
30/03/26	P2	Issued for PLANNING

Client Mr & Mrs Hart		Project No 25-033	
Date 03/16/26	Drawing No 002	Rev P2	
Scale at A3 1 : 50		Drawn N Sharp	

7 Garston Road, Frome, Somerset
BA11 1RN
e: nick@sharpdesignservices.co.uk
Sharp Design Services Limited Company registration No. 11105879
Registered office: 7 Garston Road, Frome, Somerset. BA11 1RN

Little Mead - Single Storey Rear Extension
Existing Floor Plan

