


North

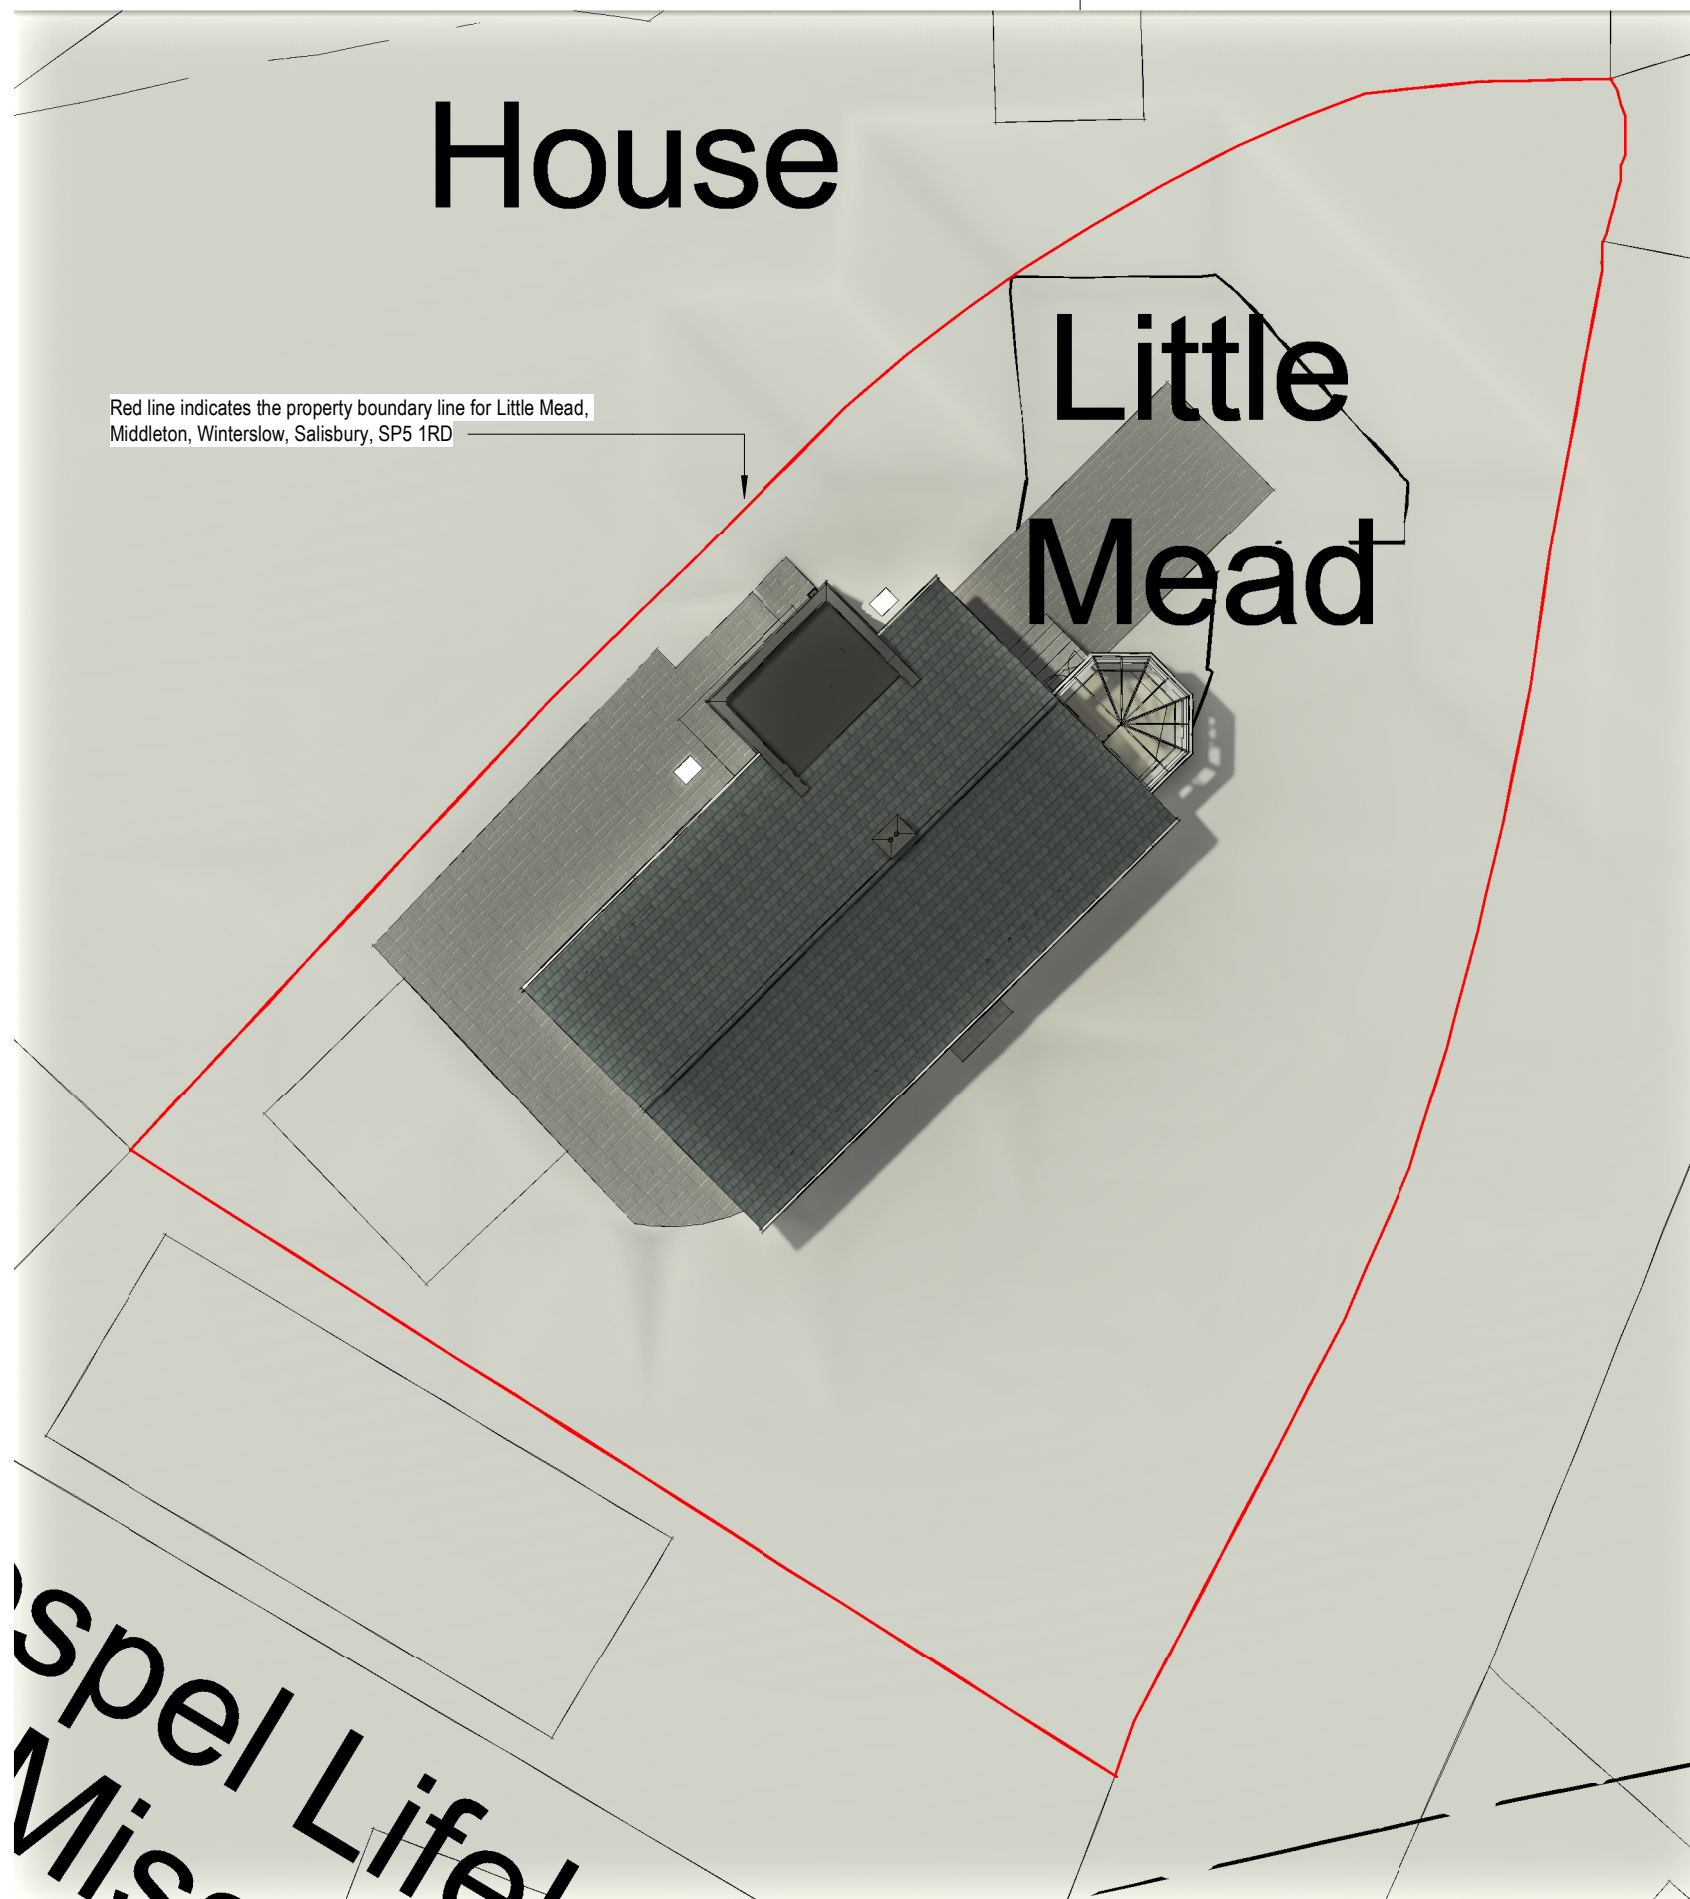

Revision Notes

date	rev	note
16/03/26	P1	First Issue
25/03/26	P2	Revised to clients comments
30/03/26	P3	Issued for PLANNING

Client Mr & Mrs Hart	Project No 25-033	
Date 03/16/26	Drawing No 011	Rev P3
Scale at A3 1 : 200	Drawn N Sharp	

7 Garston Road, Frome, Somerset
BA11 1RN

e: nick@sharpdesignservices.co.uk

Sharp Design Services Limited Company registration No. 11105879
Registered office: 7 Garston Road, Frome, Somerset. BA11 1RN

SHARP
DESIGN
SERVICES

Little Mead - Single Storey Rear Extension Proposed Site Plan

