


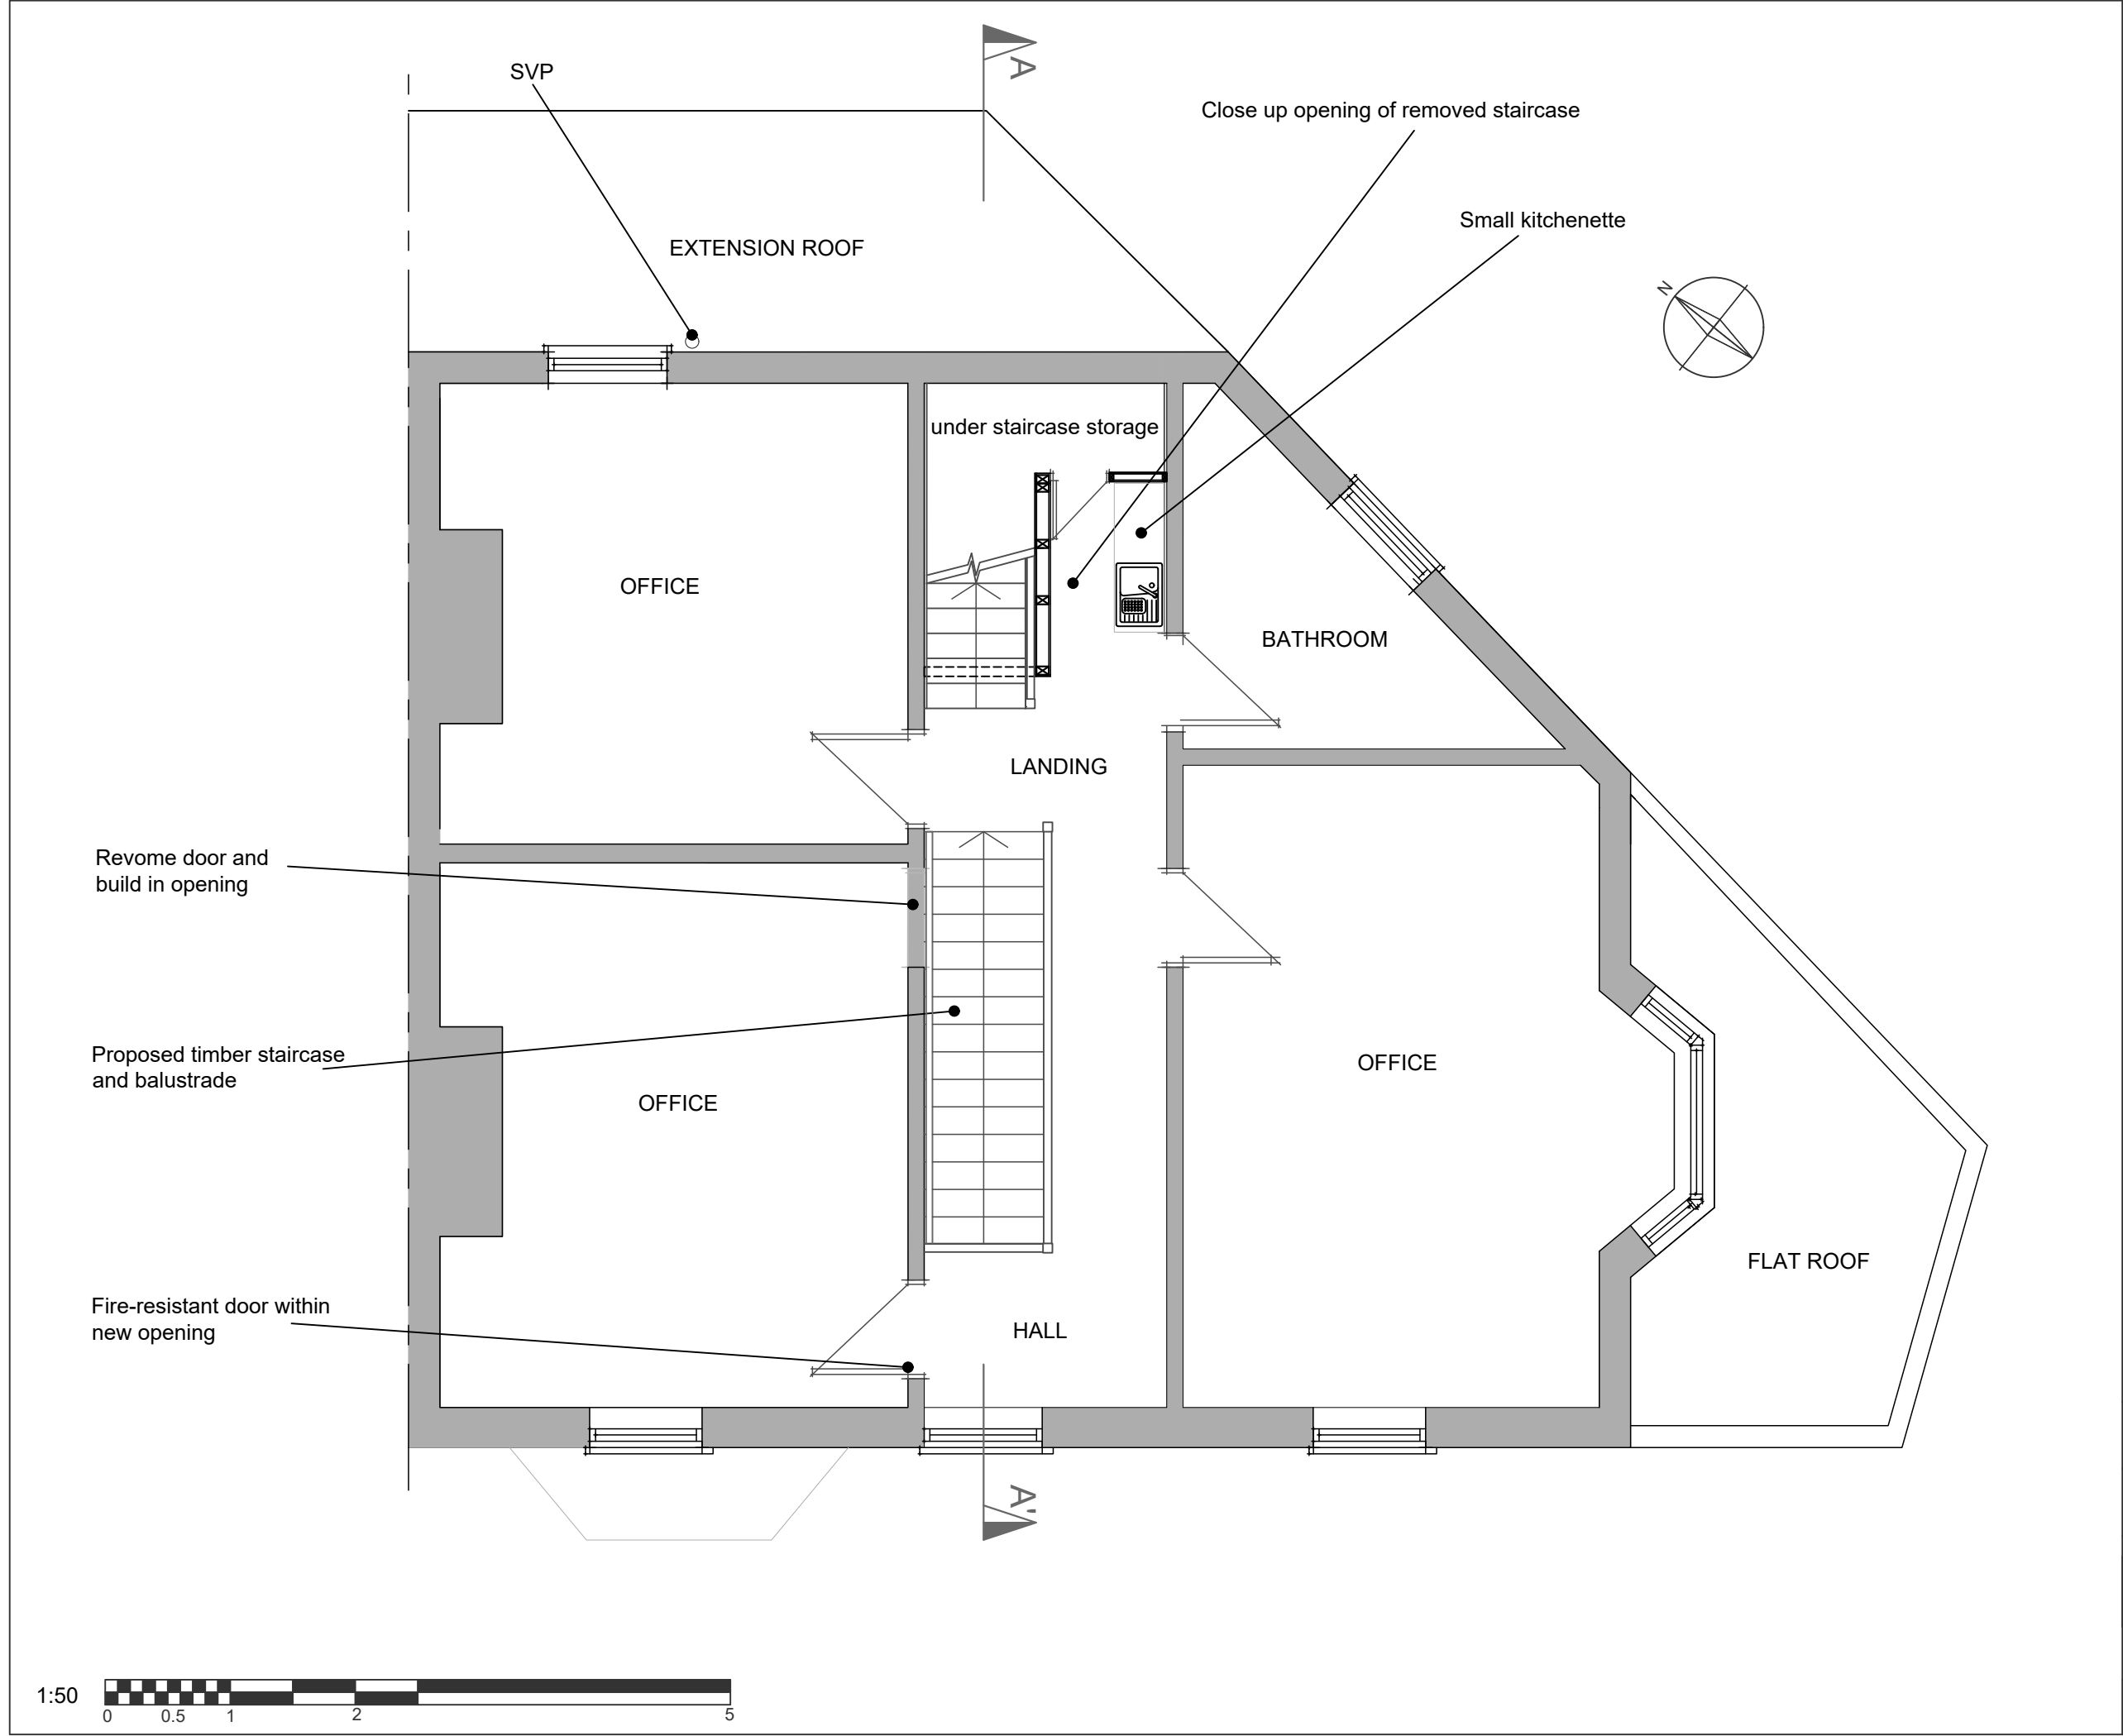

NOTES

DO NOT SCALE
Drawing for planning purposes only
All dimensions to be checked on site.

Post Office House, High Street, Tisbury
Salisbury, SP3 6LD

Proposed first floor plan

Scale: 1:50@ A3	Drawn by: AS	Date: Feb. 2026
	Dwg Number: 251001-07	Revision: -

H B A S	Historic Building Advisory Service
--------------------------	---