




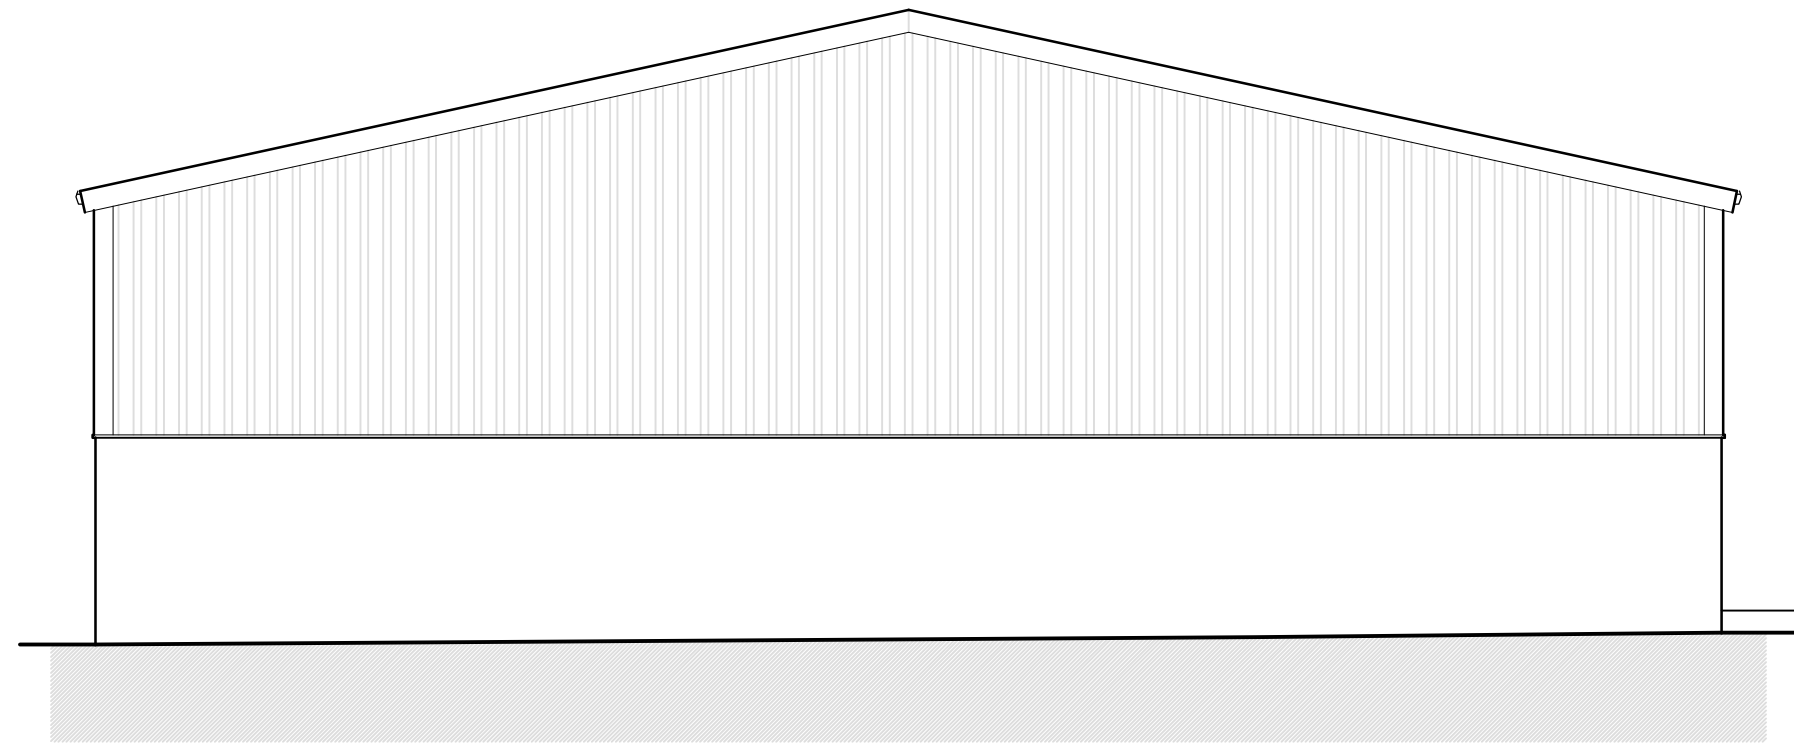


South East Elevation 1:100

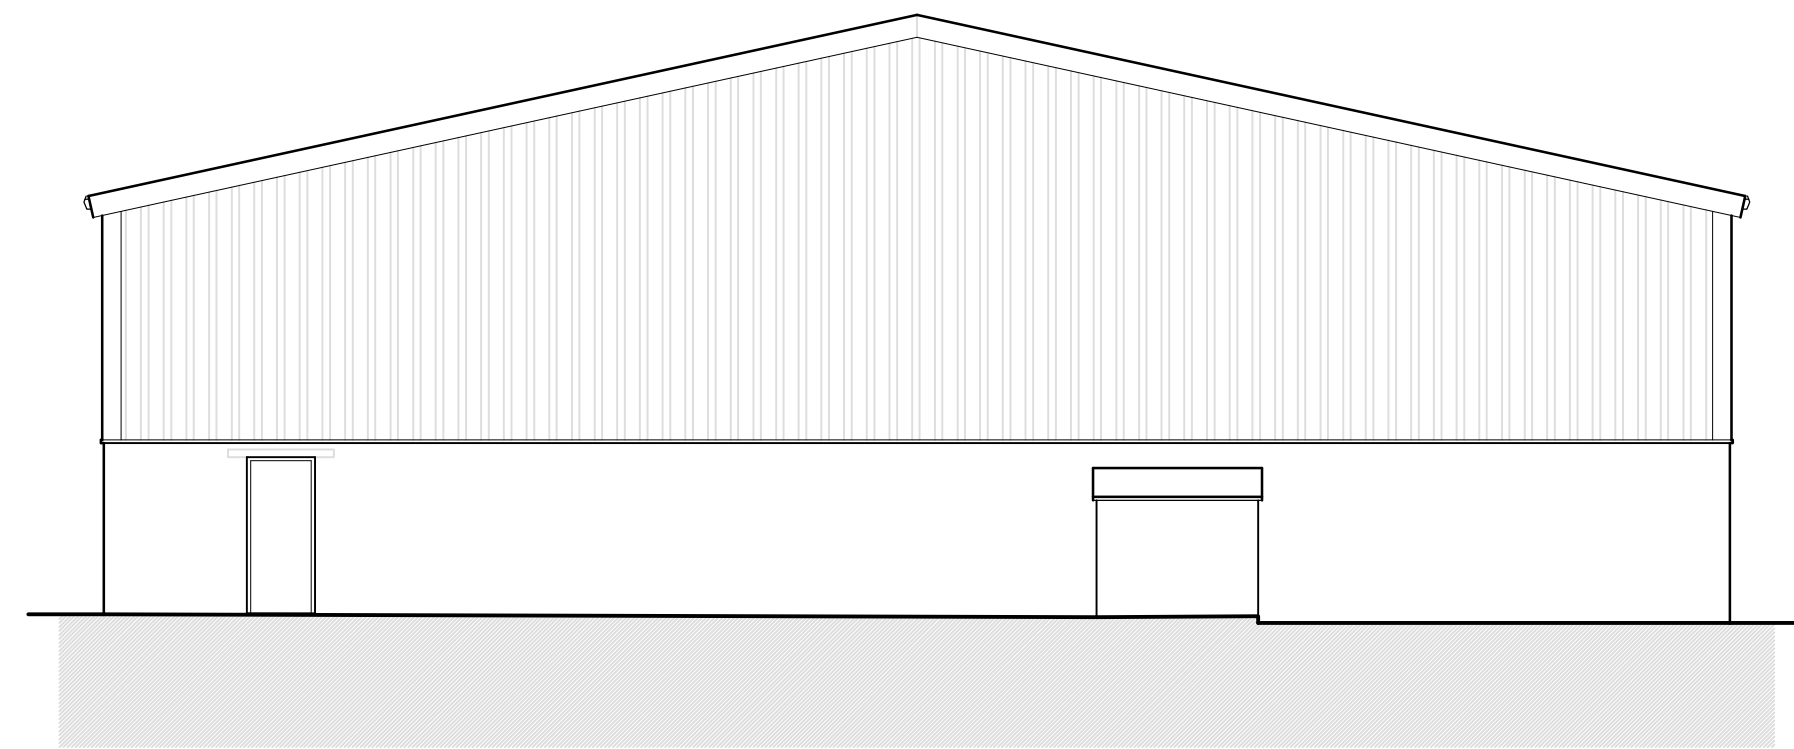


North West Elevation 1:100

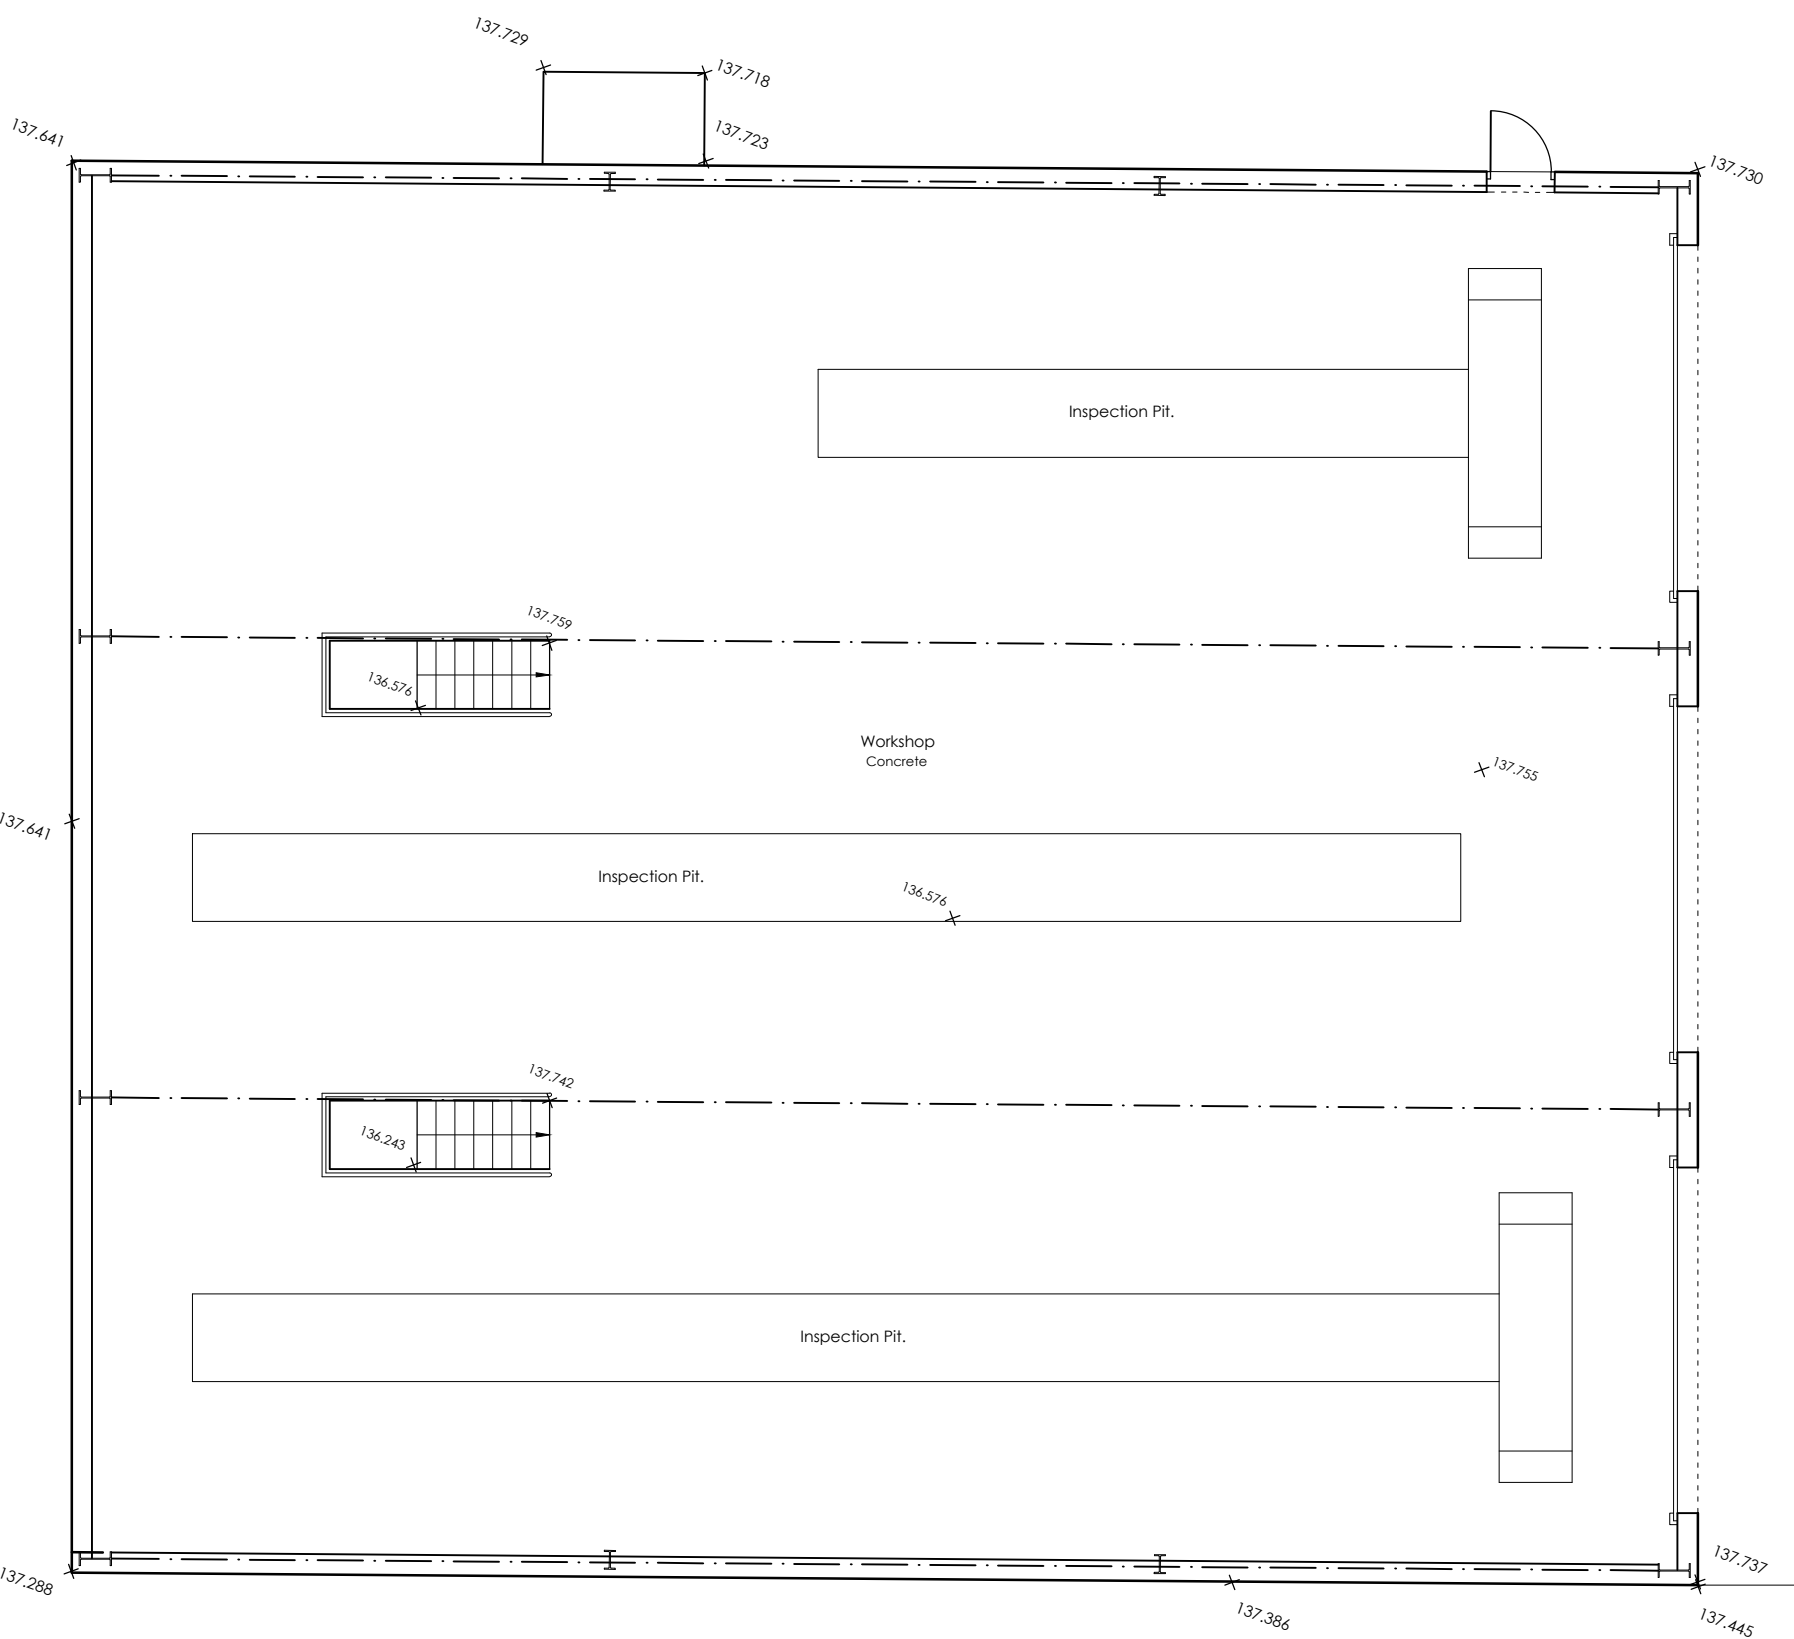


Ground Floor Plan 1:100

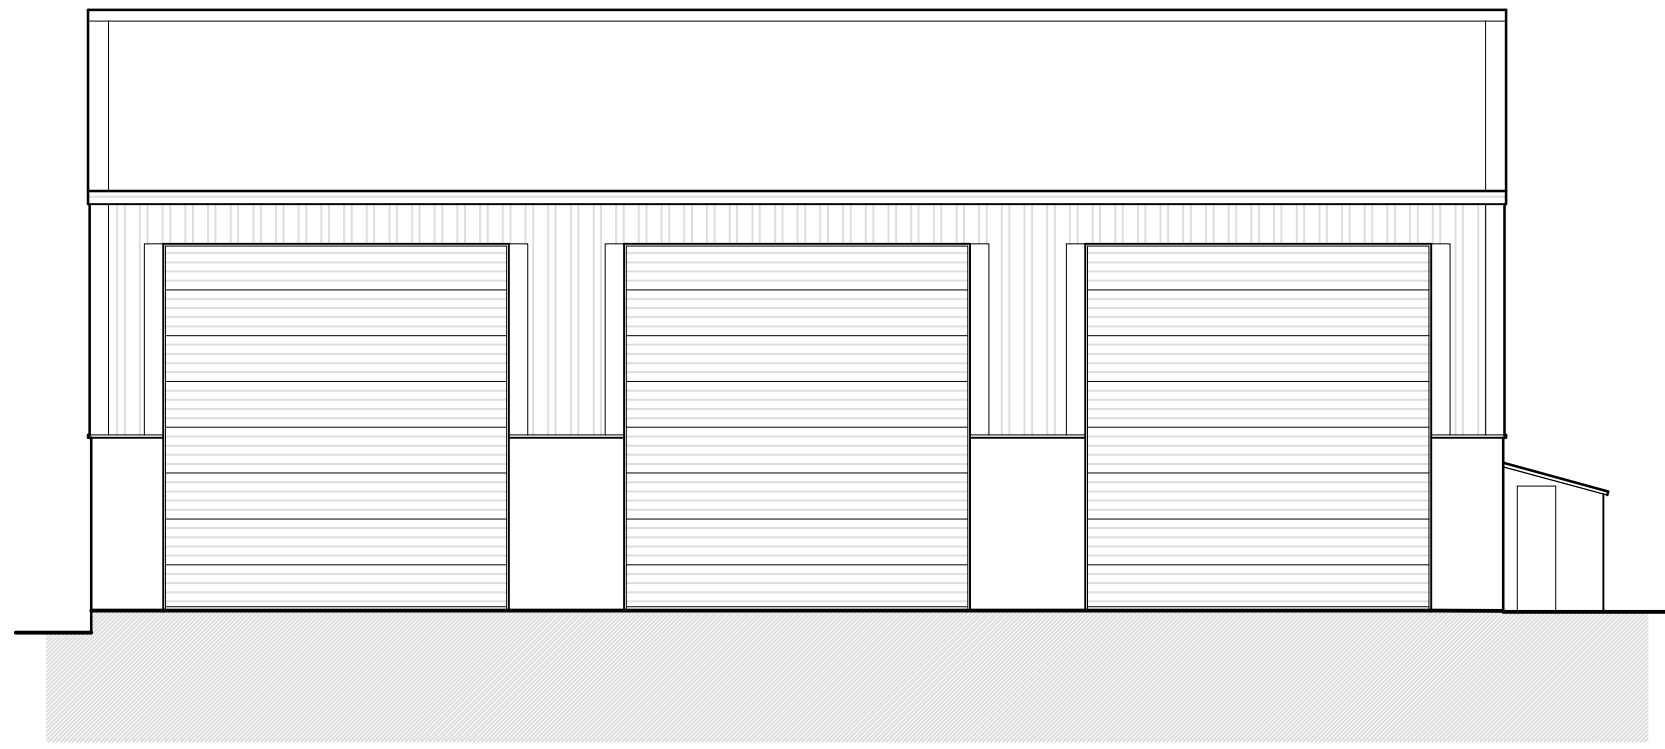


North East Elevation 1:100

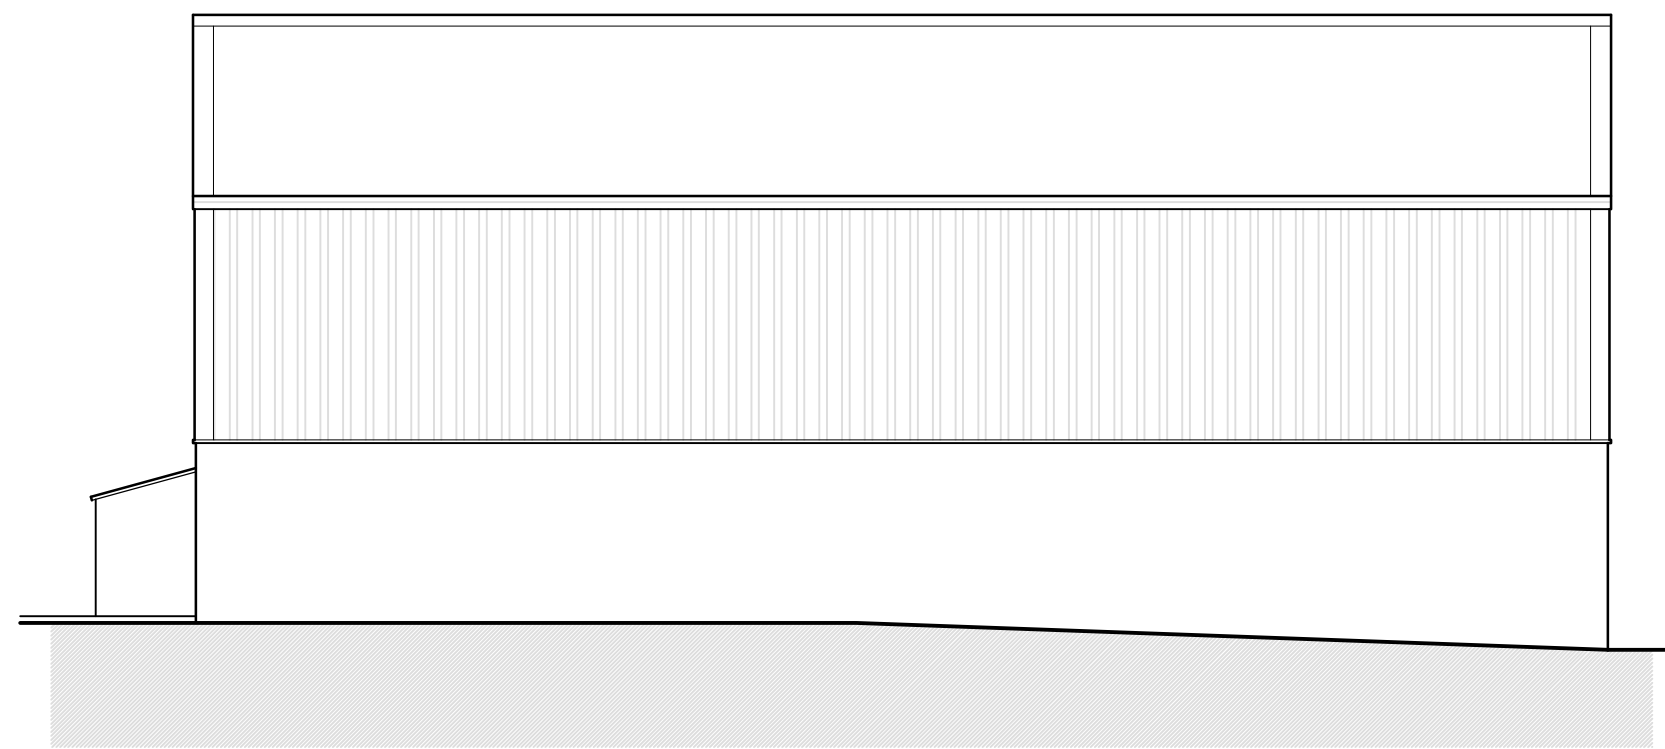


South West Elevation 1:100

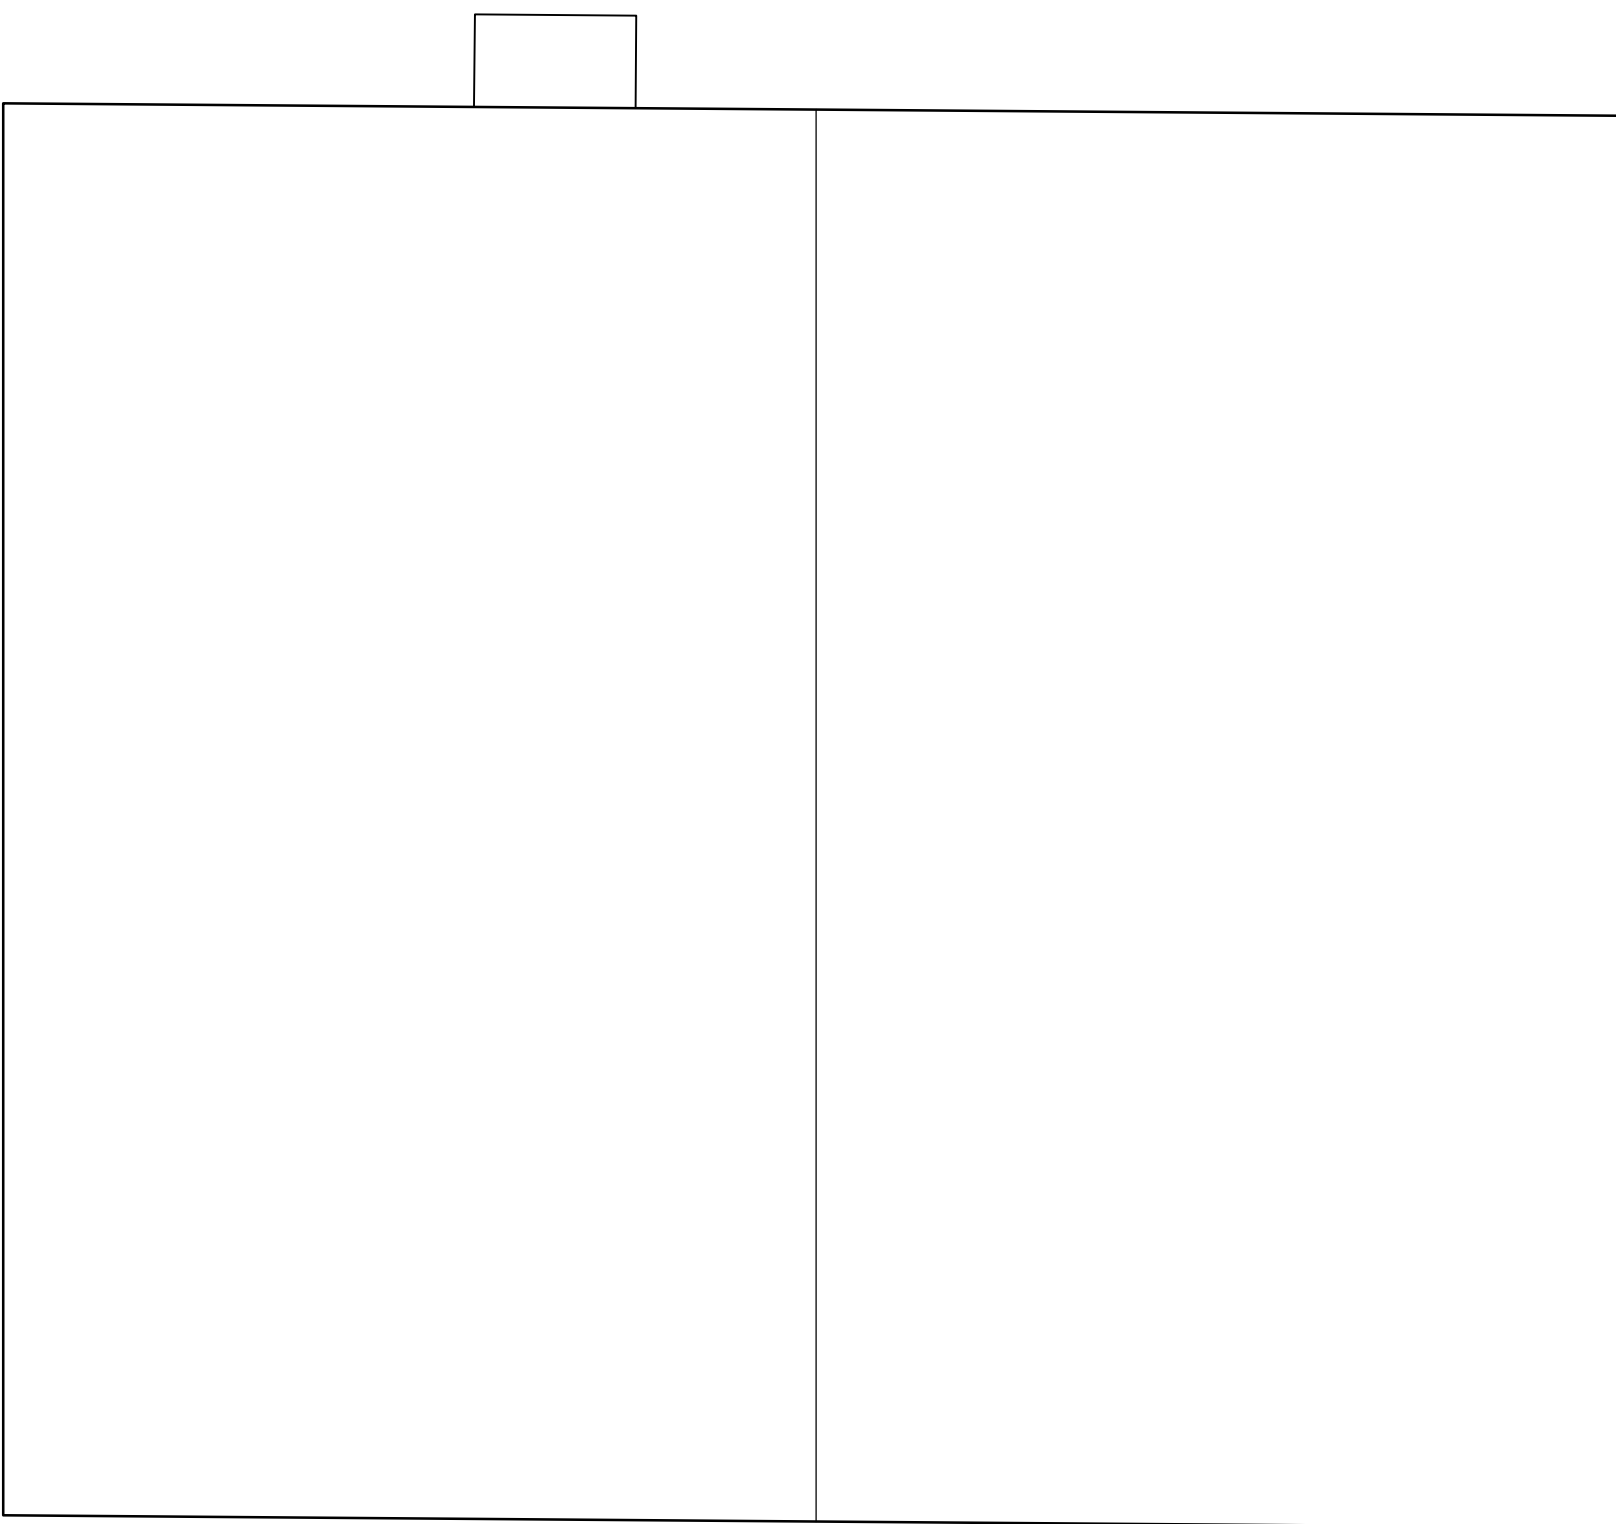

Roof Plan 1:100

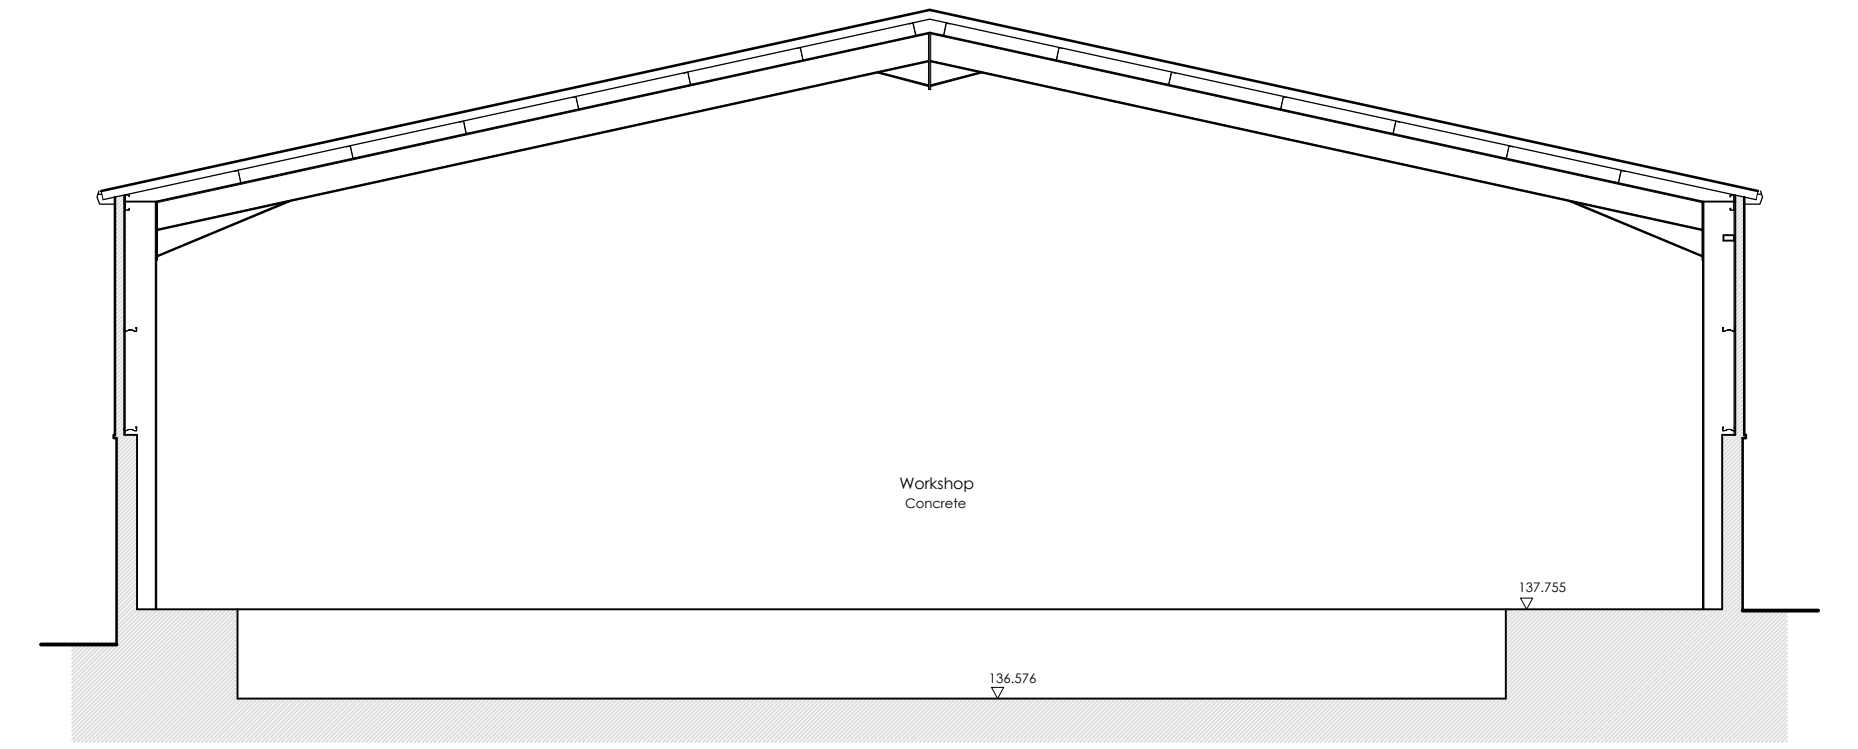

Typical Section 1:100

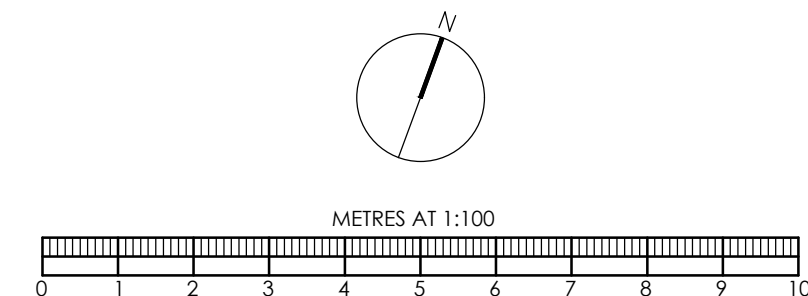

BRIMBLE LEA		
Chartered Planning Consultants & Architects		
Unit 3, Kingsmead Business Park, Gillingham, Dorset, SP8 5FB		
T (01747) 823232		www.brimblelea.com
PROJECT	Boyes Transport Yard, Longcross, Zeals, BA12 6LL.	
DRAWING	Workshop - Existing Plans, Elevations and Section.	
SCALE	1:100 @ A1	
DRAWING ORIGINATOR RR	DRAWING No.	REVISION
DATE 13.02.2026	23123 - 2	