


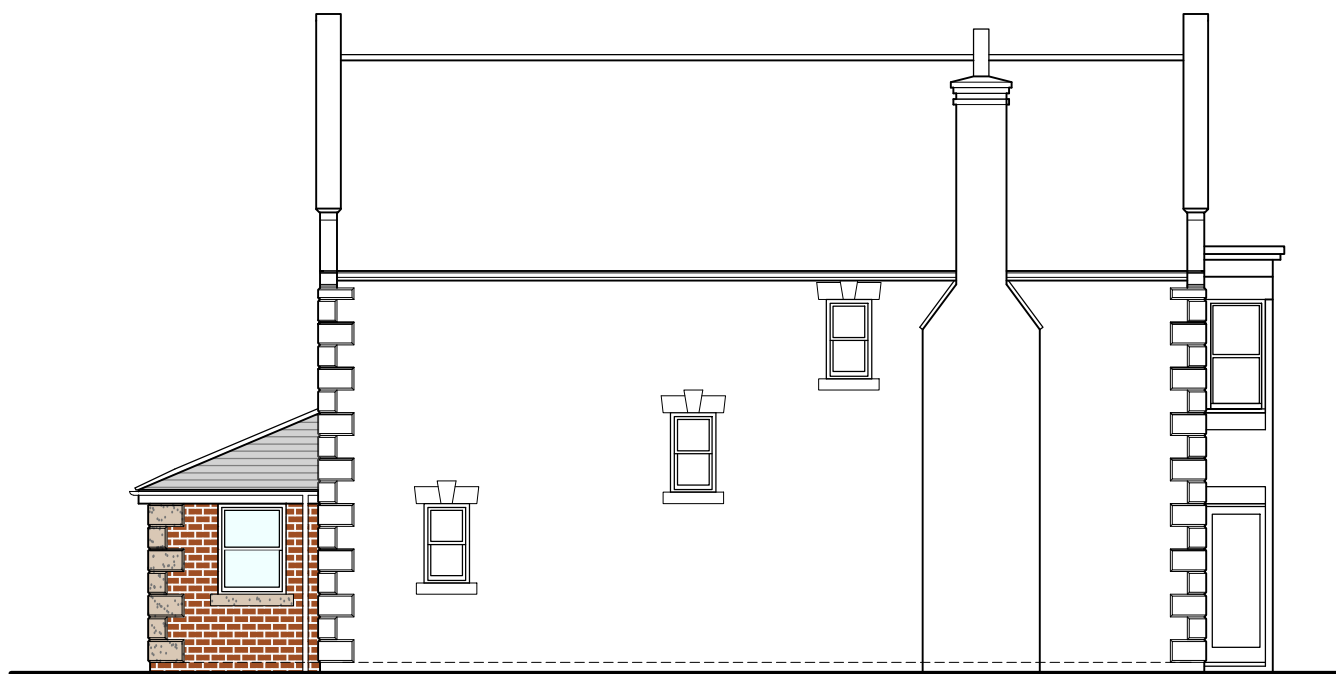


PROPOSED SIDE ELEVATION (south-east)
Scale 1:100




PROPOSED FRONT ELEVATION (north-east)
Scale 1:100




PROPOSED SIDE ELEVATION (north-west)
Scale 1:100

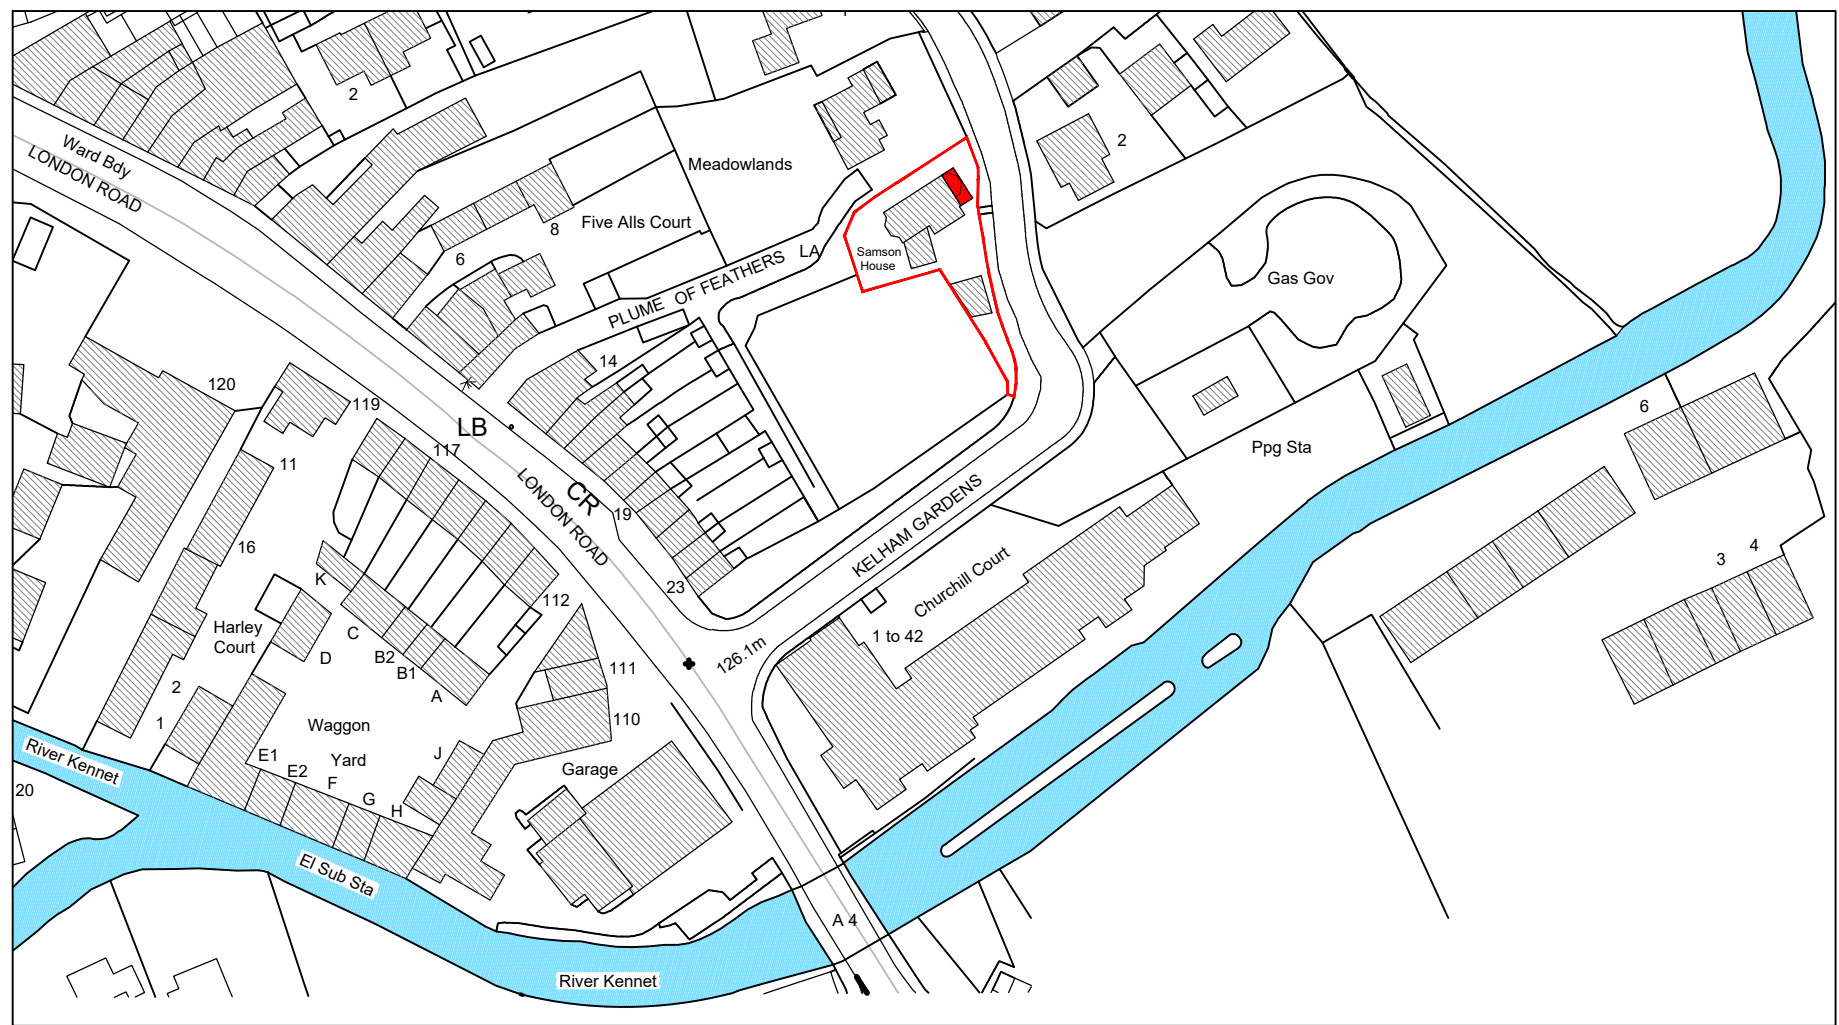


PROPOSED SITE LOCATION PLAN
Scale 1:1250

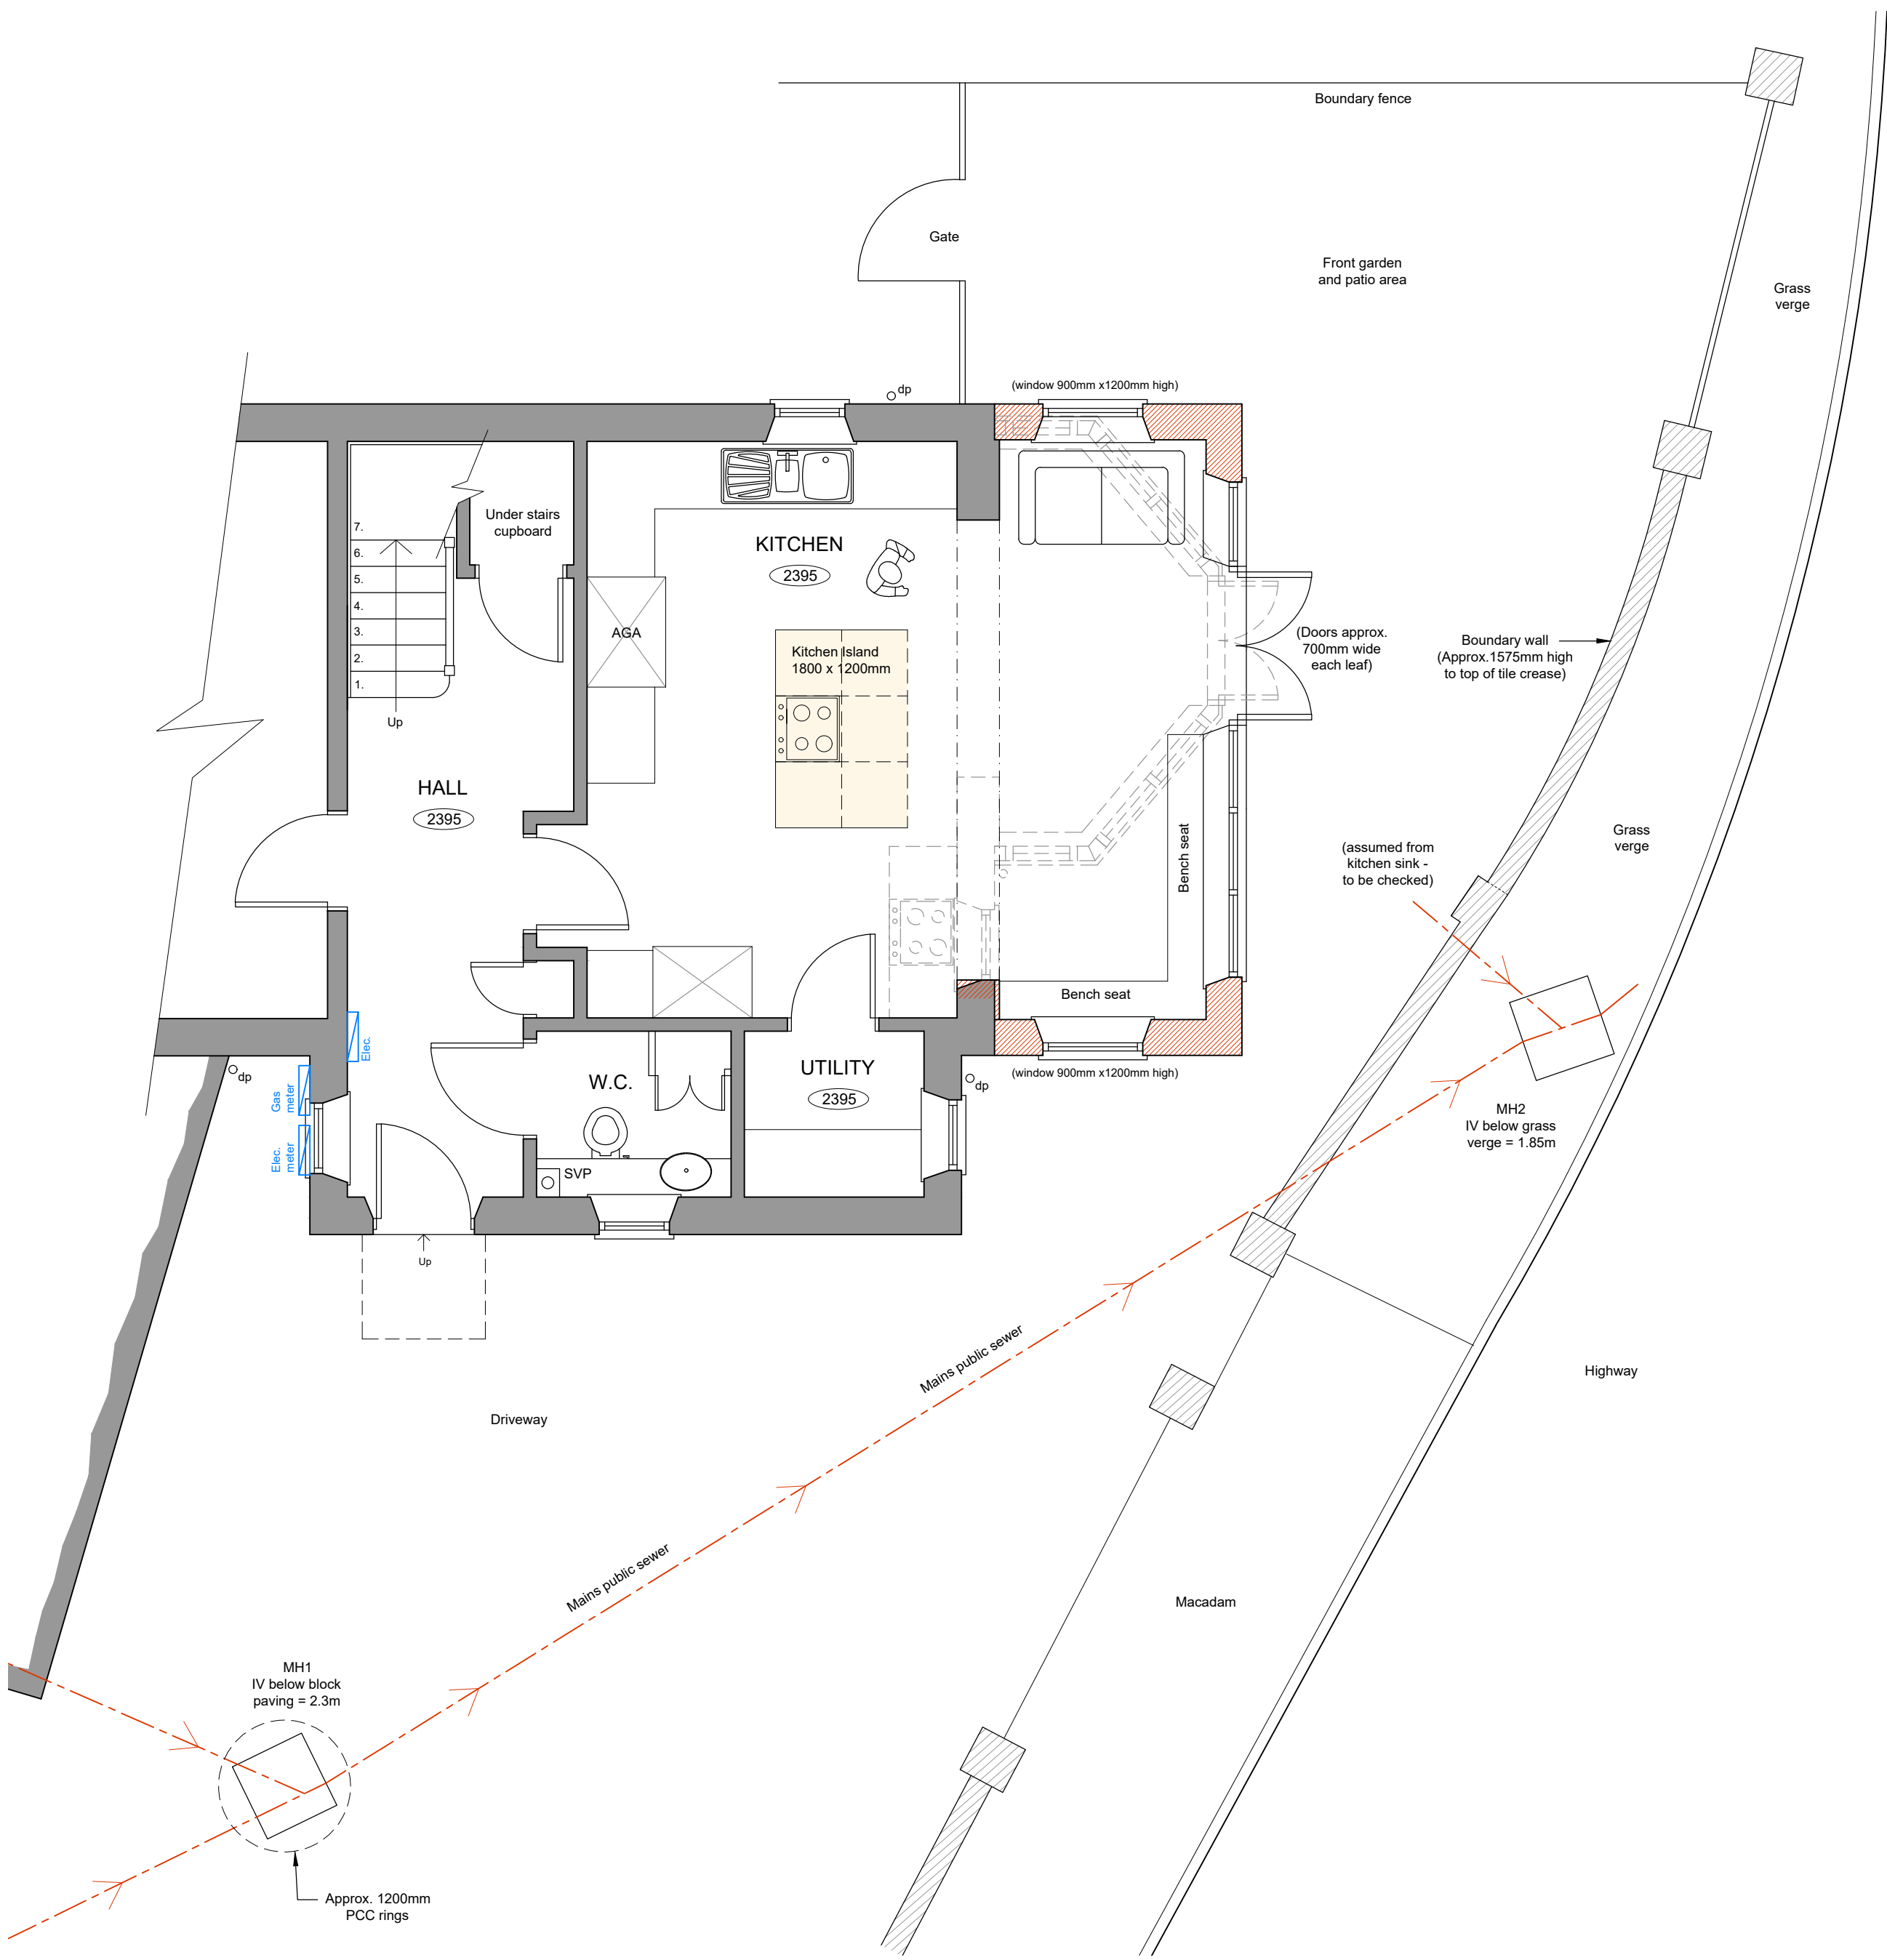


PROPOSED GROUND FLOOR LAYOUT
Scale 1:50

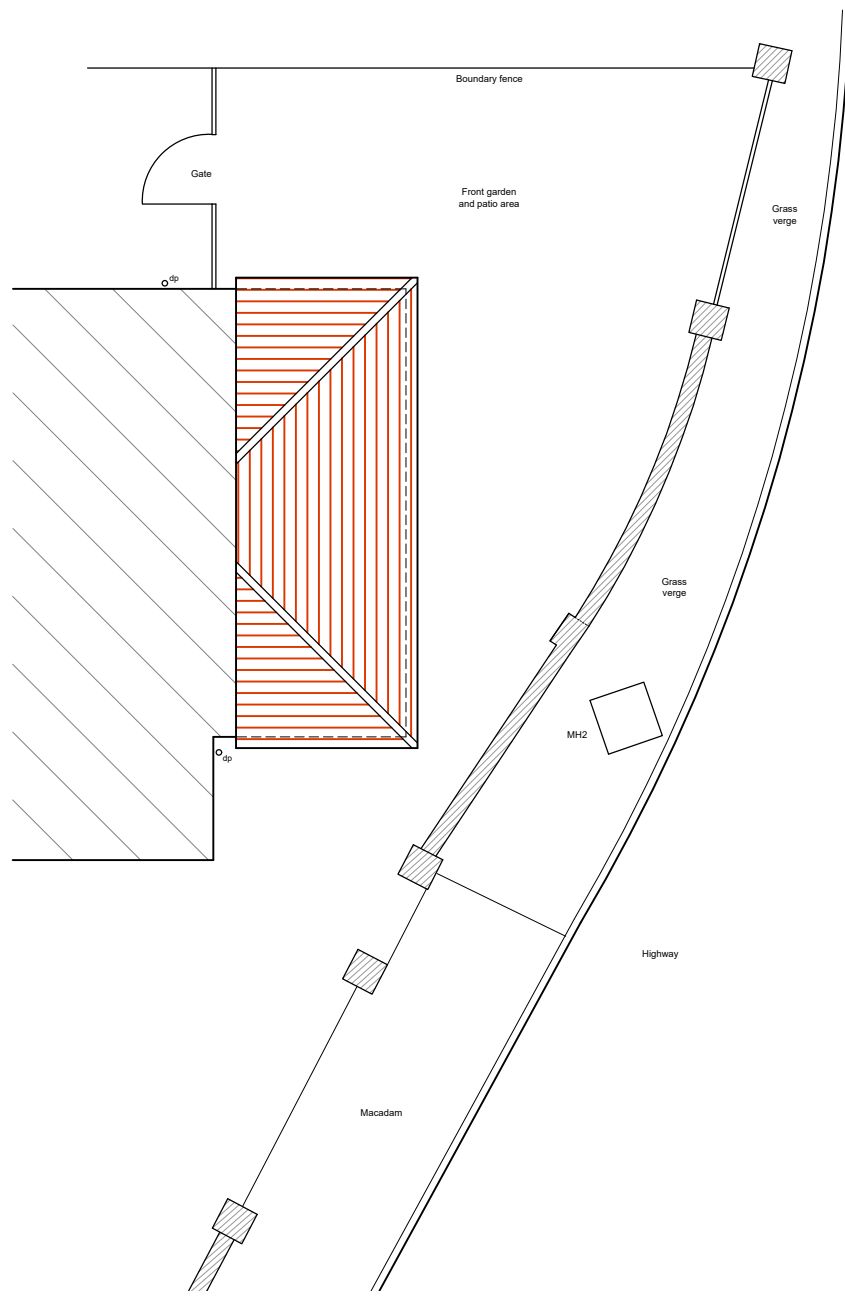


PROPOSED ROOF PLAN
Scale 1:100

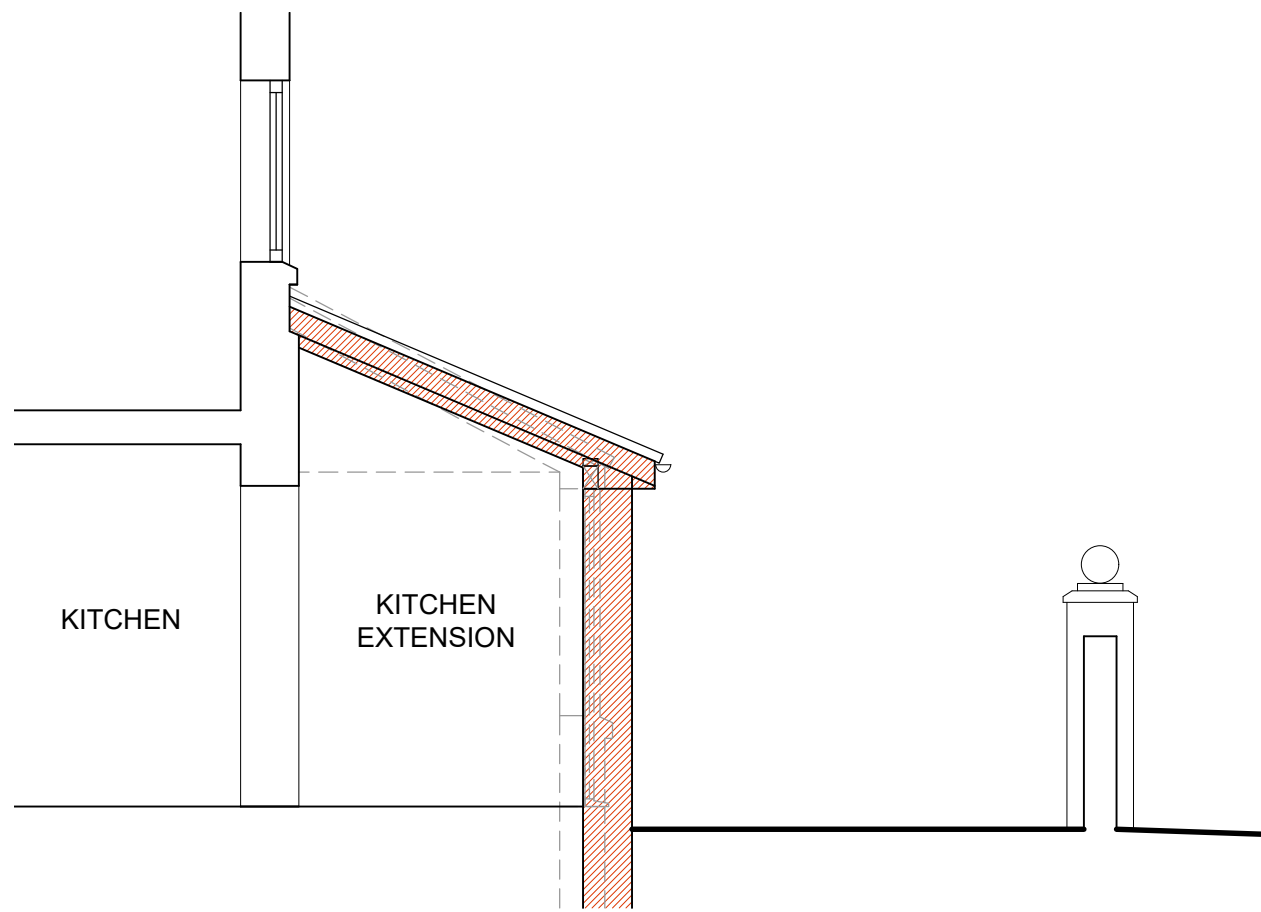

PROPOSED SECTION THROUGH EXTENSION
Scale 1:50

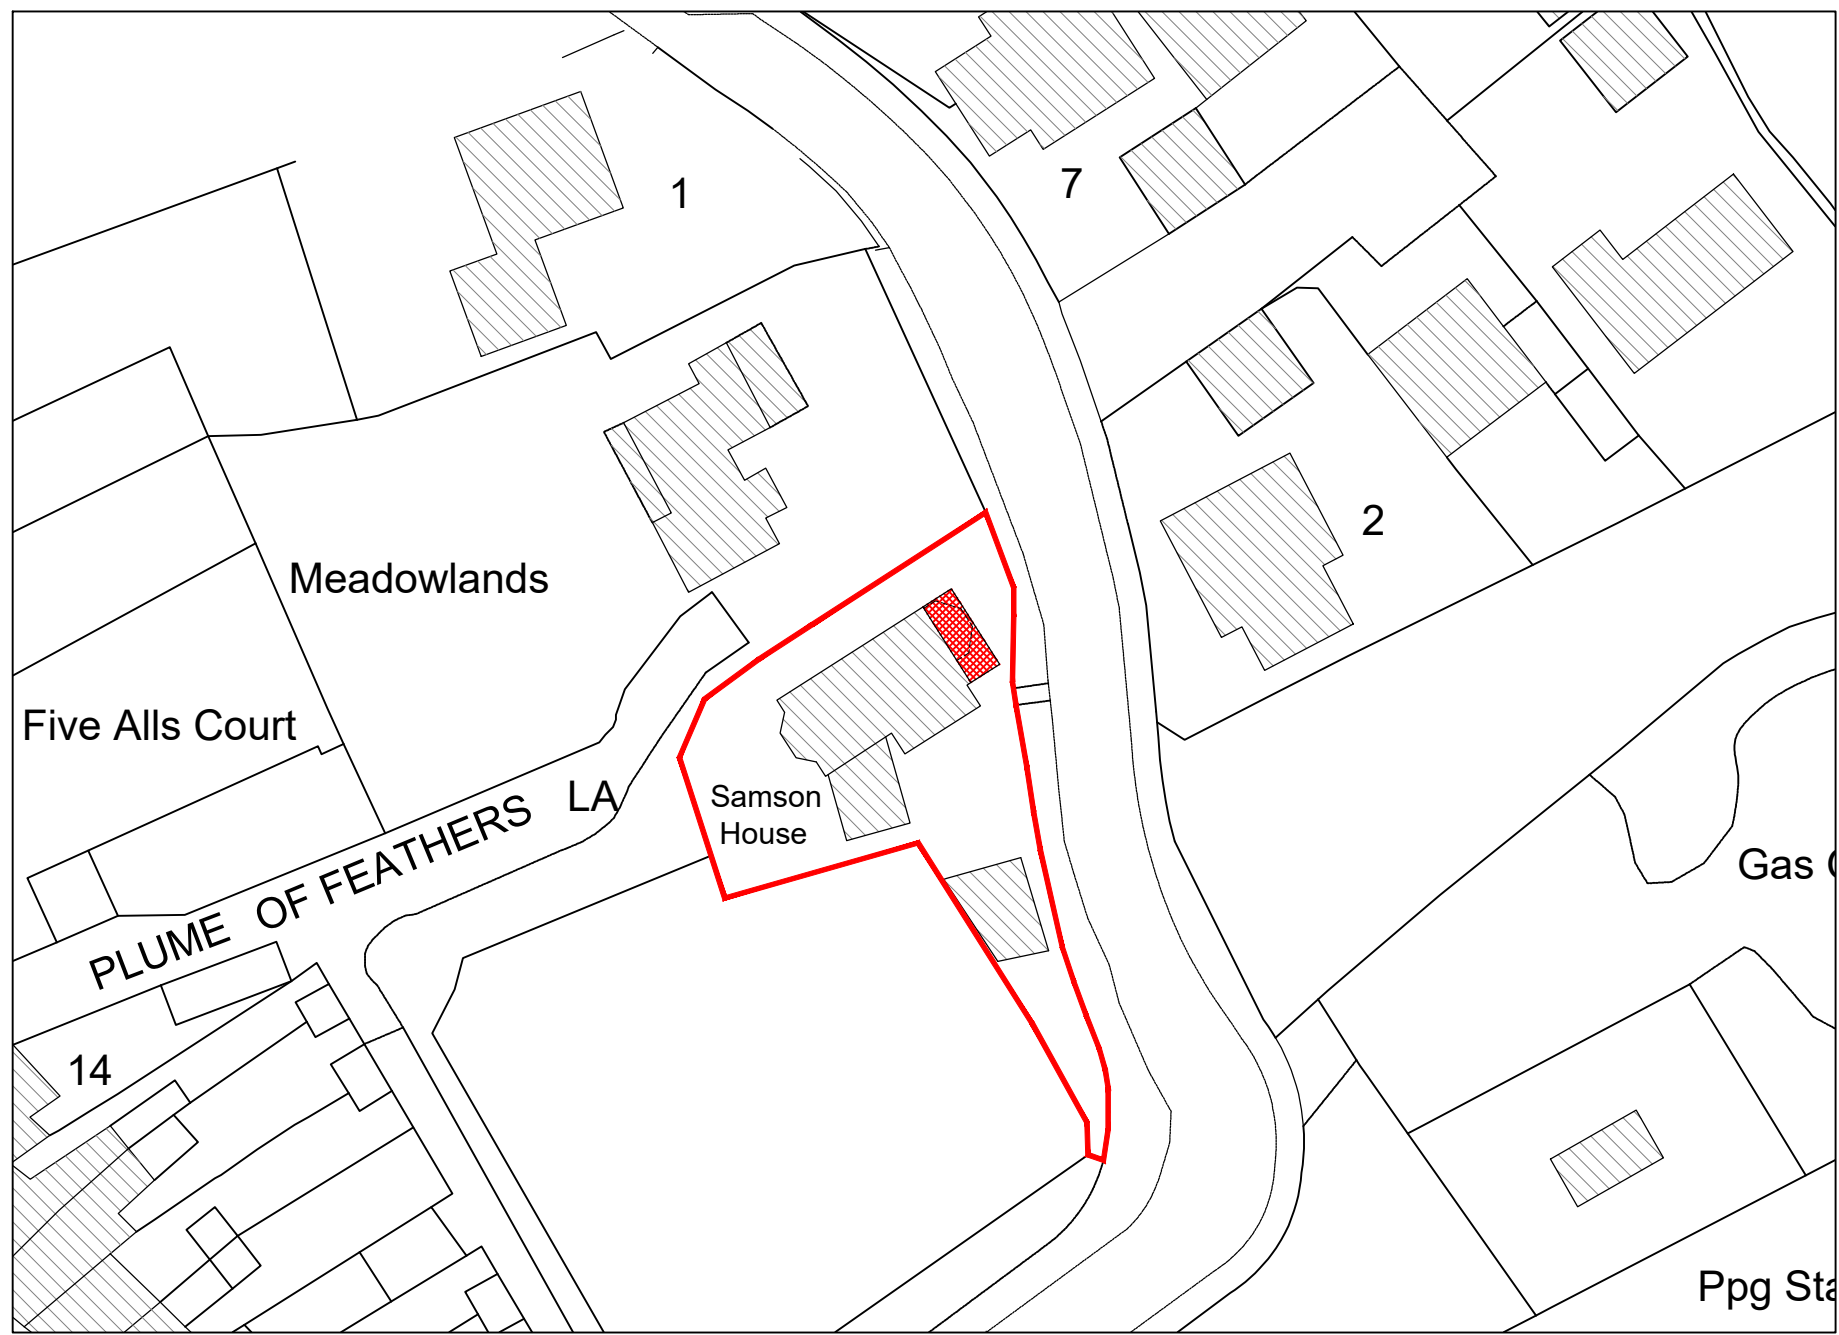

PROPOSED BLOCK PLAN
Scale 1:500

 

JOB TITLE Single Storey Extension at Samson House, Kelham Gardens, Marlborough, Wiltshire, SN8 1PW For Mr and Mrs Wittels		DRAWING NUMBER Samson House - Proposed - 02			REV
DRAWING TITLE Proposed Elevation, Ground Floor Layout, Roof Plan, Section, Site Location Plan and Block Plan		REVISIONS			
		SCALE As Indicated	DATE March 26	DRAWN BY AJA	PAPER SIZE A1



Ground Floor
6 Pelhams Court
Marlborough
Wiltshire SN8 2AG

T. 01672 518 278
E. info@tuttlearchserv.co.uk
F. facebook.com/tuttlearchserv
W. tuttlearchserv.co.uk