




EXISTING SIDE ELEVATION (south-east)
Scale 1:100




EXISTING FRONT ELEVATION (north-east)
Scale 1:100




EXISTING SIDE ELEVATION (north-west)
Scale 1:100

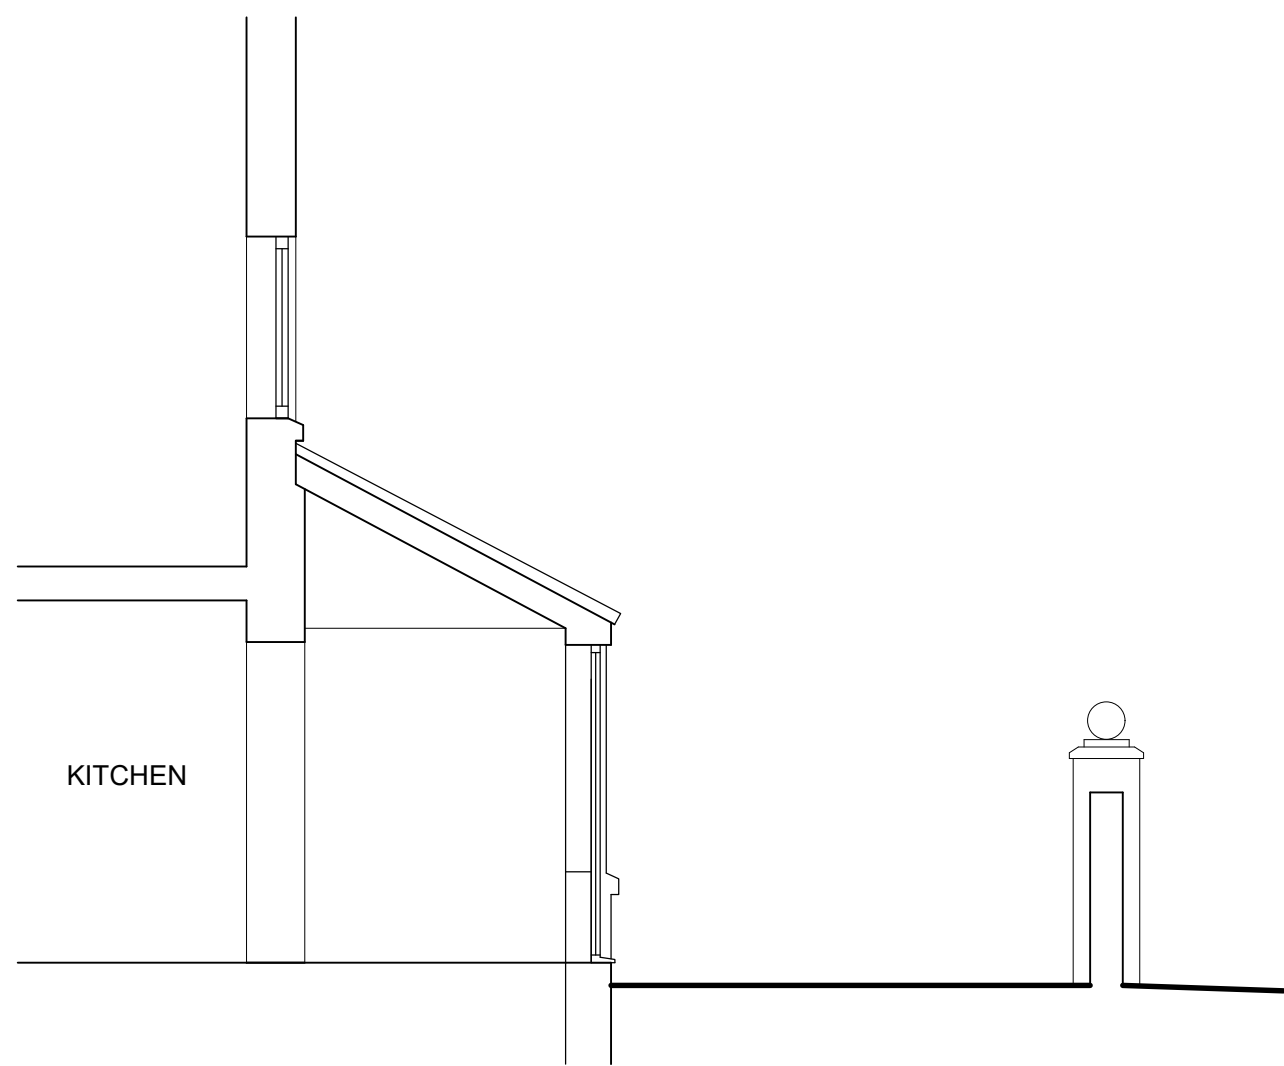


EXISTING SECTION A - A
Scale 1:50

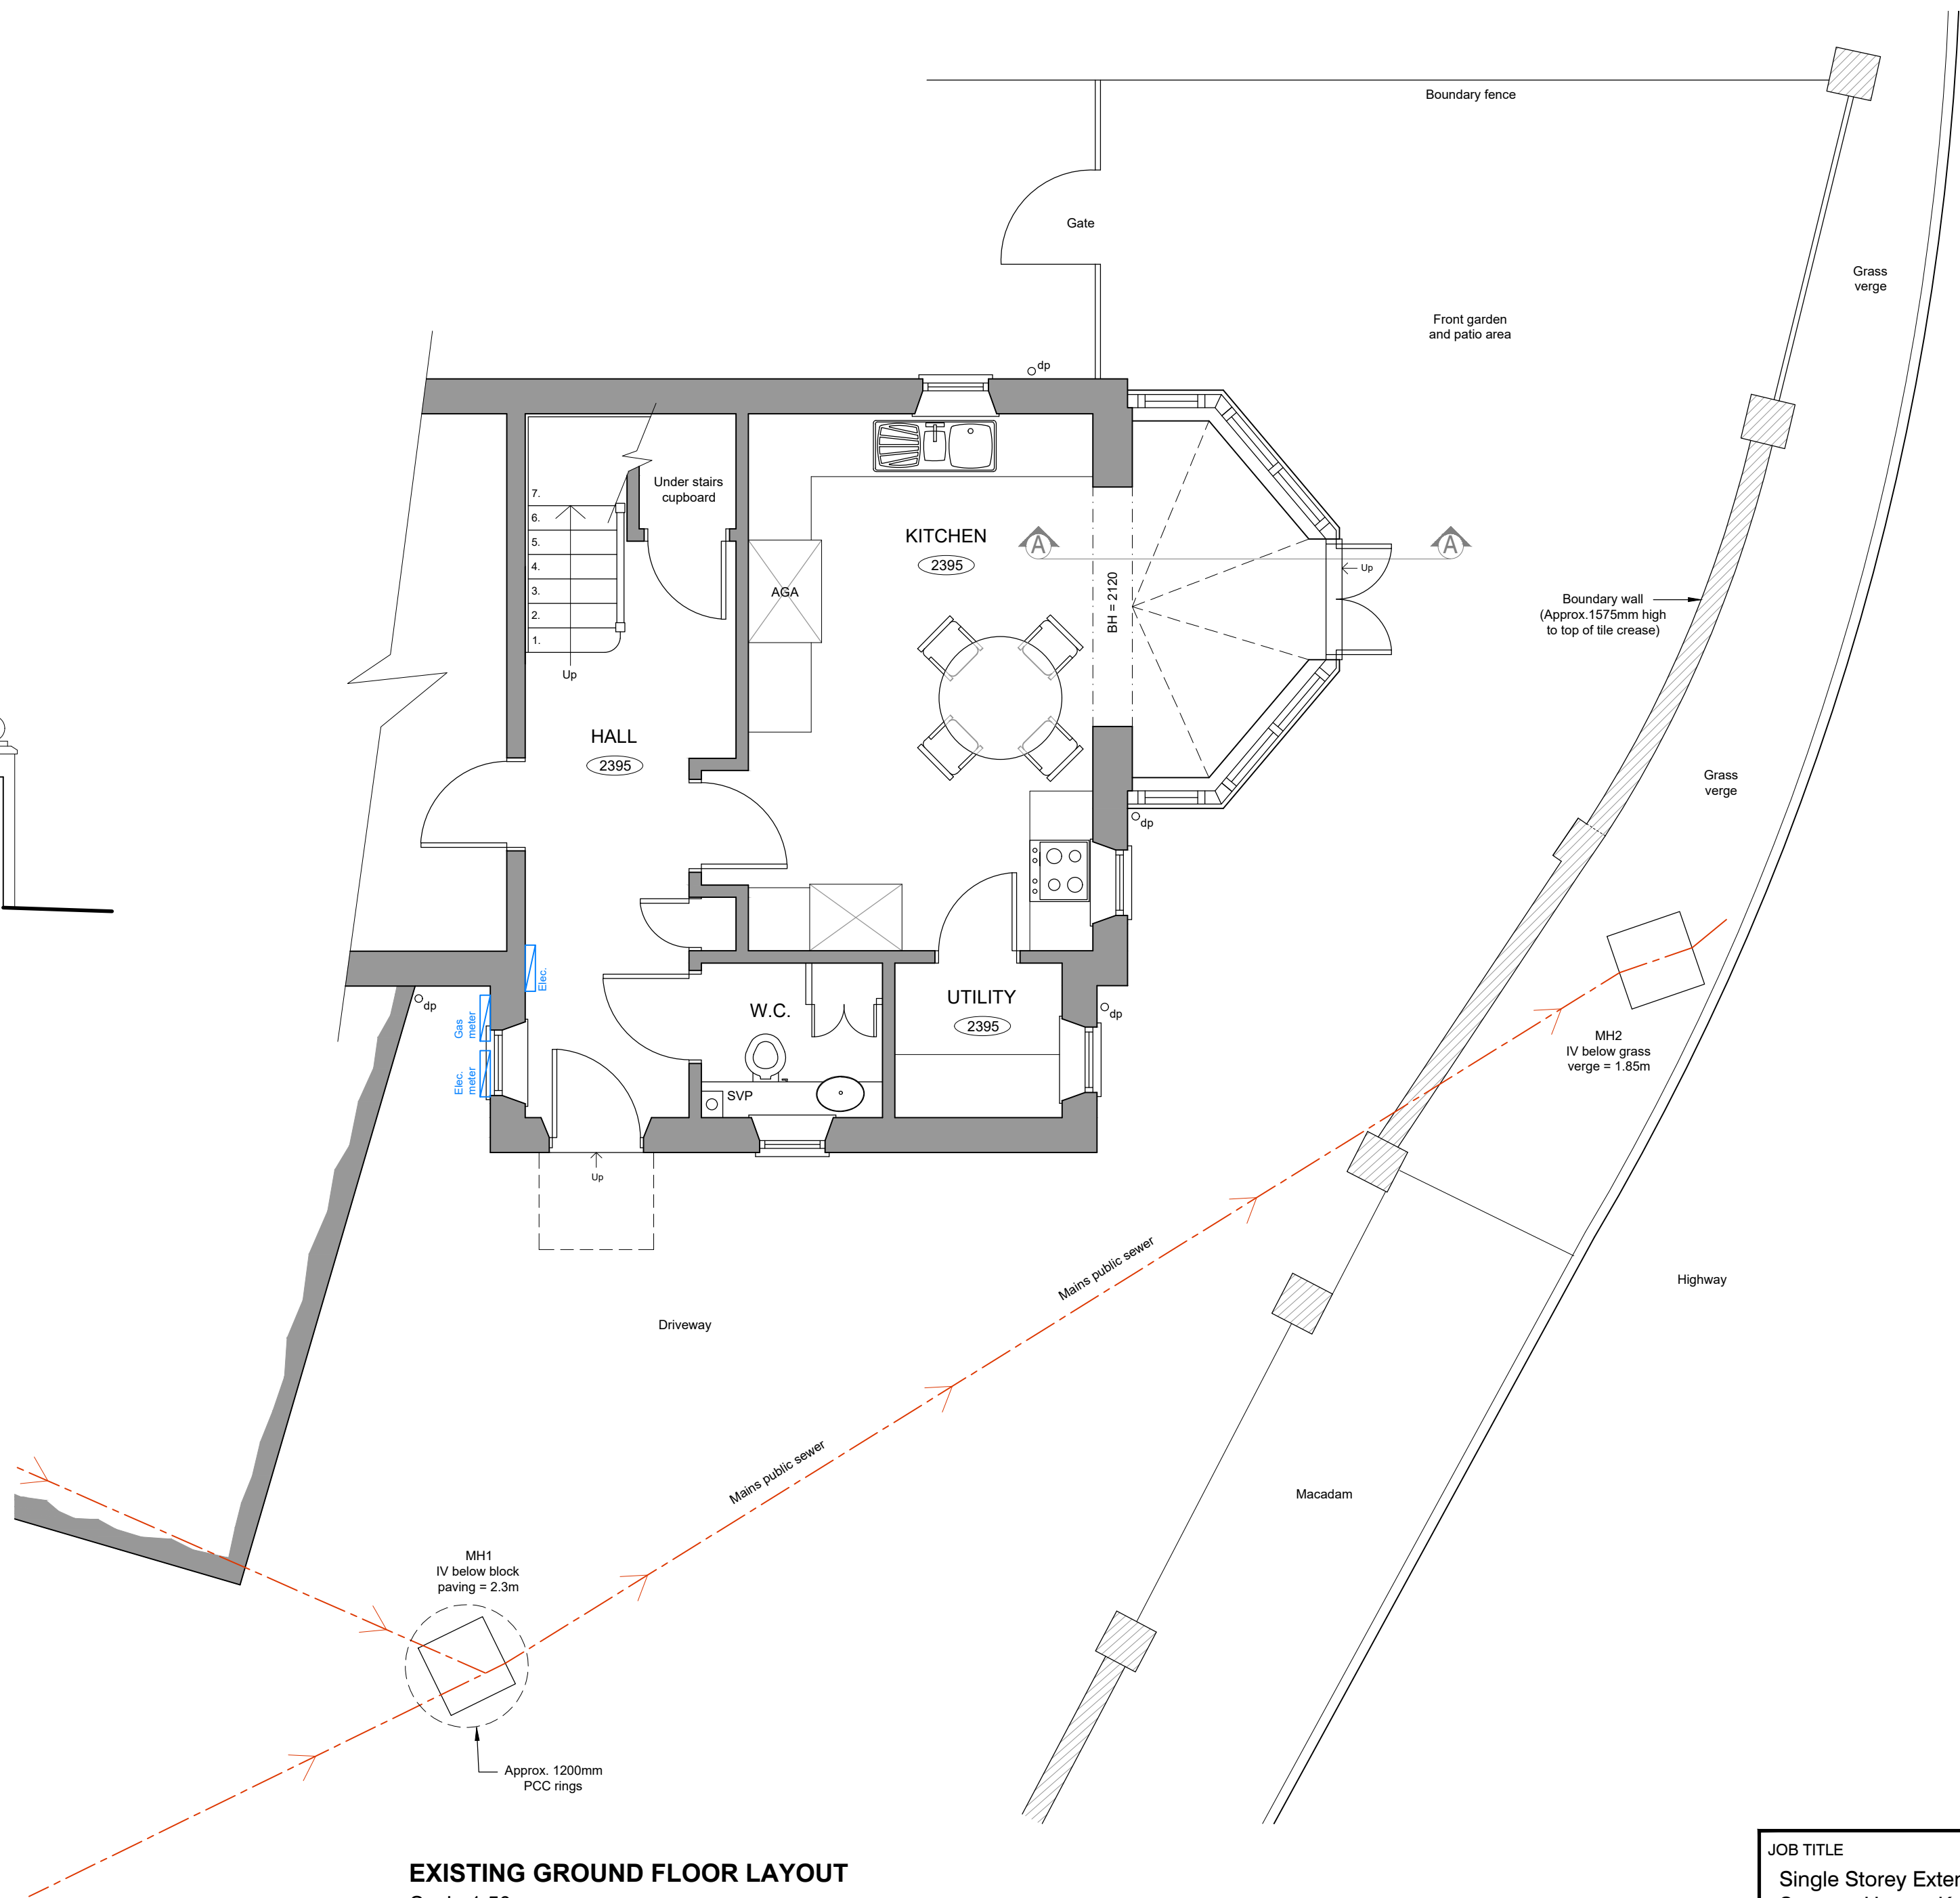


EXISTING GROUND FLOOR LAYOUT
Scale 1:50

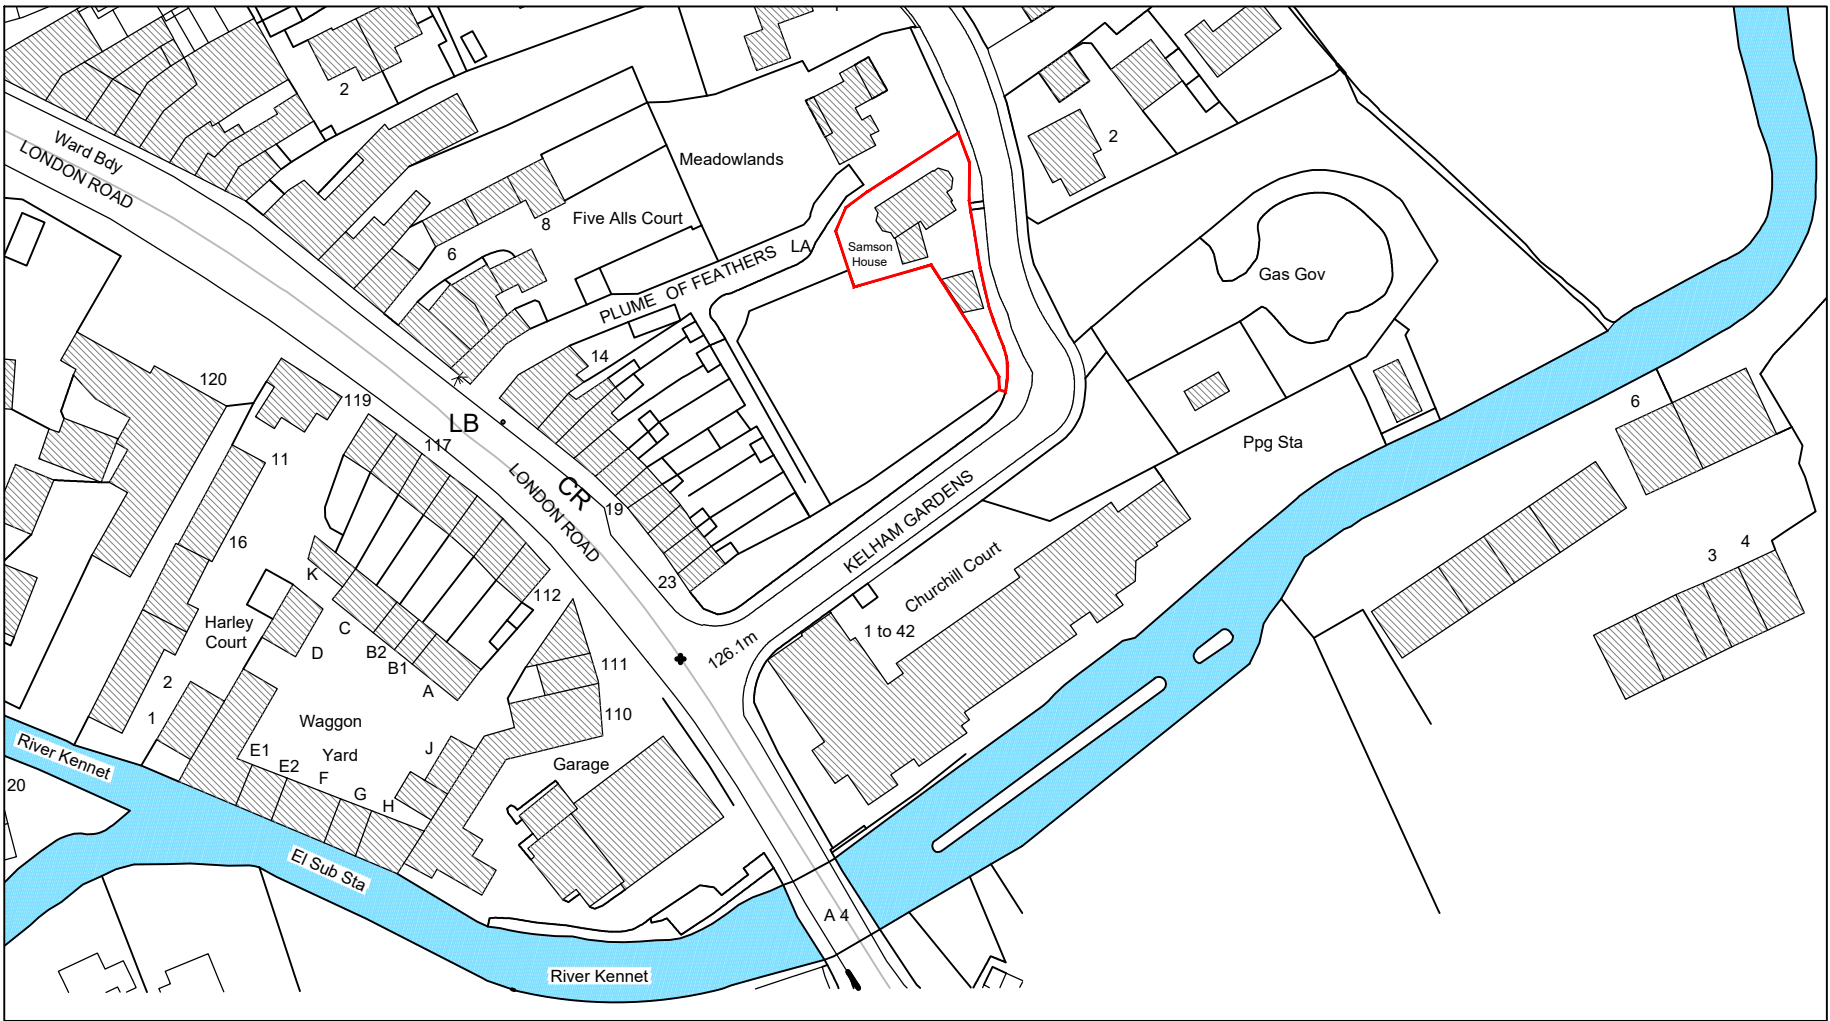


EXISTING SITE LOCATION PLAN
Scale 1:1250

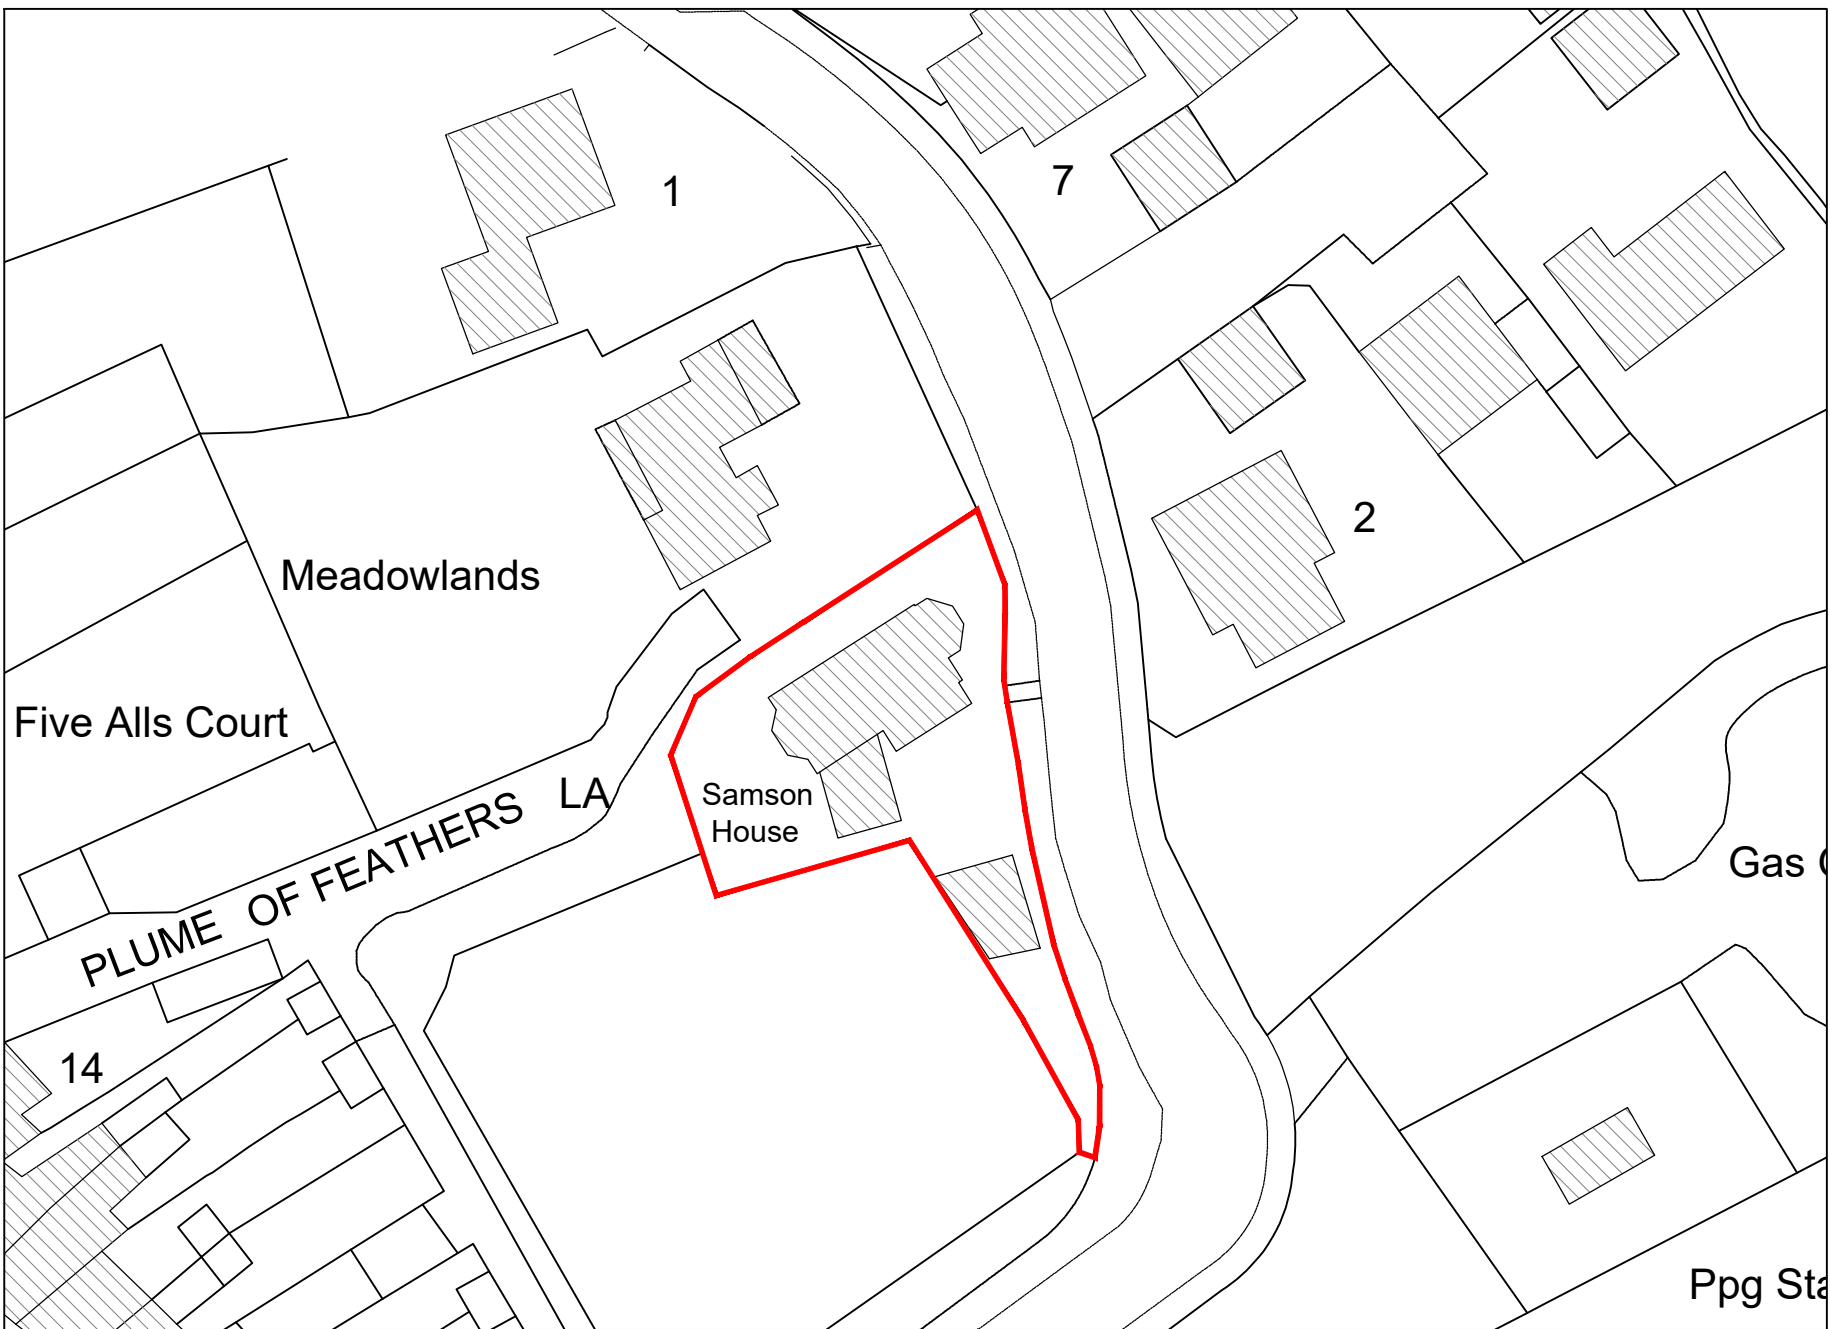

EXISTING BLOCK PLAN
Scale 1:500

 

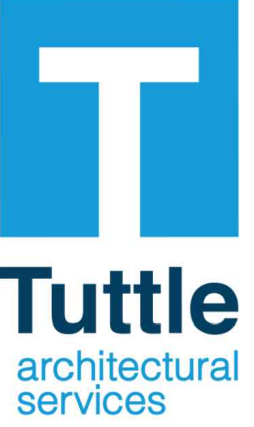JOB TITLE Single Storey Extension at Samson House, Kelham Gardens, Marlborough, Wiltshire, SN8 1PW For Mr and Mrs Wittels		DRAWING NUMBER Samson House - Existing - 01		REV A	
DRAWING TITLE Existing Elevations, Ground Floor Layout, Proposed Section A - A, Site Location Plan and Block Plan		REVISIONS Rev 'A' - 24.03.2026 - Miscellaneous amendments - AJA			
SCALE As Indicated	DATE March 26	DRAWN BY AJA	PAPER SIZE A1	JOB No. 1694	
				 Ground Floor 6 Pelhams Court Marlborough Wiltshire SN8 2AG T. 01672 518 278 E. info@tuttlearchserv.co.uk F. facebook.com/tuttlearchserv W. tuttlearchserv.co.uk	