



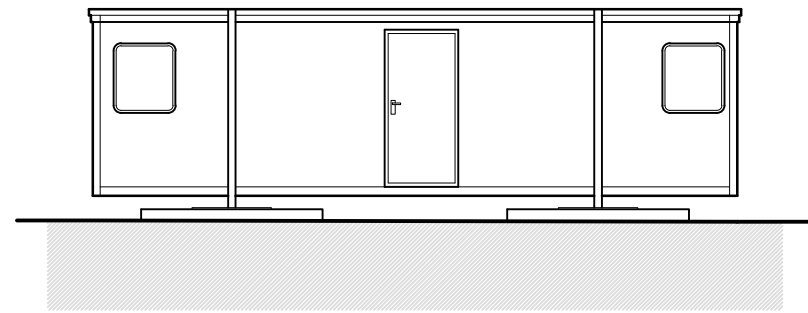


South East Elevation 1:100

135.000m

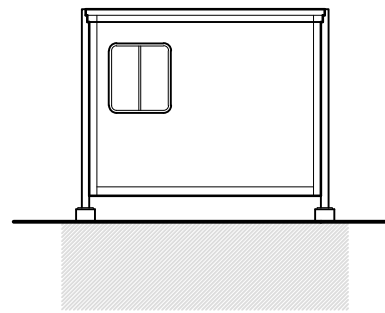


North East Elevation 1:100

135.000m

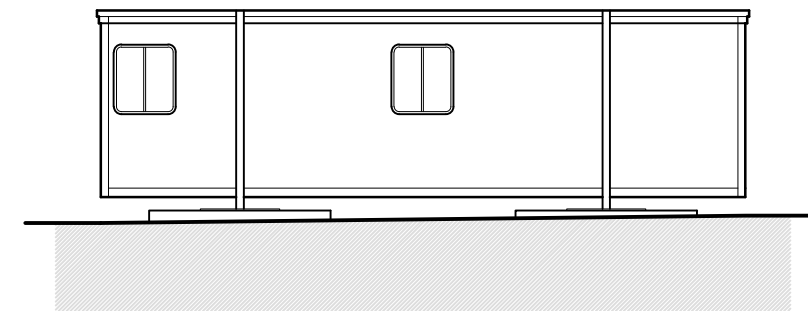


North West Elevation 1:100

135.000m

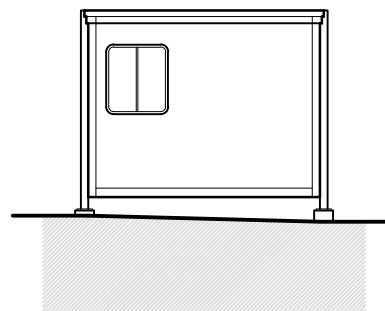


South West Elevation 1:100



135.000m

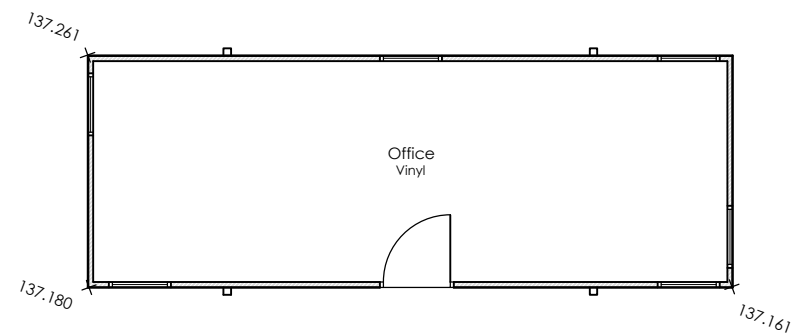

Ground Floor Plan 1:100

 

Roof Floor Plan 1:100

 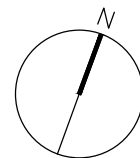

BRIMBLE LEA

Chartered Planning Consultants & Architects

Unit 3, Kingsmead Business Park,
Gillingham, Dorset, SP8 5FB

T (01747) 823232

www.brimblelea.com

PROJECT Boyes Transport Yard,
Longcross,
Zeals,
BA12 6LL.

DRAWING Welfare Portacabin -
Existing Plans and Elevations.

SCALE 1:100 @ A3

DRAWING ORIGINATOR
RR

DRAWING No. REVISION

DATE 13.02.2026

23123 - 3