




135.000m North East Plan 1:100

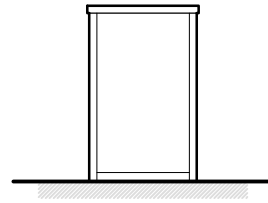


135.000m South East Plan 1:100

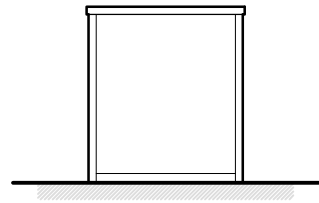

135.000m South West Plan 1:100

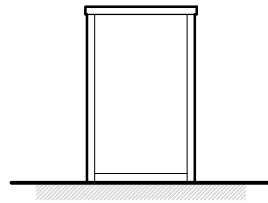



135.000m North West Plan 1:100

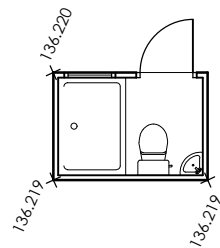

Ground Floor Plan 1:100



Roof Plan 1:100

 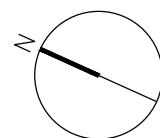

## BRIMBLE LEA

Chartered Planning Consultants & Architects

Unit 3, Kingsmead Business Park,  
Gillingham, Dorset, SP8 5FB

T (01747) 823232

[www.brimblelea.com](http://www.brimblelea.com)

PROJECT Boyes Transport Yard,  
Longcross,  
Zeals,  
BA12 6LL.

DRAWING W.C / Shower Block -  
Existing Plans and Elevations.

SCALE 1:100 @ A3

DRAWING ORIGINATOR  
RR

DATE 13.02.2026

DRAWING No.

23123 - 4

REVISION