
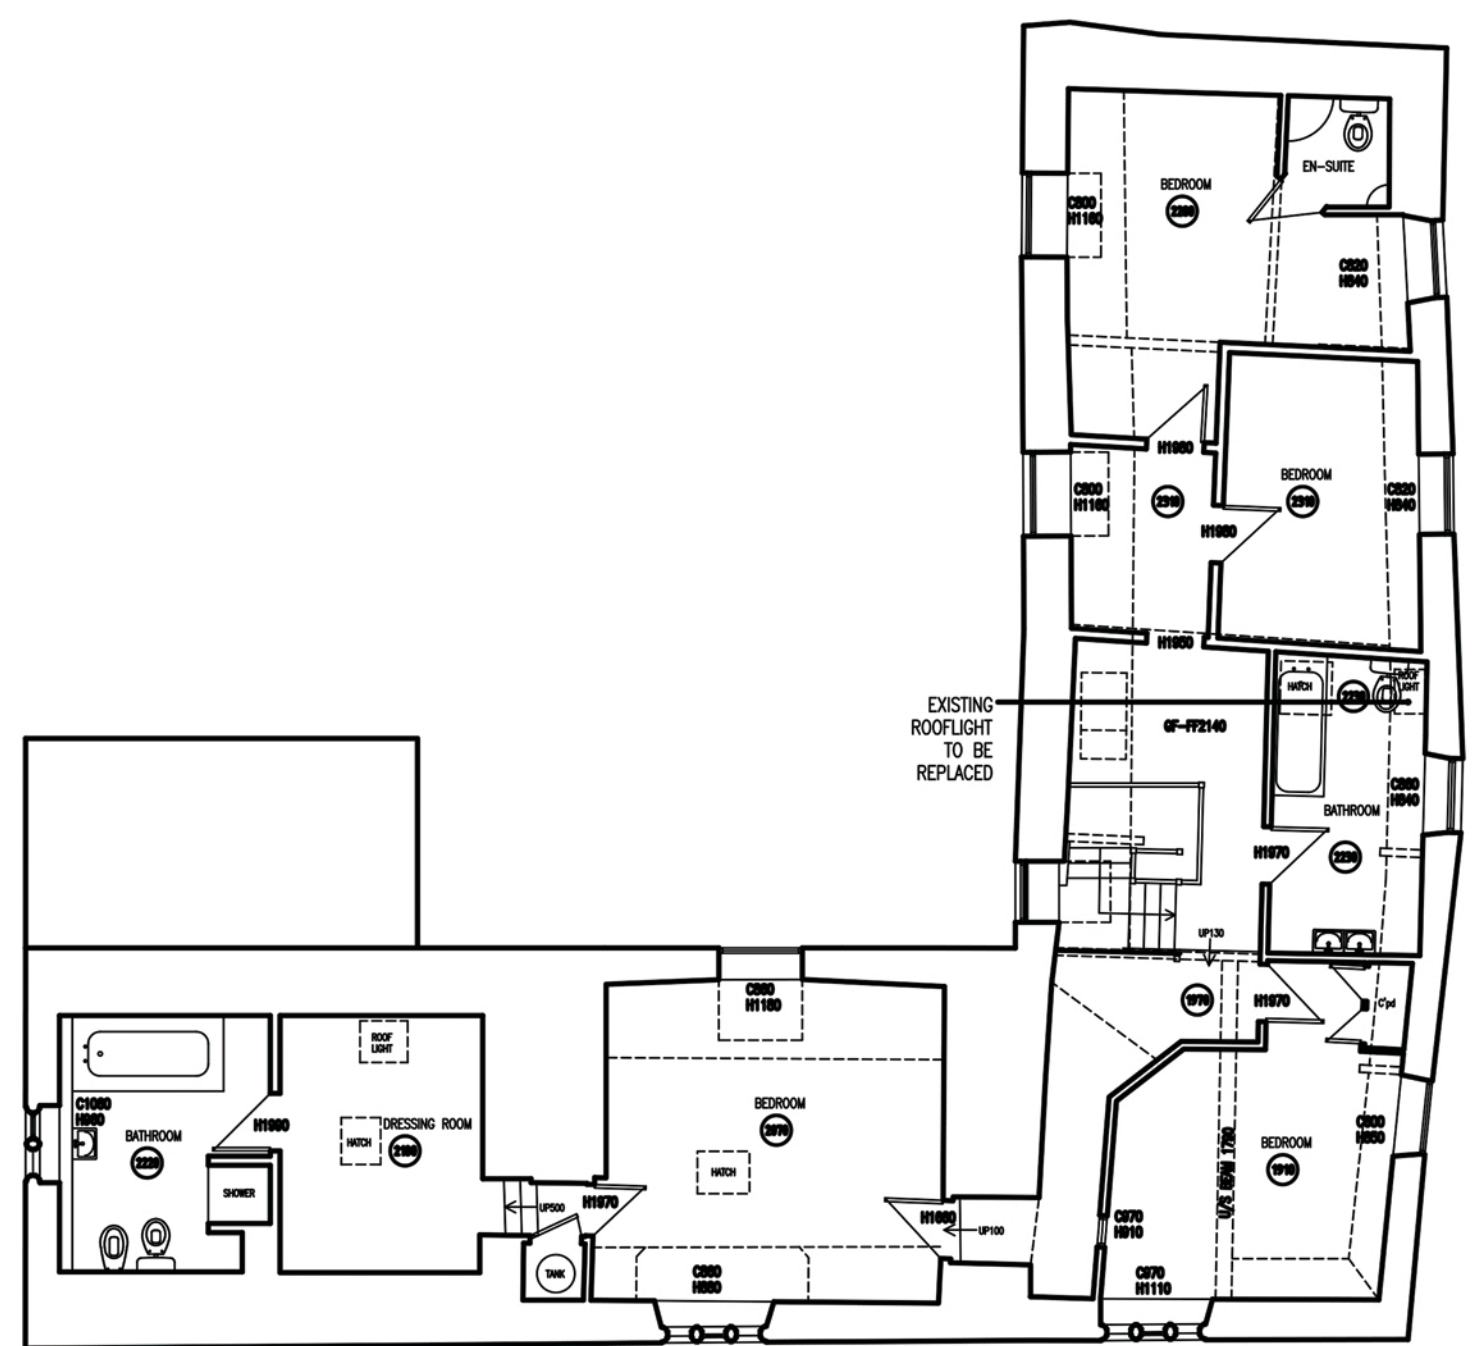


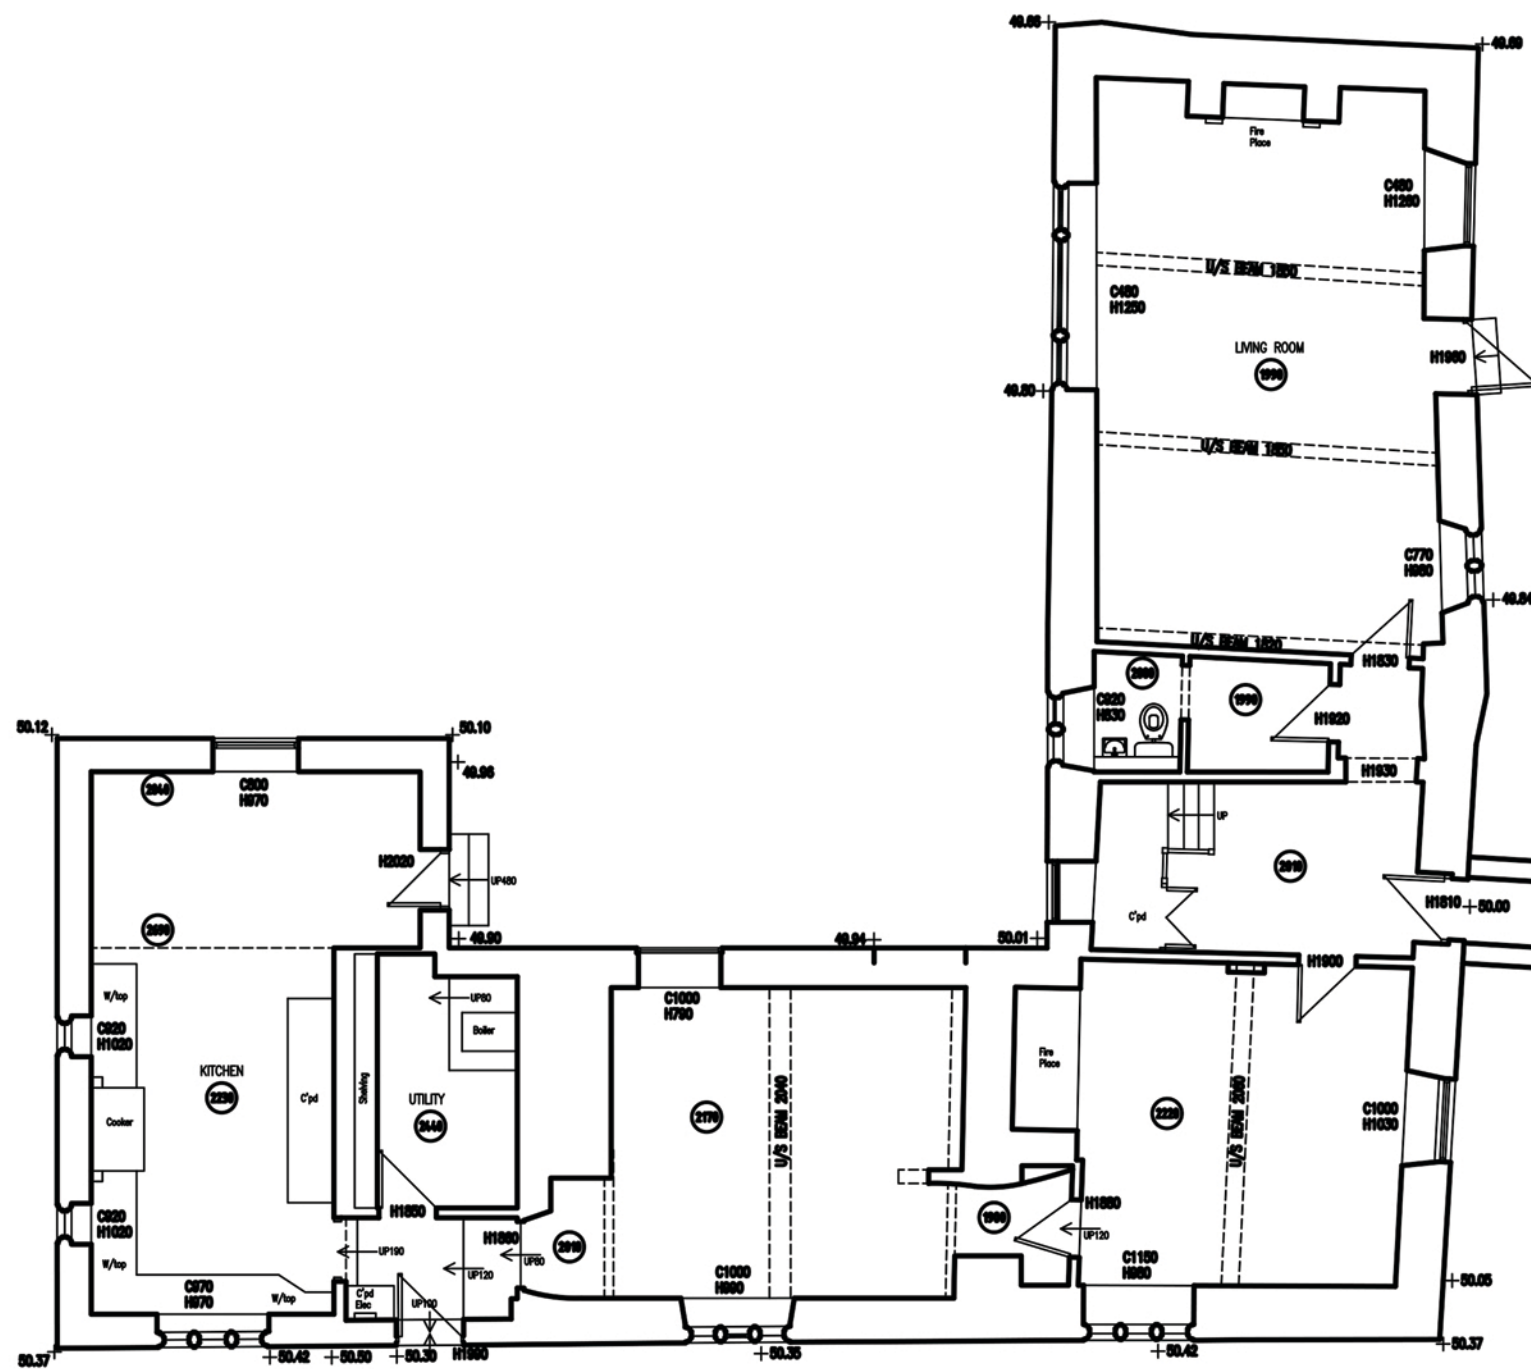

S M HARRIS & ASSOCIATES Chartered Building Surveyors		
Midland House 30 James Street West Bath Somerset BA1 2BT Tel:01225 448383 - Fax 01225 442132 - Email : Office@smharrisandassociates.net		
Title Little Court, Upper South Wraxall	Scale 1:100	Date October 2024
Existing Floor Plans	Drawing No. SMH/26/15/14 - 03a	Author COB
 All rights reserved.		