




Doward Southampton Road

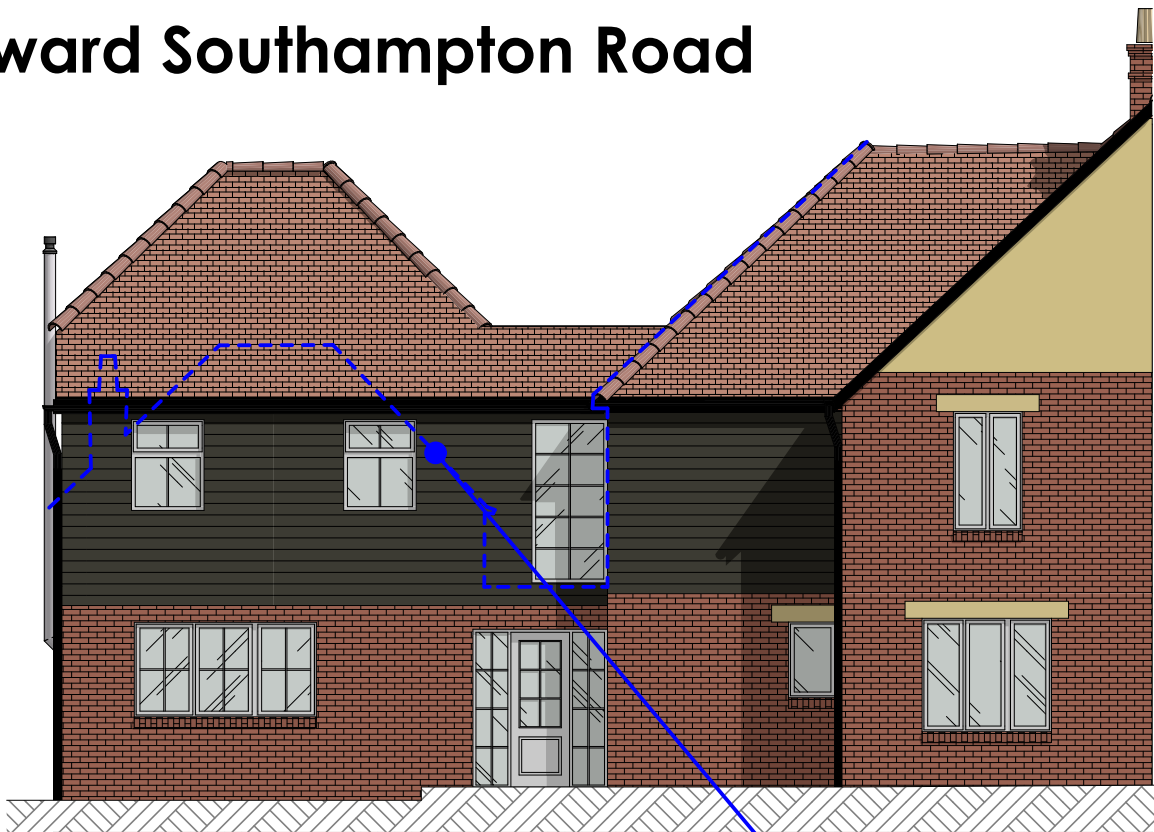


Proposed North Elevation Scale 1:100

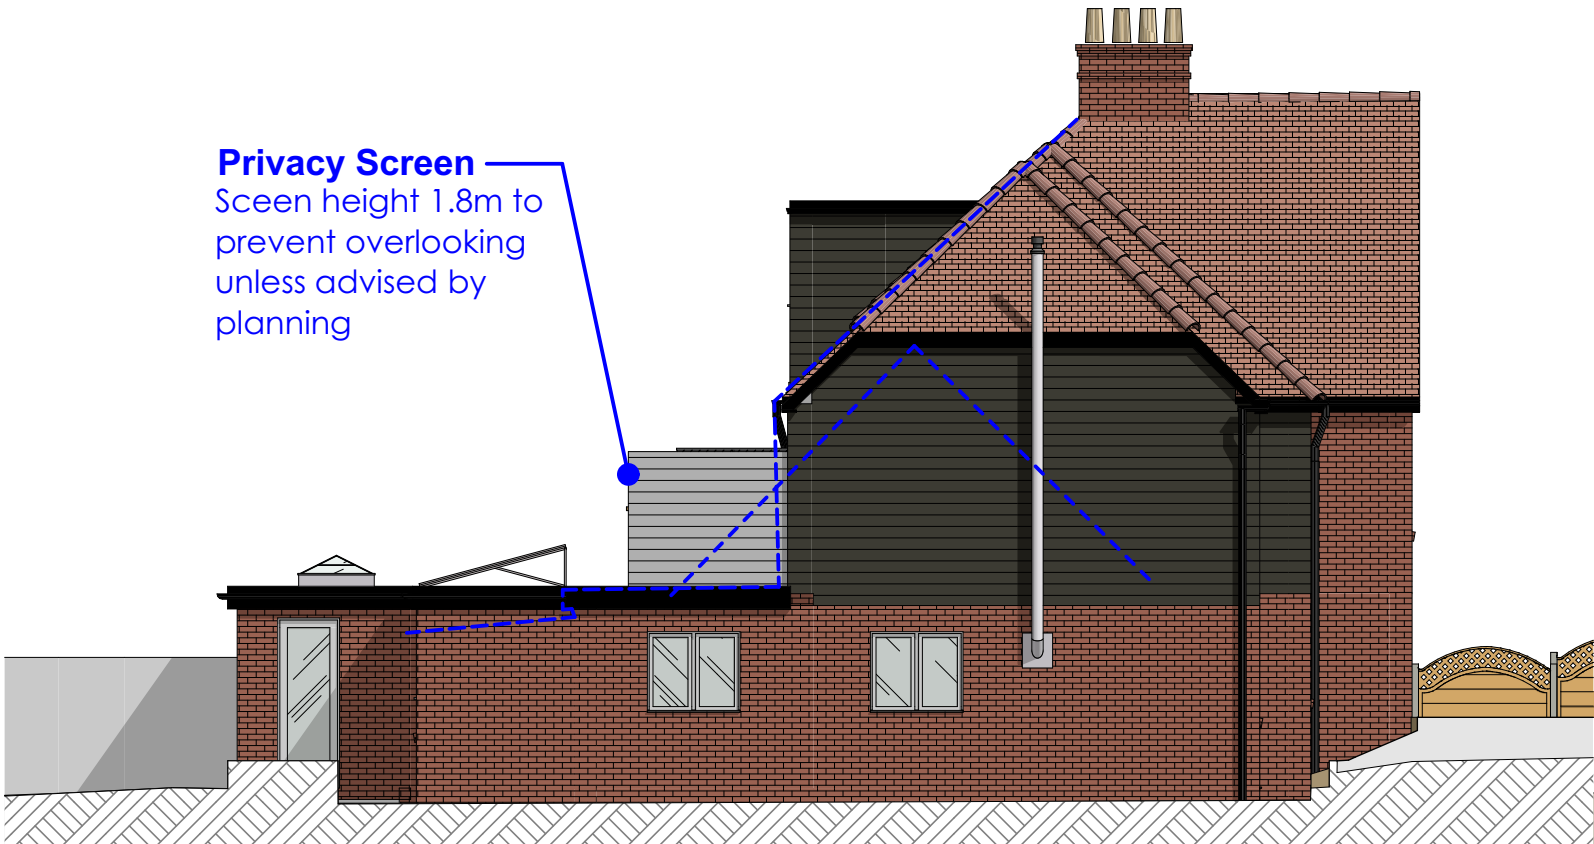

Proposed East Elevation Scale 1:100

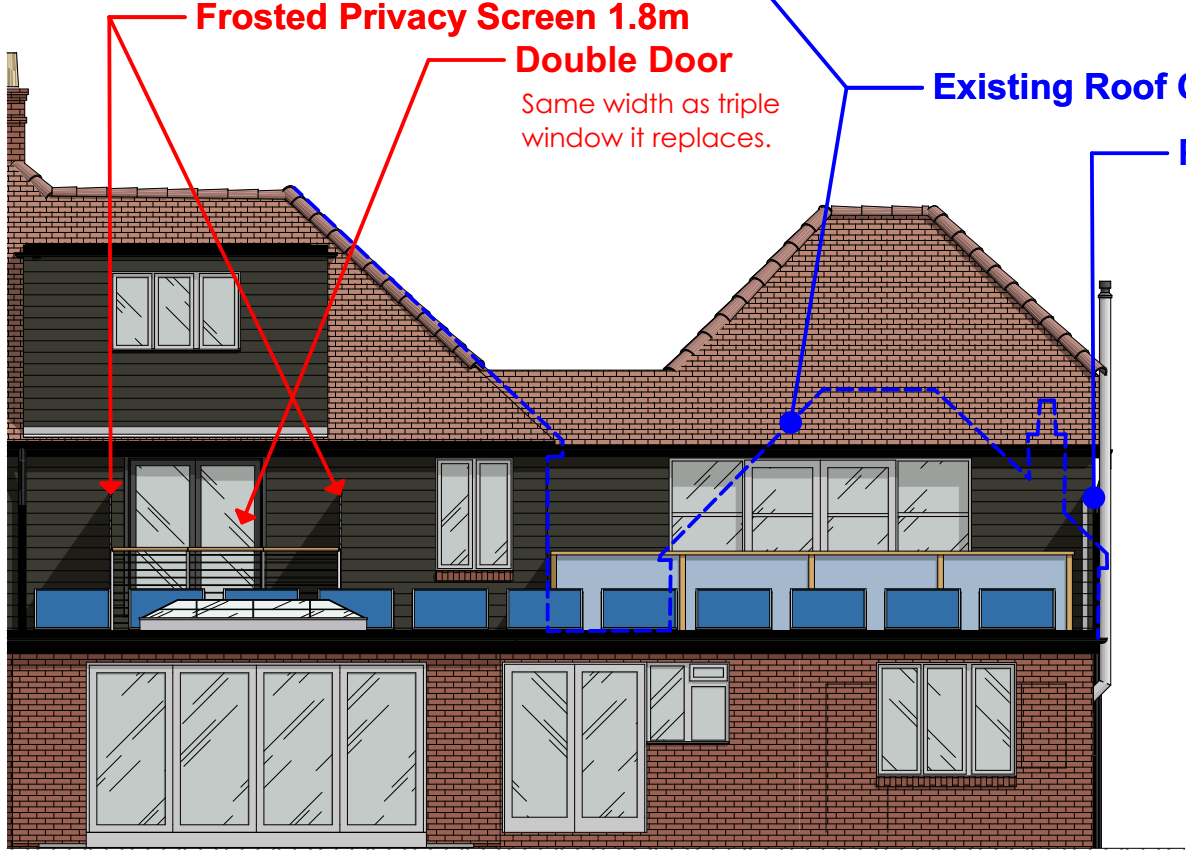

Proposed South Elevation Scale 1:100

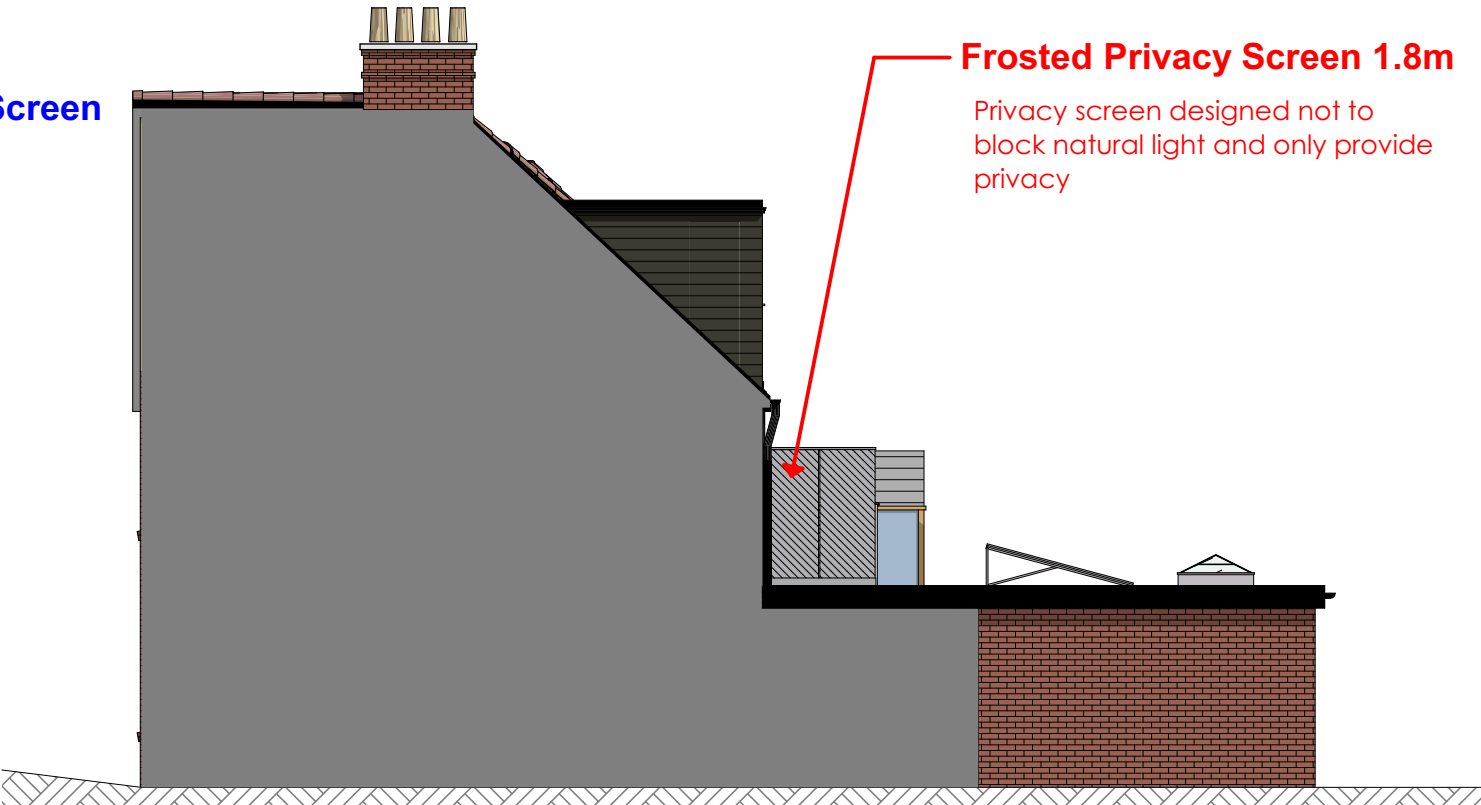

Proposed West Elevation Scale 1:100

	Project	Client	The content of the drawing remain the copyright of LRArchitecture, no reproduction without written consent. All dimensions to be verified on site. Any discrepancies are to be reported to the relevant parties. Do not scale from drawing, figured dimensions to be used only. drawings to be read in conjunction with all relevant drawings/ schedules ect, which relate to this project. 			Drawing Number	P009	Page Size	A3
	Project Adress	Scale				Scale	1:100	Drawn By	LR
	Doward Southampton Road, Alderbury, Salisbury SP5 3AQ	1:100 @ A3							