


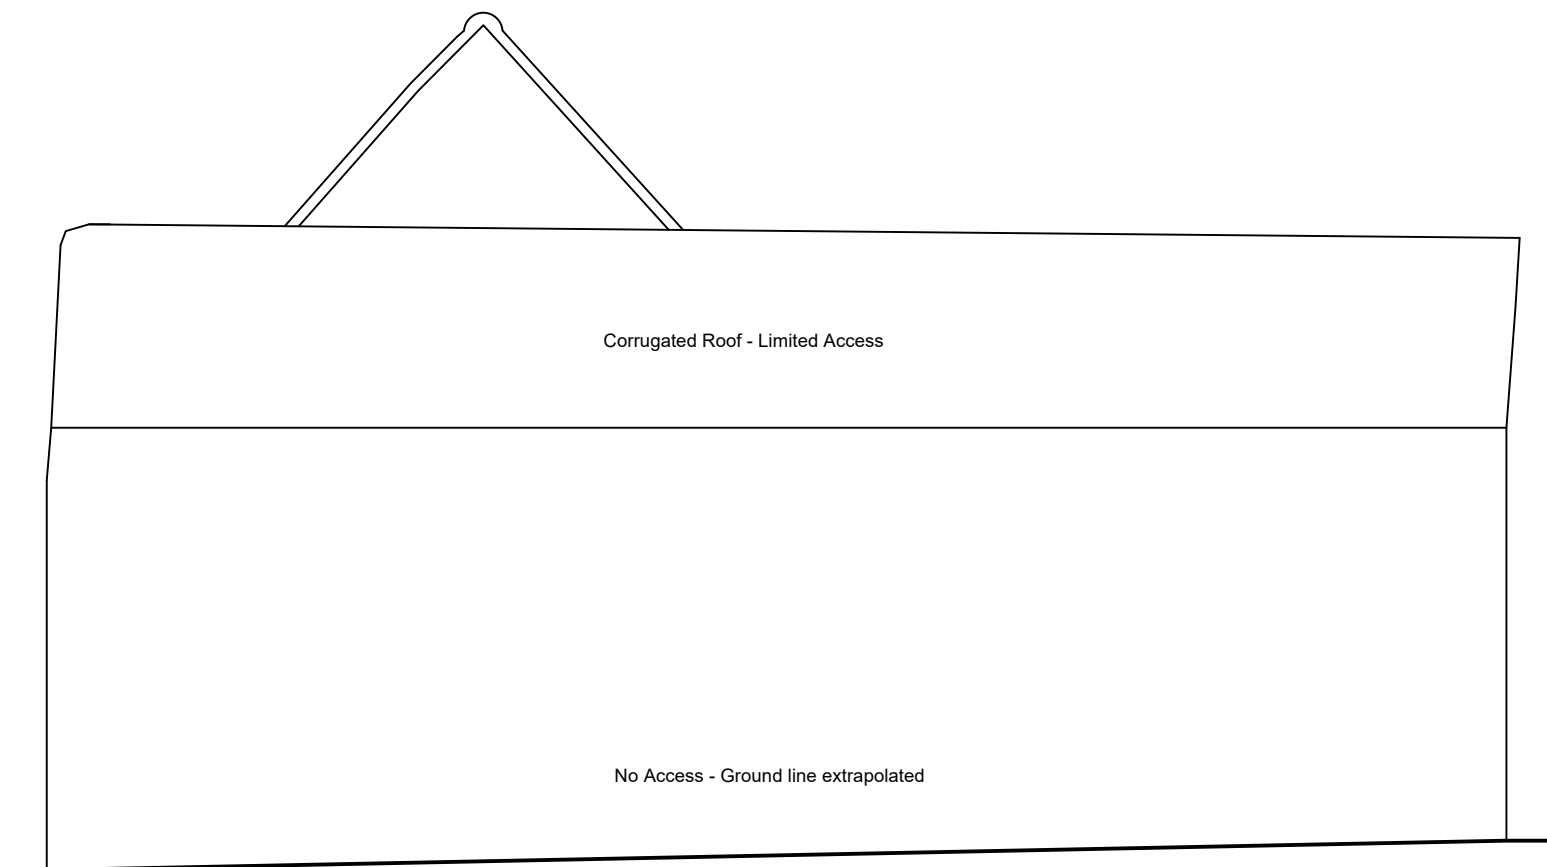

NORTH WEST ELEVATION



SOUTH WEST ELEVATION

0 1 2 3 4 5 M

SCALE MEASUREMENTS SHOWN IN METRES.
ACCURACY OF SCALE CAN ONLY BE ASSURED ON
PROPERLY CALIBRATED MACHINERY

PLANNING NOTES
-
DEMOLITION NOTES
-
CONSTRUCTION NOTES
-All dimensions must be checked on site and
not scaled from this drawing
MAINTENANCE NOTES
-

Revisions

VERITY & BEVERLEY
ARCHITECTS DESIGNERS

The Coach House | 4 The Chipping | Tetbury | Glos. | GL8 8ET
Telephone 01666 503516 | www.verity-beverley.co.uk

HOLFORD ARMS,
KNOCKDOWN

ALTERATIONS

BARN ELEVATIONS
AS EXISTING 2/2

Scale: 1:50	25.1598/22
Date: Nov 2025	
Drawn: DLS	
Size: A1	

© Copyright