





EXISTING WEST ELEVATION

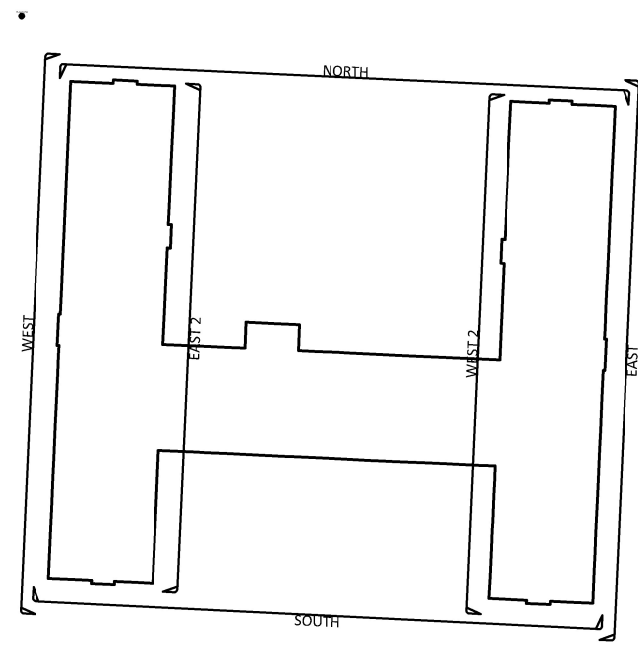

PROPOSED WEST ELEVATION

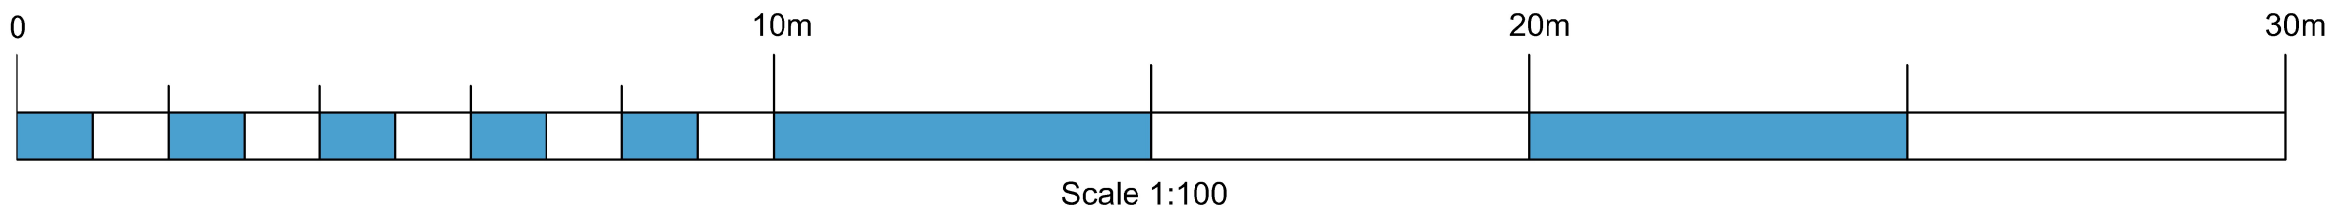

PROJECT BUILDING 50 RATDU, ROYAL SCHOOL OF ARTILLERY, GLOVER ROAD, LARKHILL			
TITLE EXISTING & PROPOSED WEST ELEVATIONS			
DATE 12/02/2026	SCALE 1:100 @A1	DRAWN MQ	CHECK -
DWG No. LA 0 050 EPWE 01			REV -