



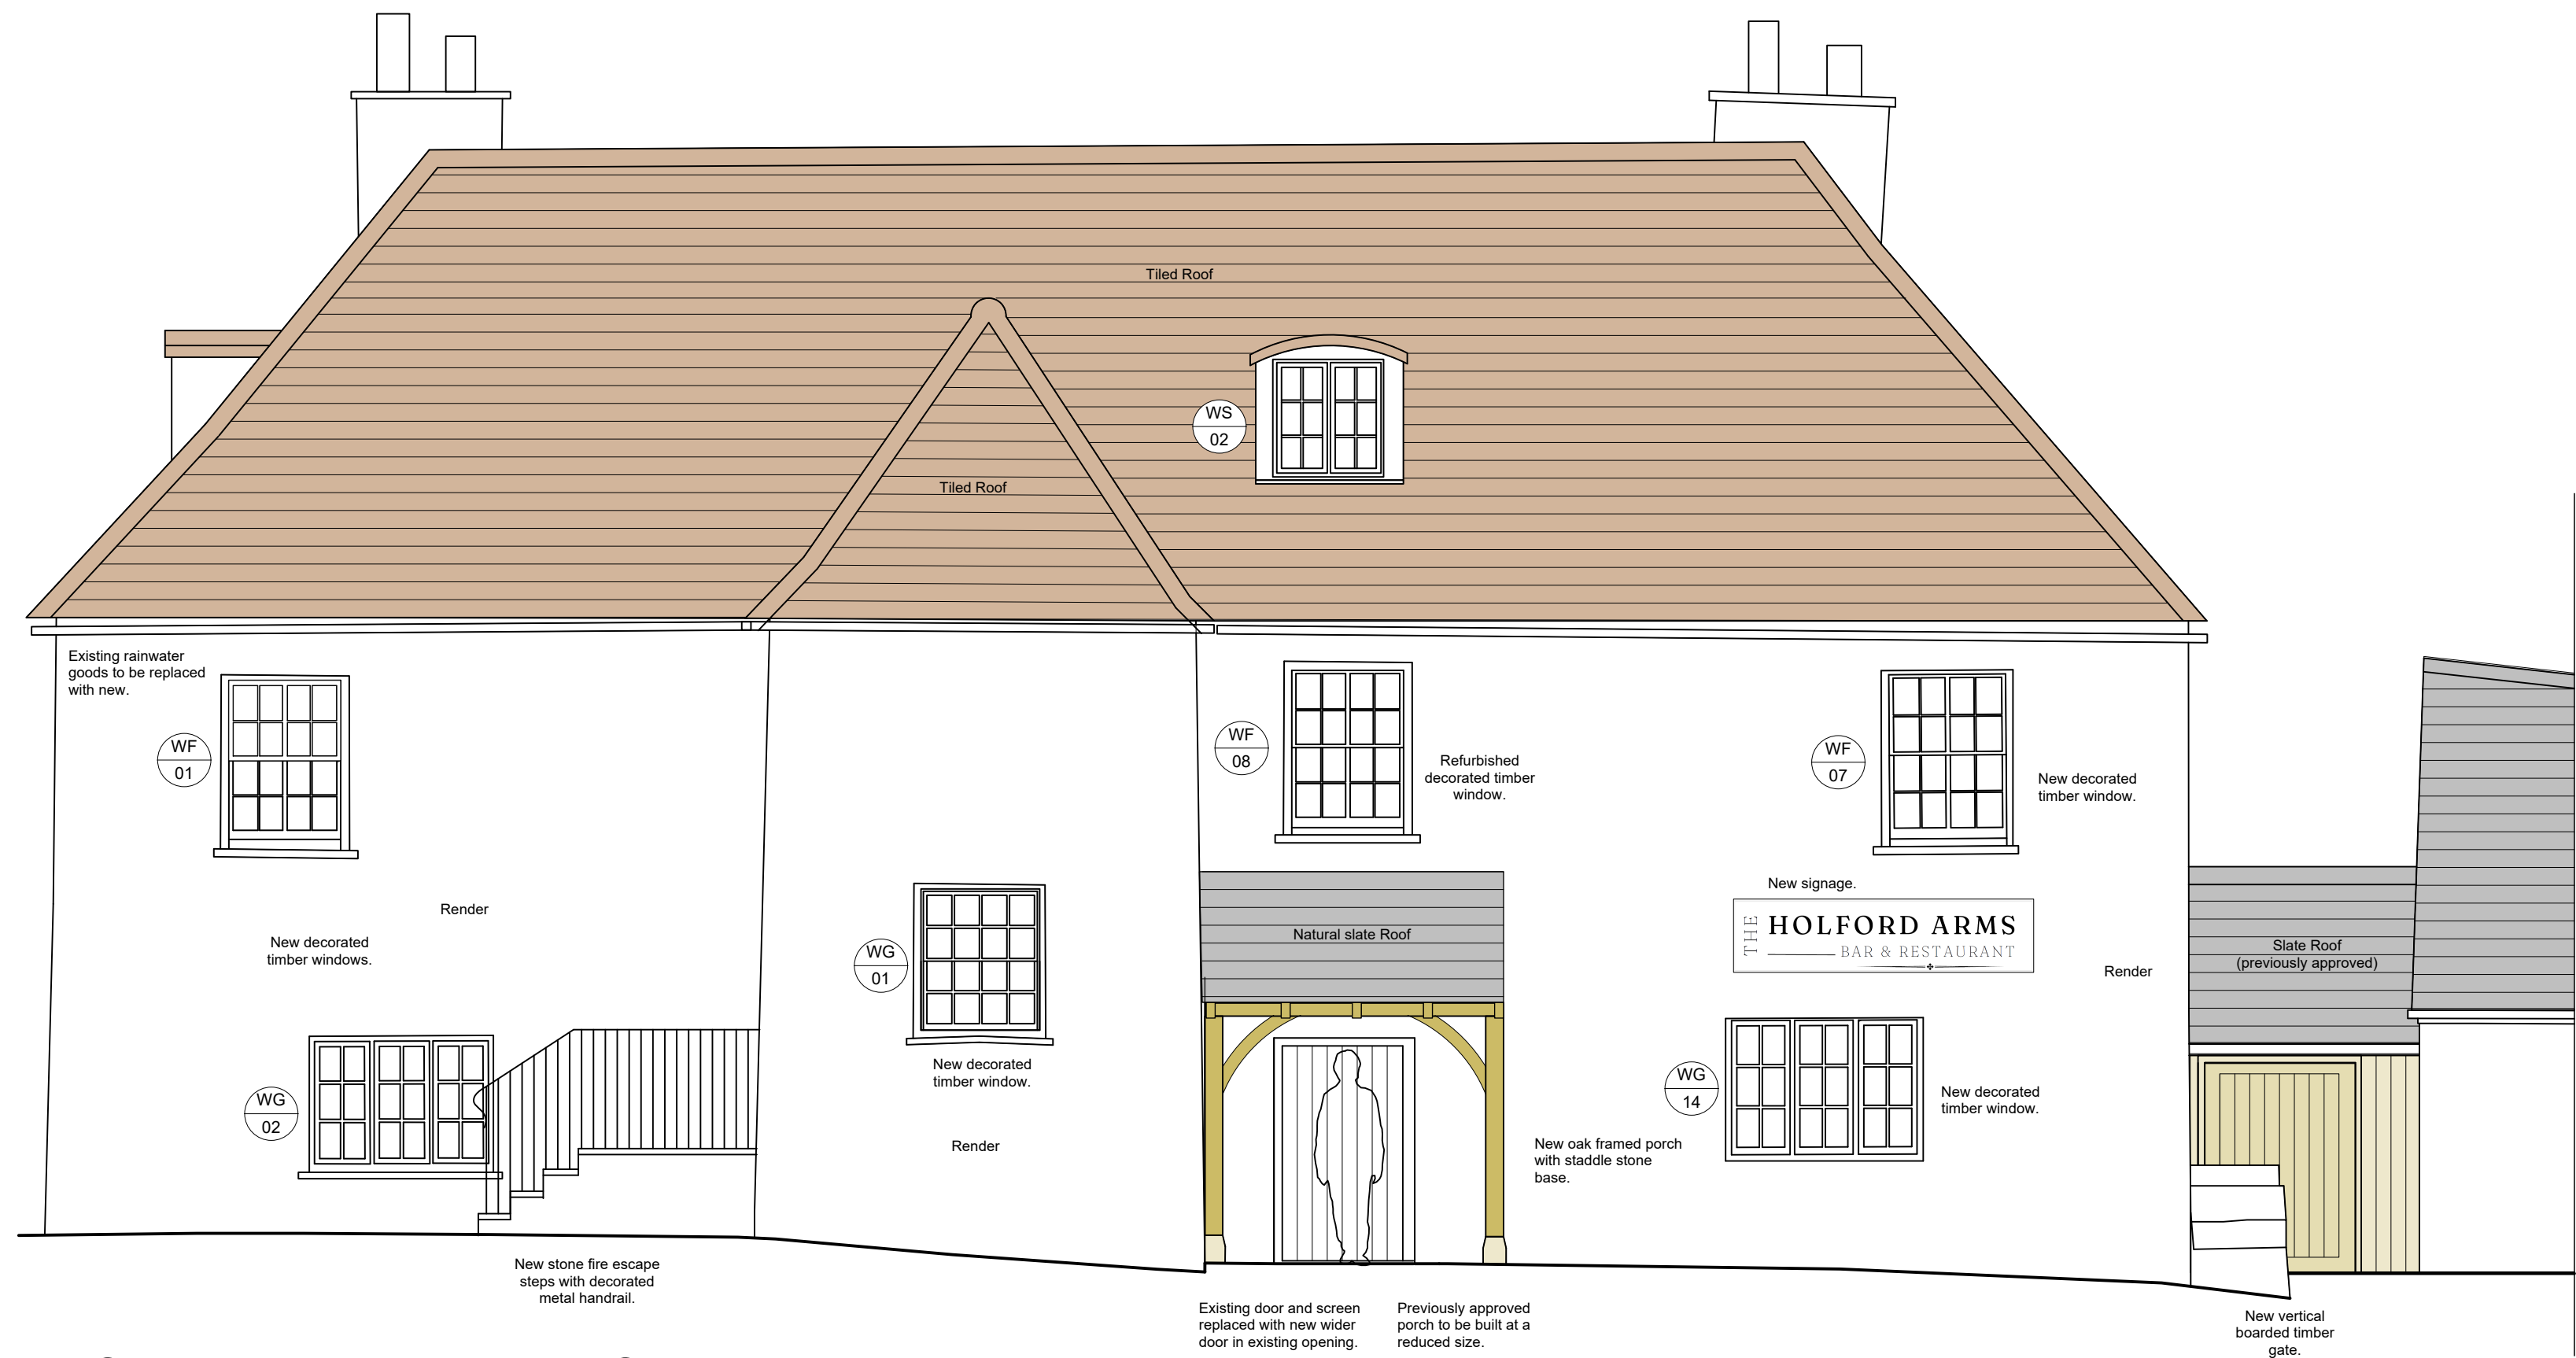

NORTH ELEVATION

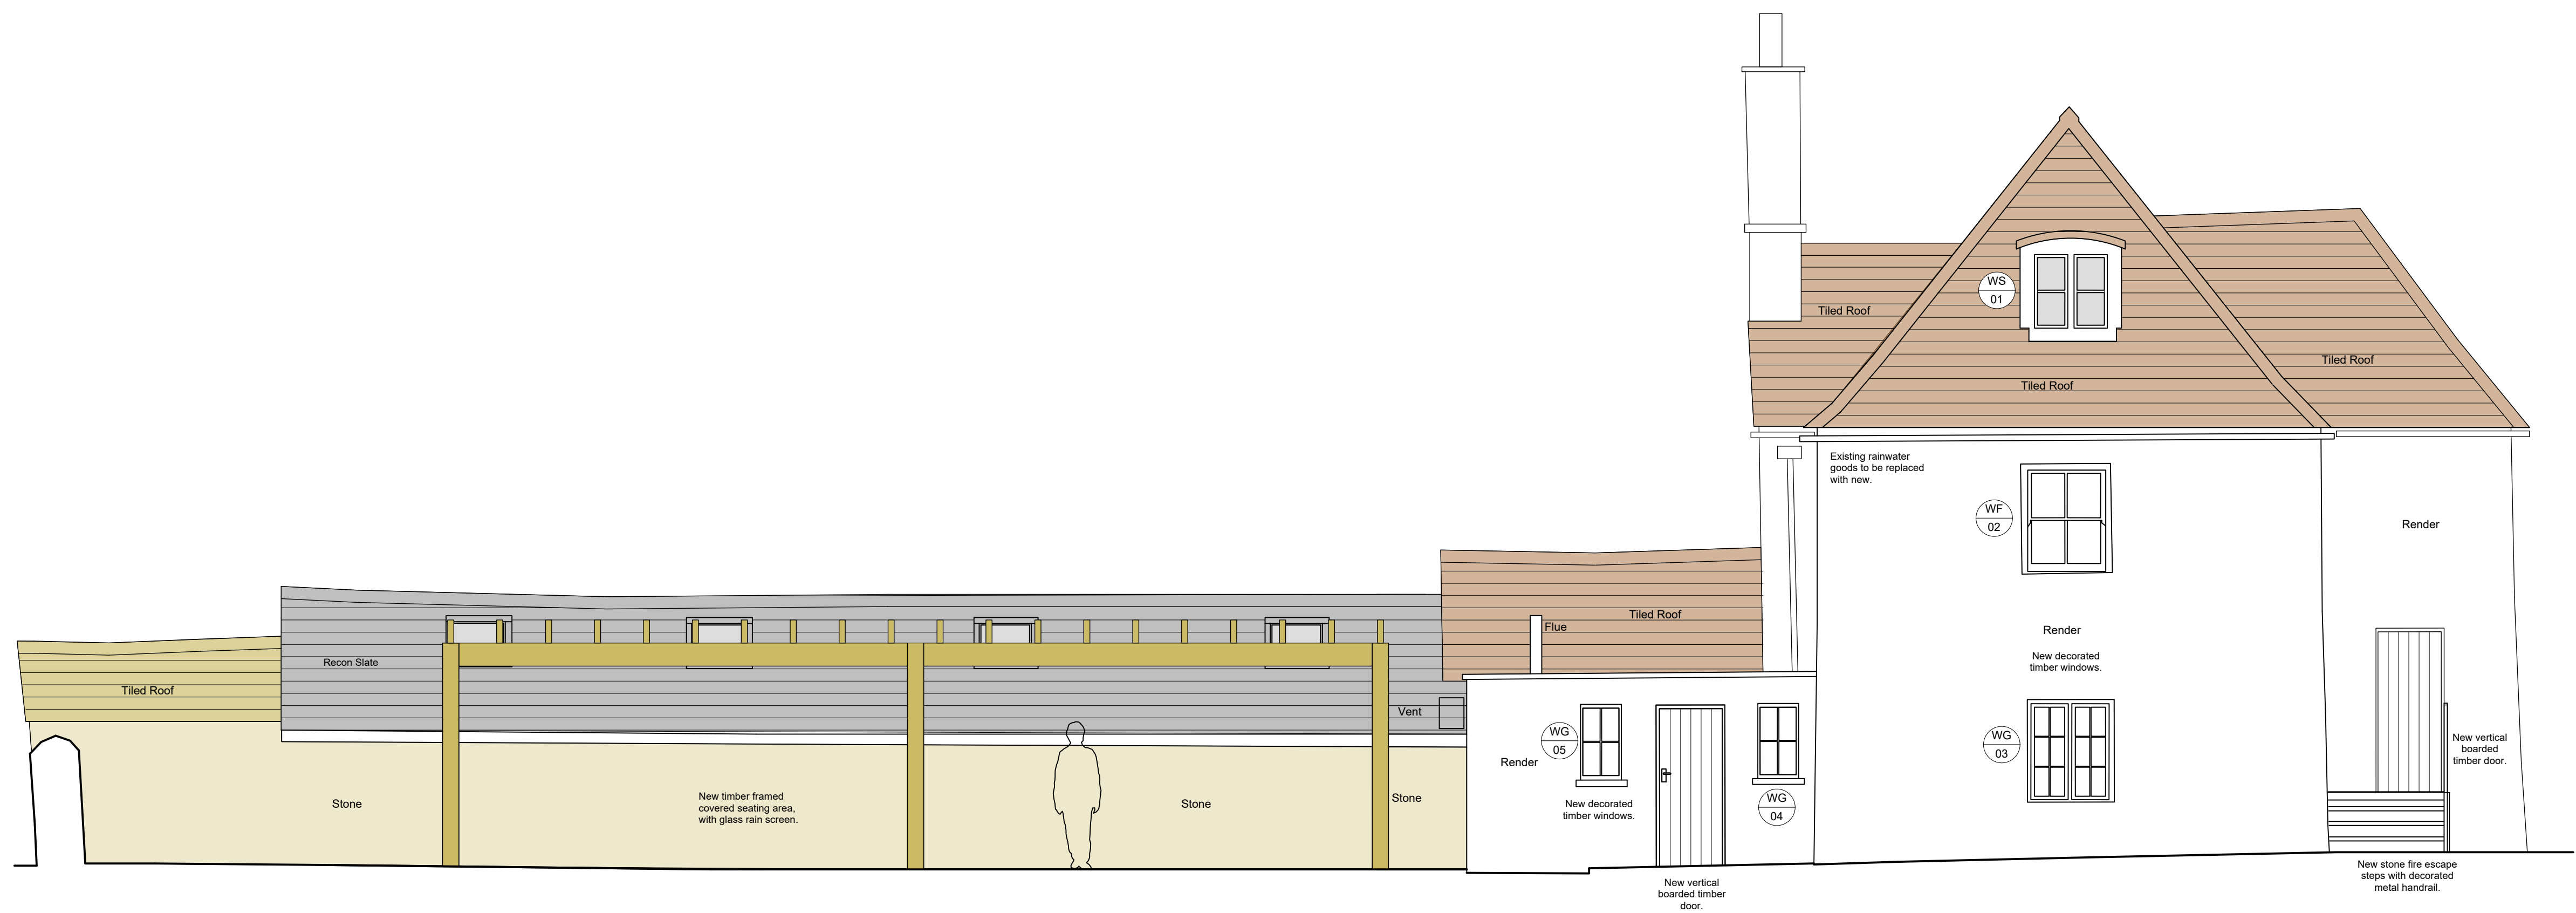

EAST ELEVATION

- PLANNING NOTES
-
- DEMOLITION NOTES
-
- CONSTRUCTION NOTES
- All dimensions must be checked on site and not scaled from this drawing
- MAINTENANCE NOTES
-

Revisions

VERITY & BEVERLEY
ARCHITECTS DESIGNERS

The Coach House | 4 The Chipping | Tetbury | Glos. | GL8 8ET
Telephone 01666 503516 | www.verity-beverley.co.uk

HOLFORD ARMS,
KNOCKDOWN

ALTERATIONS

PUB ELEVATIONS
AS PROPOSED 1/2

0 1 2 3 4 5 M

SCALE MEASUREMENTS SHOWN IN METRES.
ACCURACY OF SCALE CAN ONLY BE ASSURED ON
PROPERLY CALIBRATED MACHINERY

© Copyright

Scale: 1:50

Date: Oct 2025

Drawn: DLS

Size: A1

25.1598/18

Revision