





EXISTING SOUTH ELEVATION

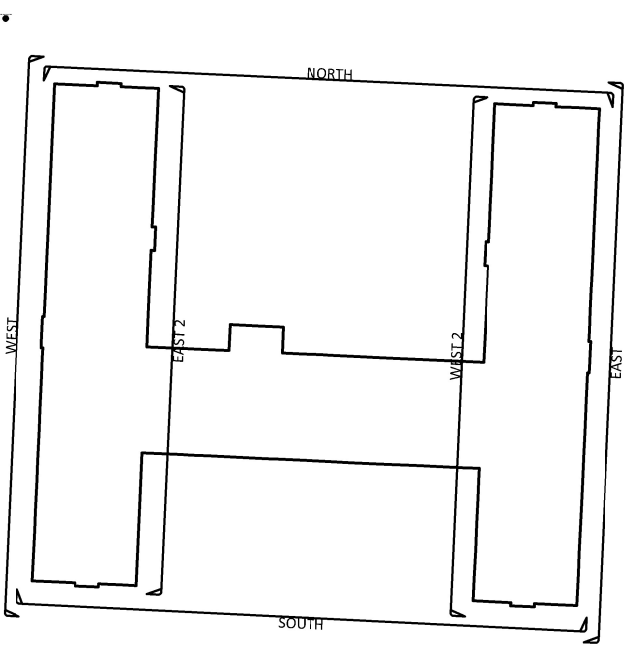

PROPOSED SOUTH ELEVATION

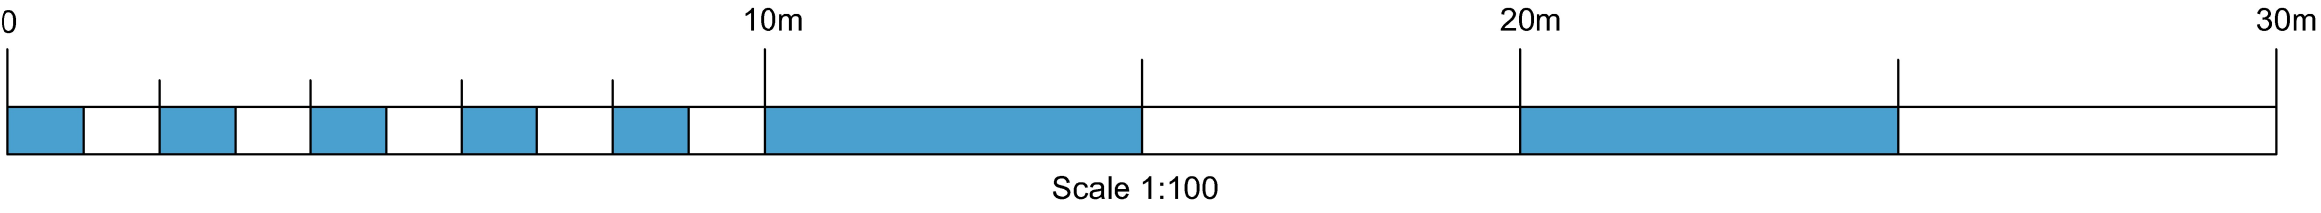

PROJECT BUILDING 50 RATDU, ROYAL SCHOOL OF ARTILLERY, GLOVER ROAD, LARKHILL			
TITLE EXISTING & PROPOSED SOUTH ELEVATIONS			
DATE 12/02/2026	SCALE 1:100 @A1	DRAWN MQ	CHECK -
DWG No. LA 0 050 EPSE 01			REV -