


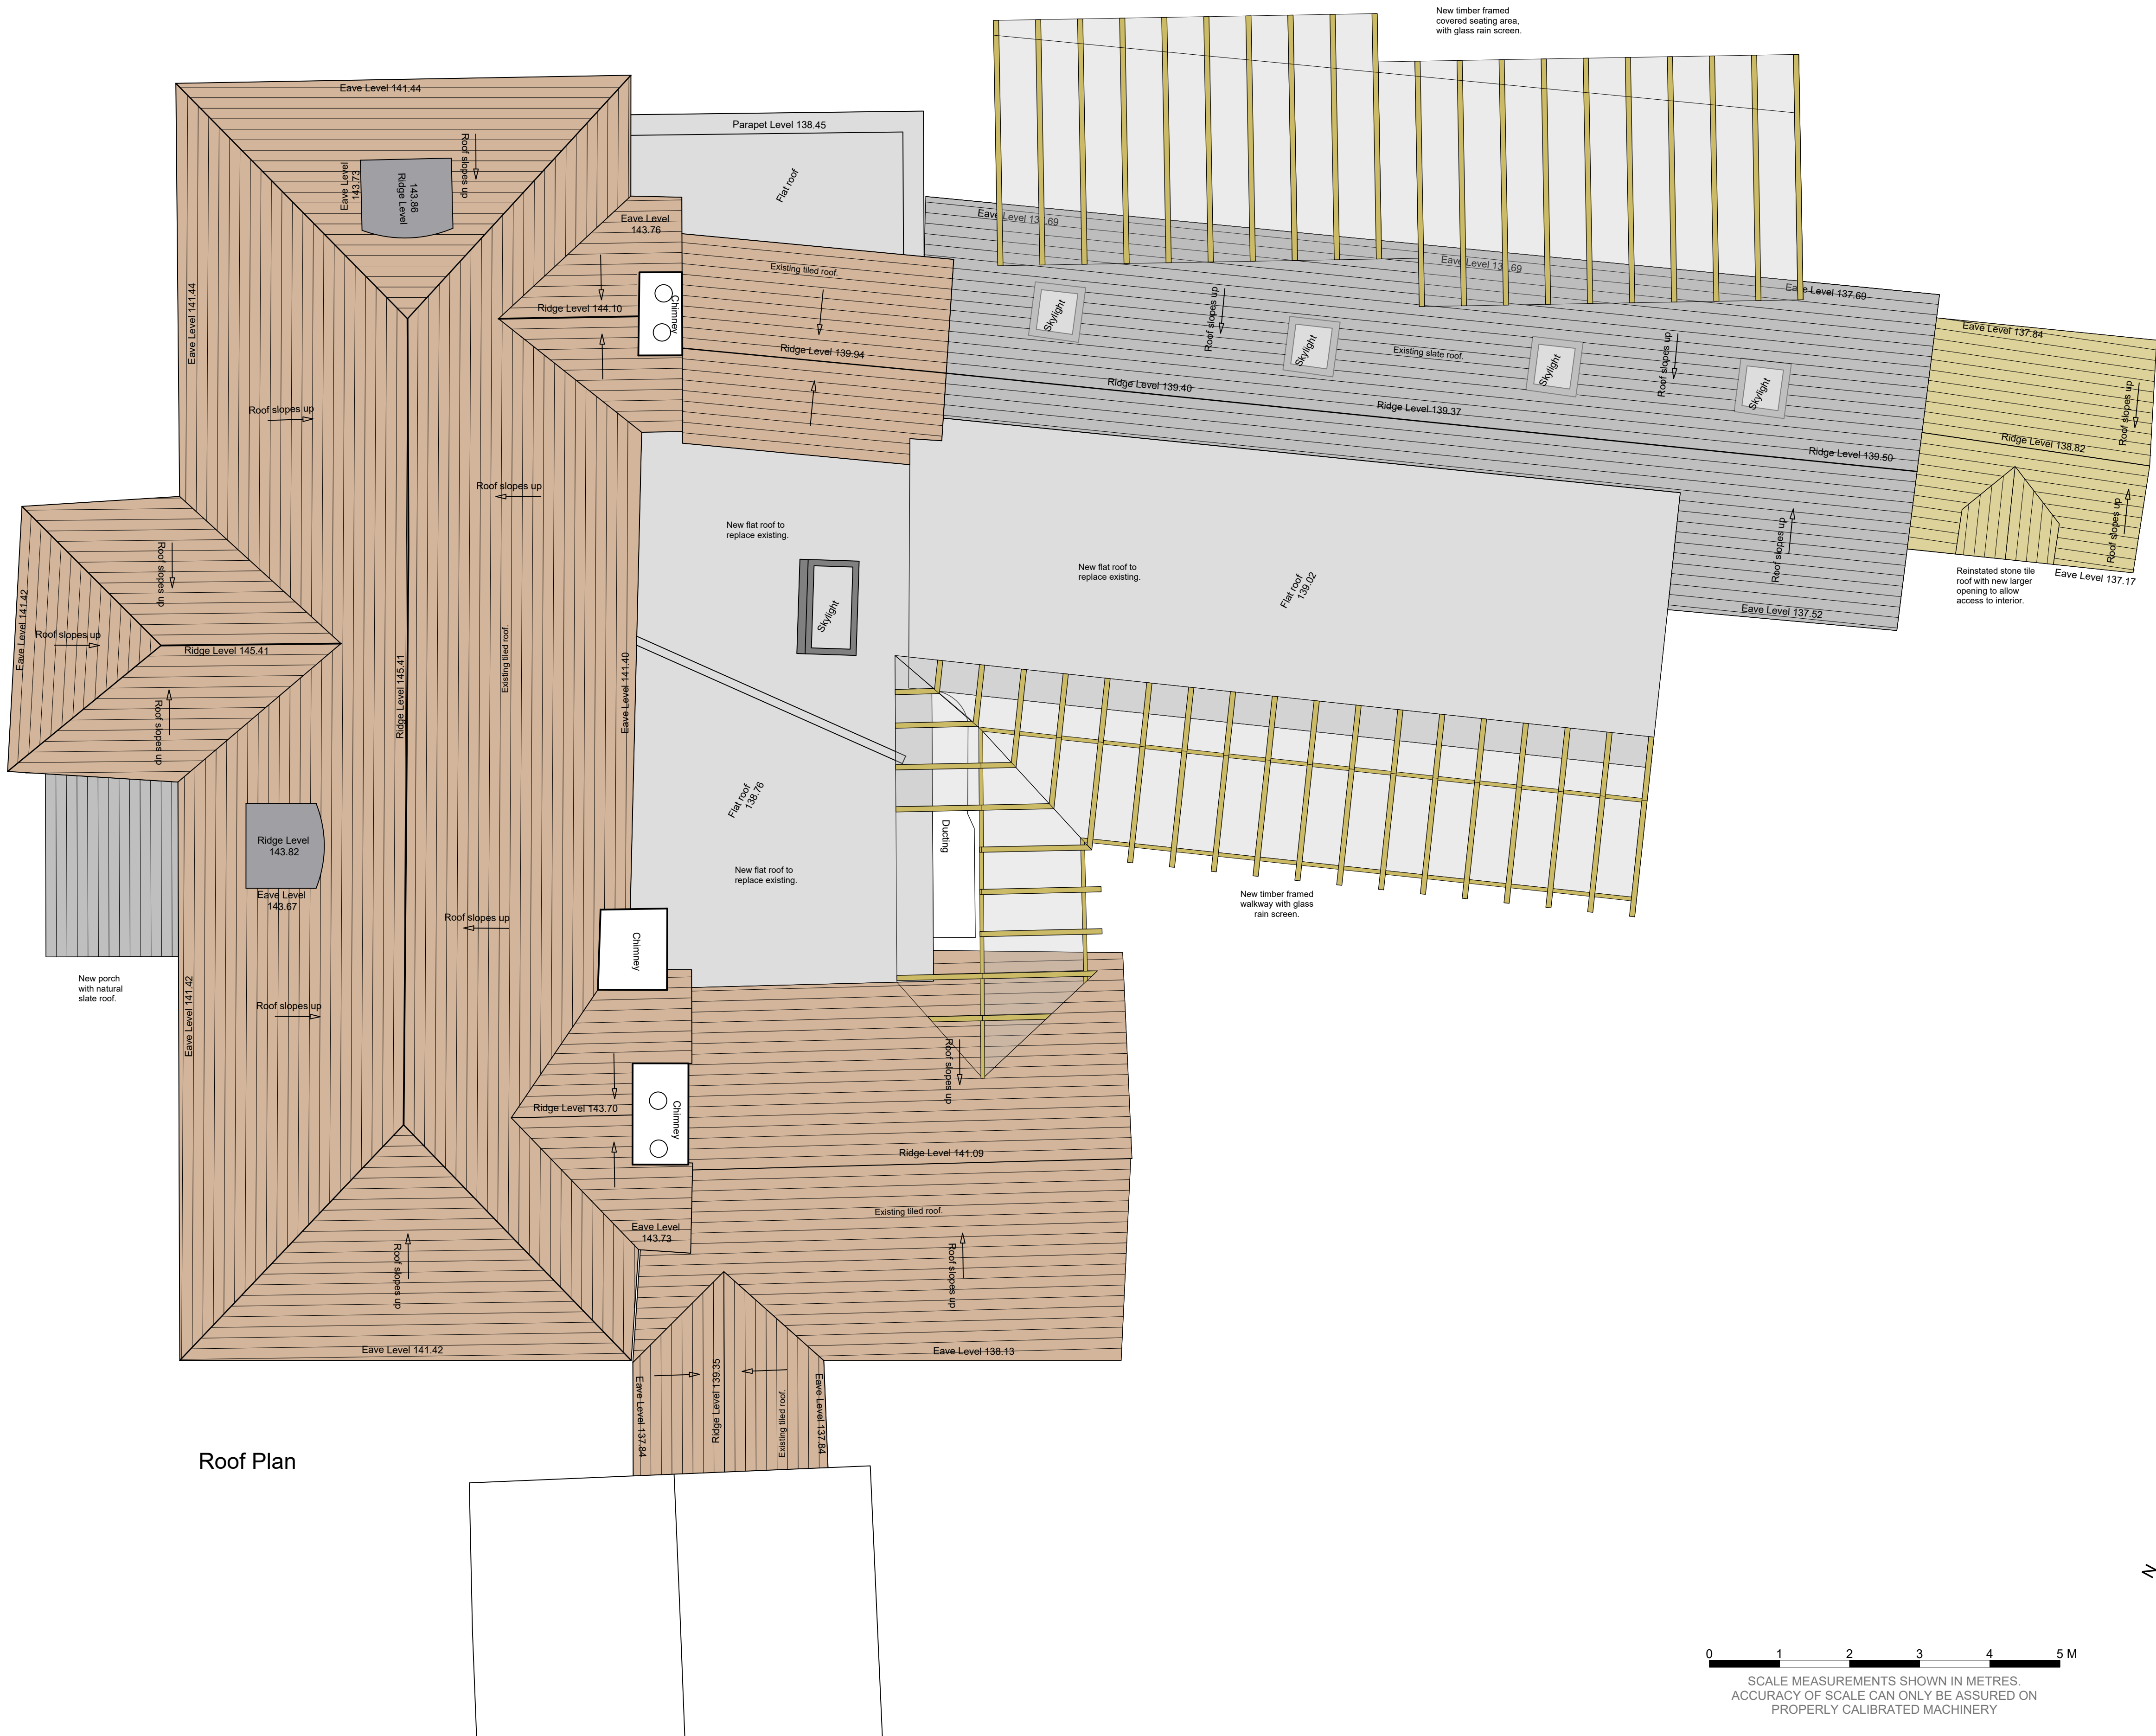

Roof Plan

- PLANNING NOTES
-
- DEMOLITION NOTES
-
- CONSTRUCTION NOTES
- All dimensions must be checked on site and not scaled from this drawing
- MAINTENANCE NOTES
-

Revisions

VERITY & BEVERLEY ARCHITECTS DESIGNERS The Coach House 4 The Chipping Tetbury Glos. GL8 8ET Telephone 01666 503516 www.verity-beverley.co.uk		
HOLFORD ARMS, KNOCKDOWN ALTERATIONS PUB ROOF PLAN AS PROPOSED		
Scale: 1:50	25.1598/17	Revision
Date: Oct 2025		
Drawn: DLS		
Size: A1		