



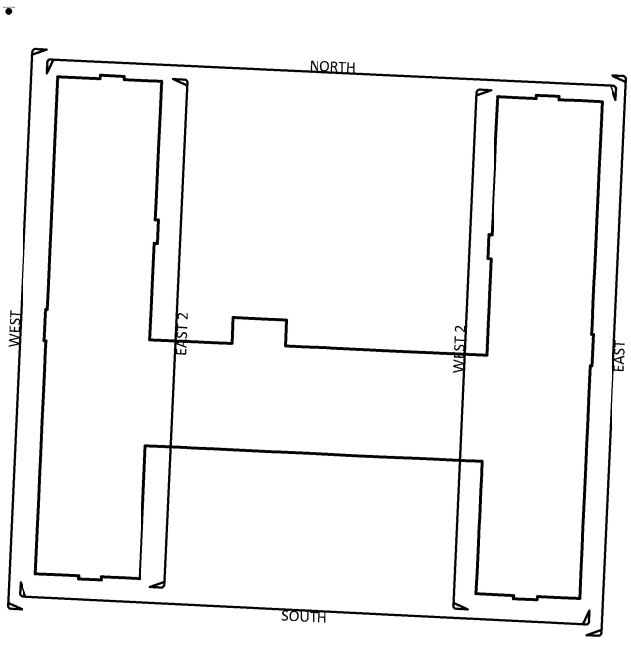

EXISTING NORTH ELEVATION



PROPOSED NORTH ELEVATION

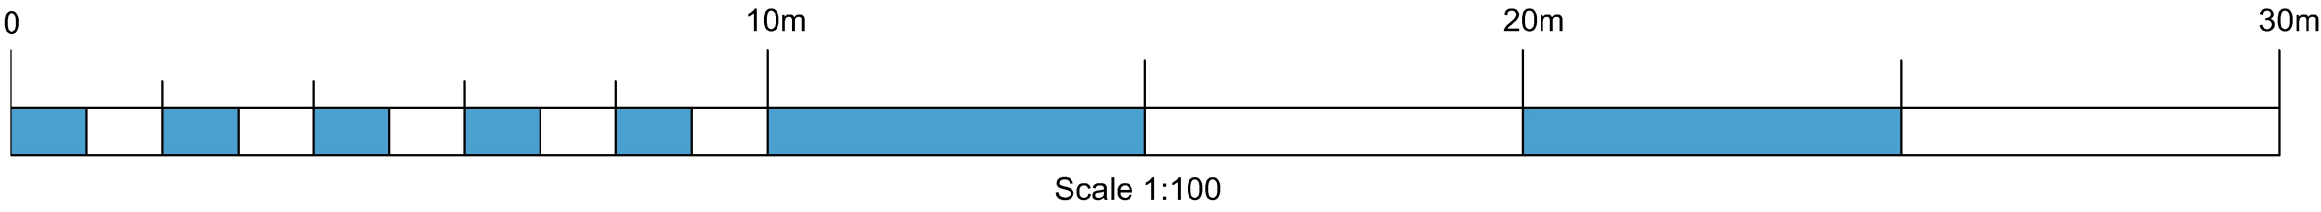

|                                                                                         |                    |             |            |
|-----------------------------------------------------------------------------------------|--------------------|-------------|------------|
| PROJECT<br>BUILDING 50 RATDU,<br>ROYAL SCHOOL OF ARTILLERY,<br>GLOVER ROAD,<br>LARKHILL |                    |             |            |
| TITLE<br>EXISTING & PROPOSED<br>NORTH ELEVATIONS                                        |                    |             |            |
| DATE<br>12/02/2026                                                                      | SCALE<br>1:100 @A1 | DRAWN<br>MQ | CHECK<br>- |
| DWG No.<br>LA 0 050 EPNE 01                                                             |                    |             | REV<br>-   |