


NOTES:
This drawing is copyright of the Architects and must not be used without their permission. All dimensions to be checked on site. Discrepancies and omissions to be reported immediately to the Architect.

 

Scale 1:50 @ A1 - 1:100 @ A3

DRAWING LEGEND

- Existing
- Proposed
- Demolished/Removed
- Above/Below
- + 42.52 Existing Levels
- [FFL +00.000] Proposed Levels
- Boundary Line




Proposed East Elevation

1:50 @ A1 (1:100 @ A3)



Proposed North Elevation

1:50 @ A1 (1:100 @ A3)

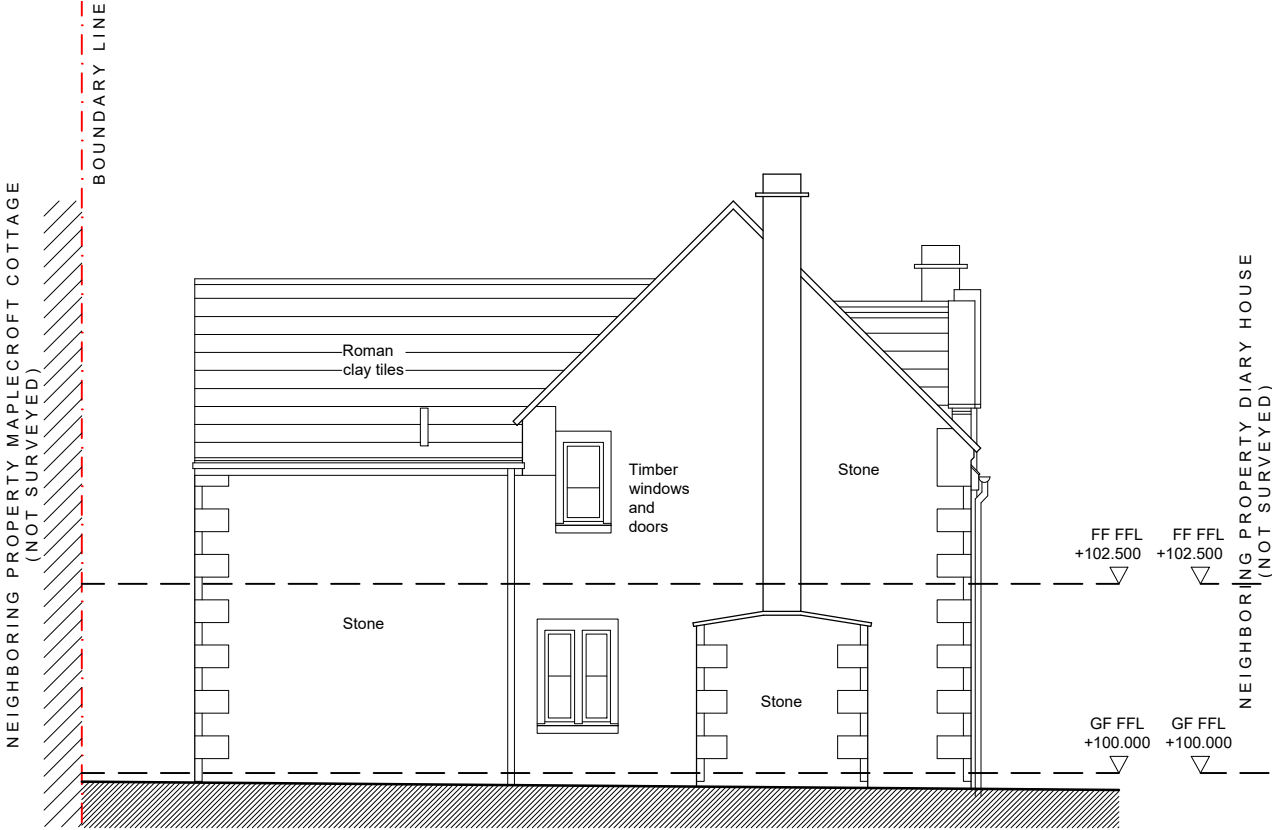

Proposed South Elevation

1:50 @ A1 (1:100 @ A3)



Proposed West Elevation

1:50 @ A1 (1:100 @ A3)

PLANNING APPLICATION

A	Rooflights updated.	19.03.26
Rev	Revision	Date



Macey's Architectural Design & Development Ltd
15 Craybourne Road, Melksham, Wiltshire, SN12 7DH
Email: benmacey@maddltd.co.uk Tel: 07867417112

Title: Proposed Elevations

Project: Maplecroft Farmhouse,
Leigh Road West, BA15 2RB
Client: Mr Jon & Mrs Charlotte Weeks
Drawing Scale: 1:50 @ A1 (1:1100 @ A3)
Drawing Date: May 2025

Drawing Number: 25/1054/203 A