


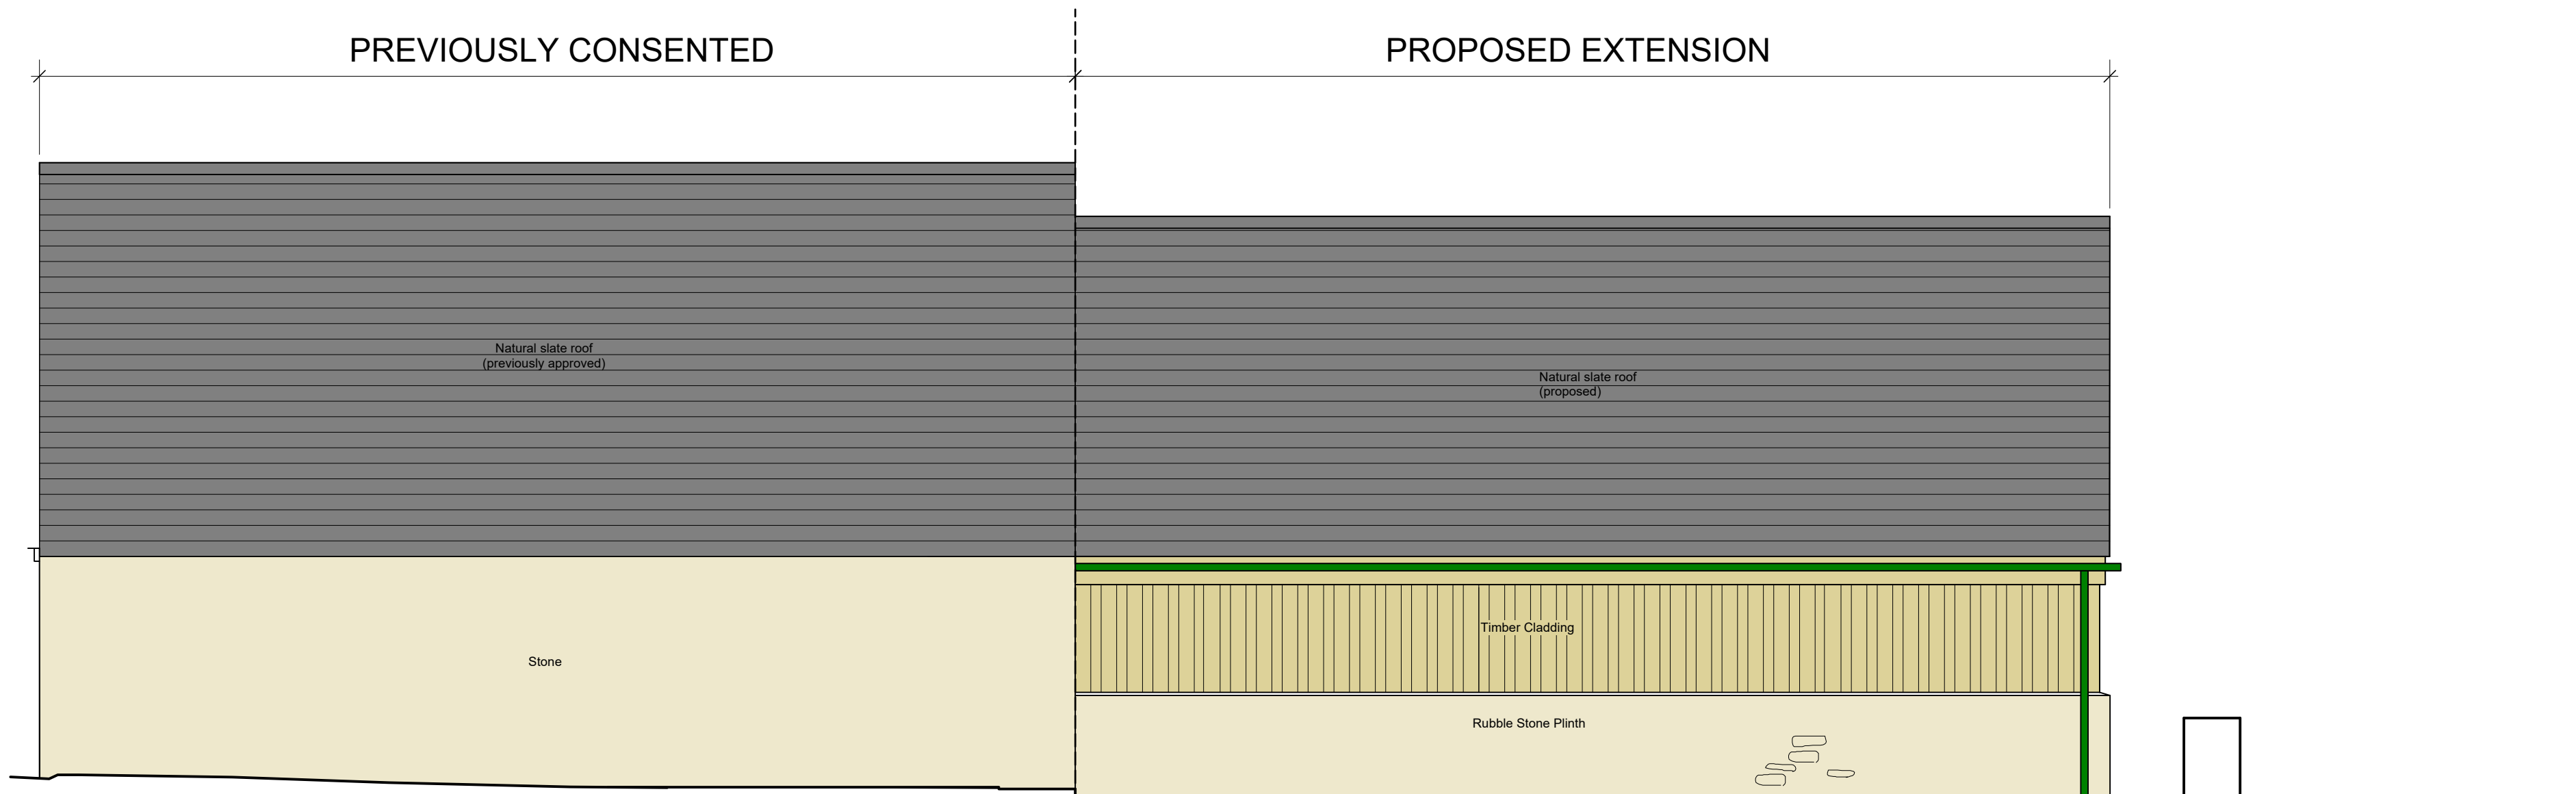

NORTH WEST ELEVATION



SOUTH WEST ELEVATION

0 1 2 3 4 5 M  
SCALE MEASUREMENTS SHOWN IN METRES.  
ACCURACY OF SCALE CAN ONLY BE ASSURED ON  
PROPERLY CALIBRATED MACHINERY

PLANNING NOTES  
-  
DEMOLITION NOTES  
-  
CONSTRUCTION NOTES  
-All dimensions must be checked on site and  
not scaled from this drawing  
MAINTENANCE NOTES  
-

Revisions

VERITY & BEVERLEY  
ARCHITECTS DESIGNERS

The Coach House | 4 The Chipping | Tetbury | Glos. | GL8 8ET  
Telephone 01666 503516 | www.verity-beverley.co.uk

HOLFORD ARMS,  
KNOCKDOWN

ALTERATIONS

BARN ELEVATIONS  
AS PROPOSED 2/2

|                |            |
|----------------|------------|
| Scale: 1:50    | 25.1598/25 |
| Date: Oct 2025 |            |
| Drawn: DLS     |            |
| Size: A1       |            |

© Copyright