




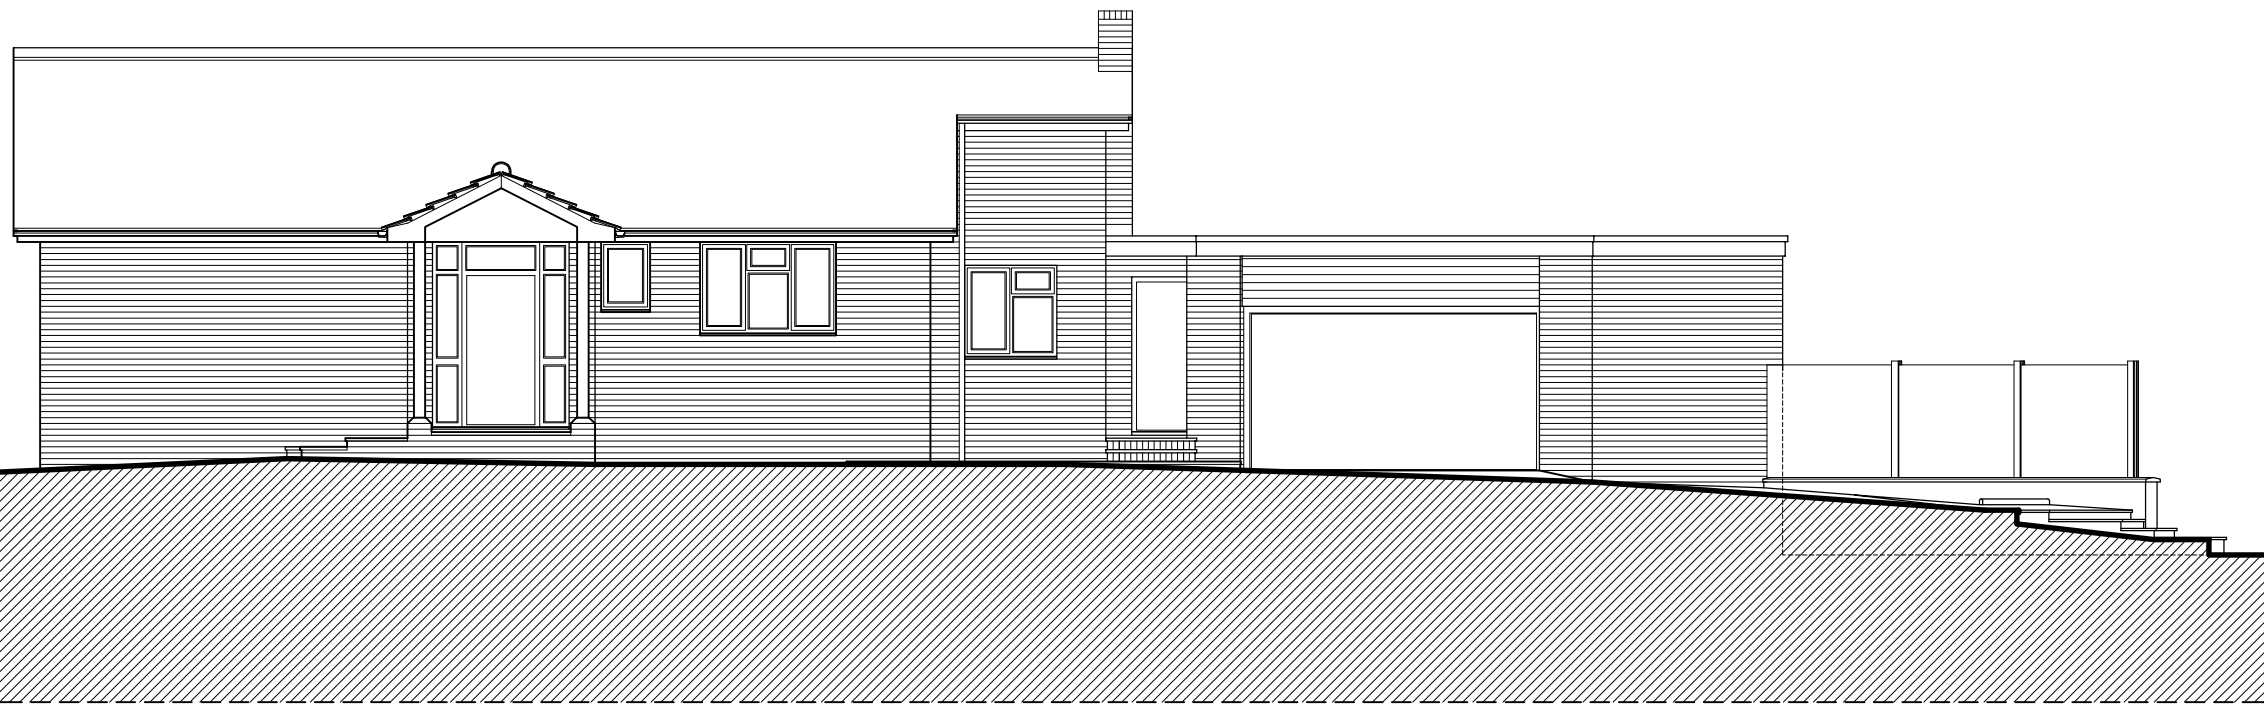


ELEVATION A-A

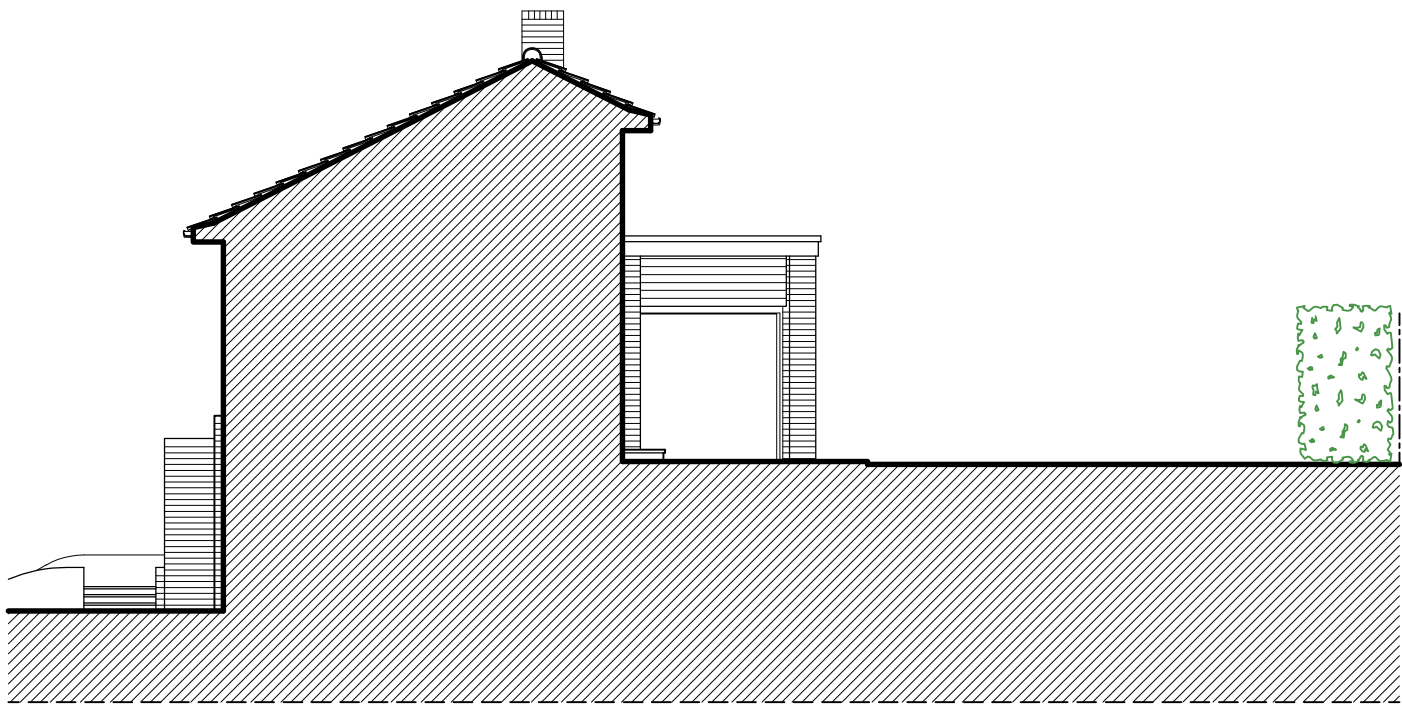


ELEVATION B-B

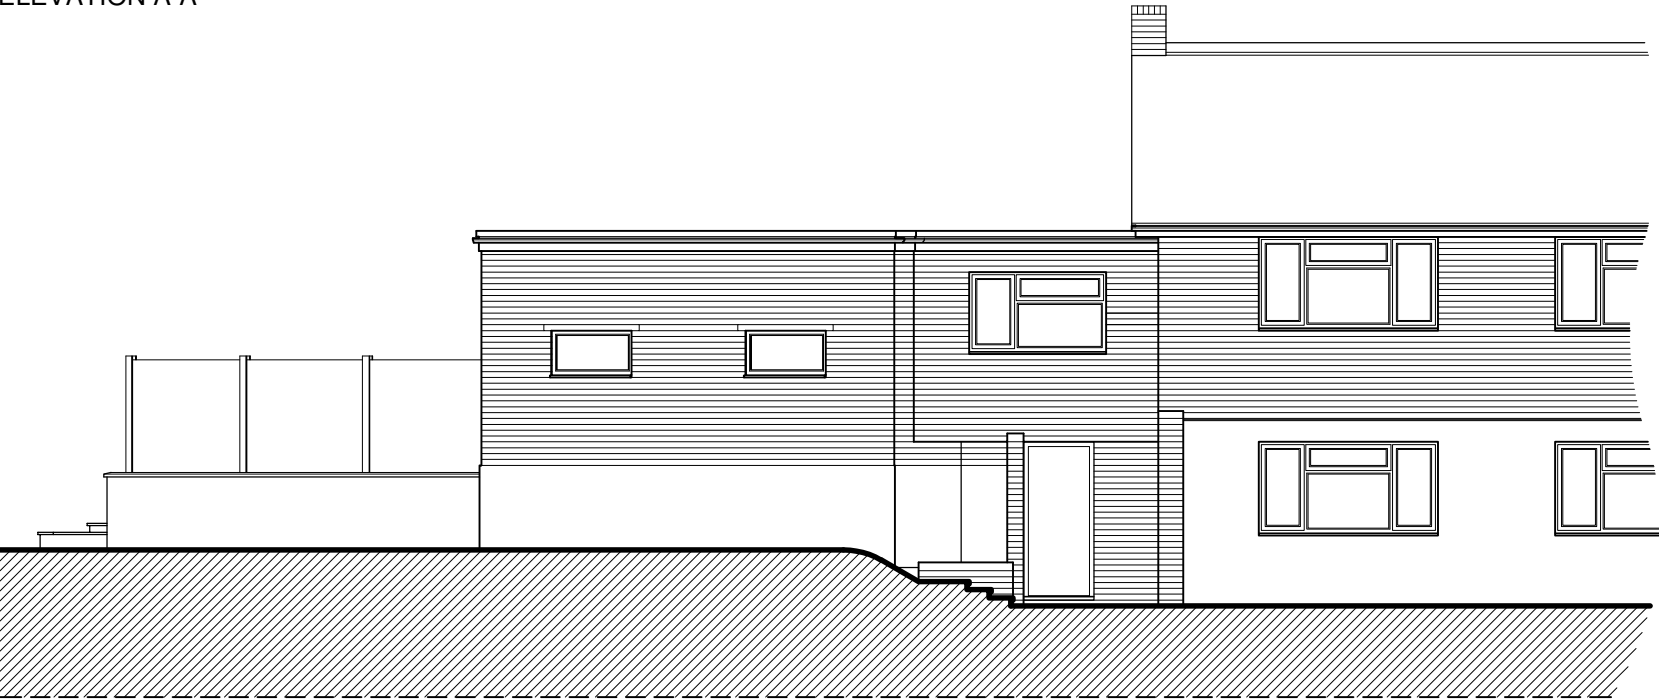


ELEVATION C-C

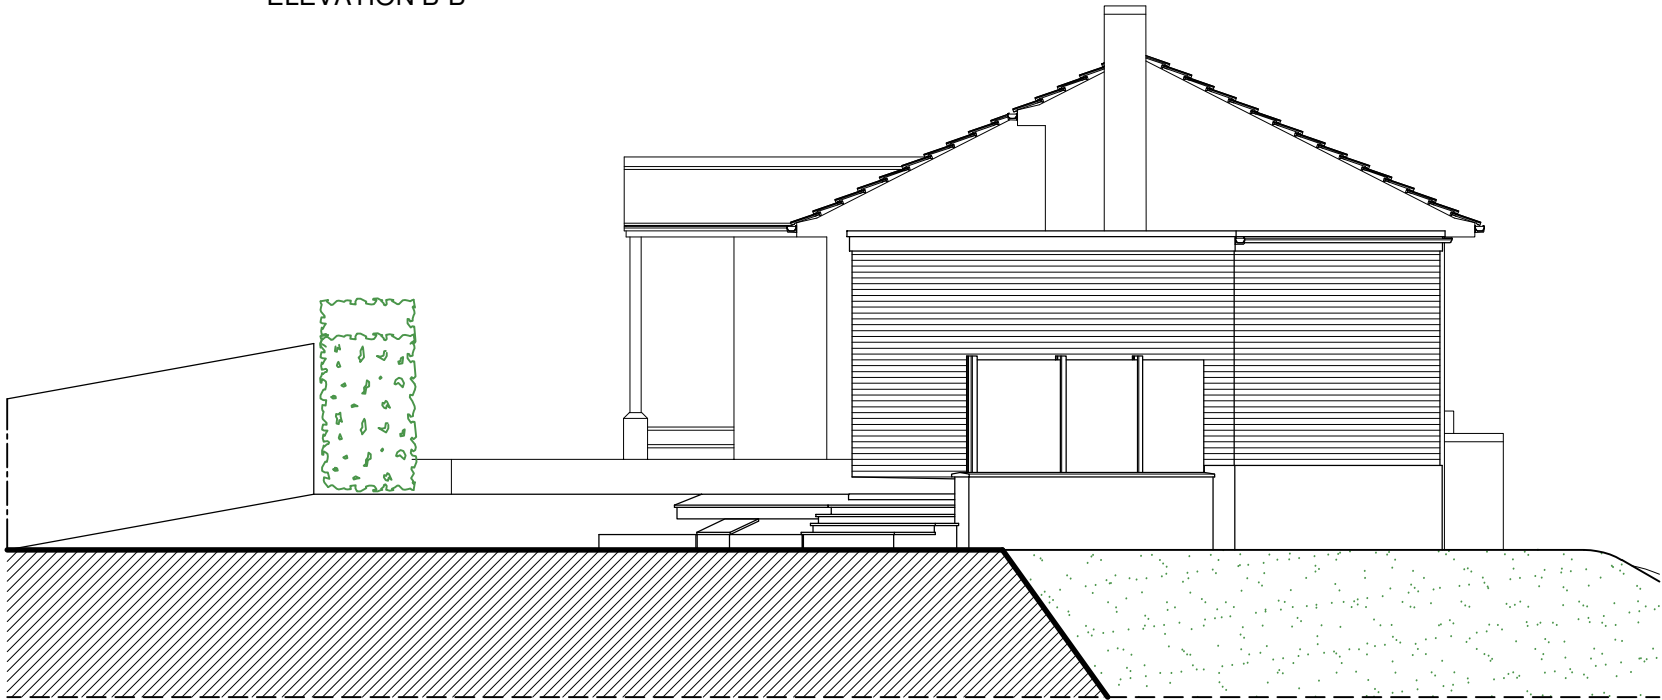

ELEVATION D-D

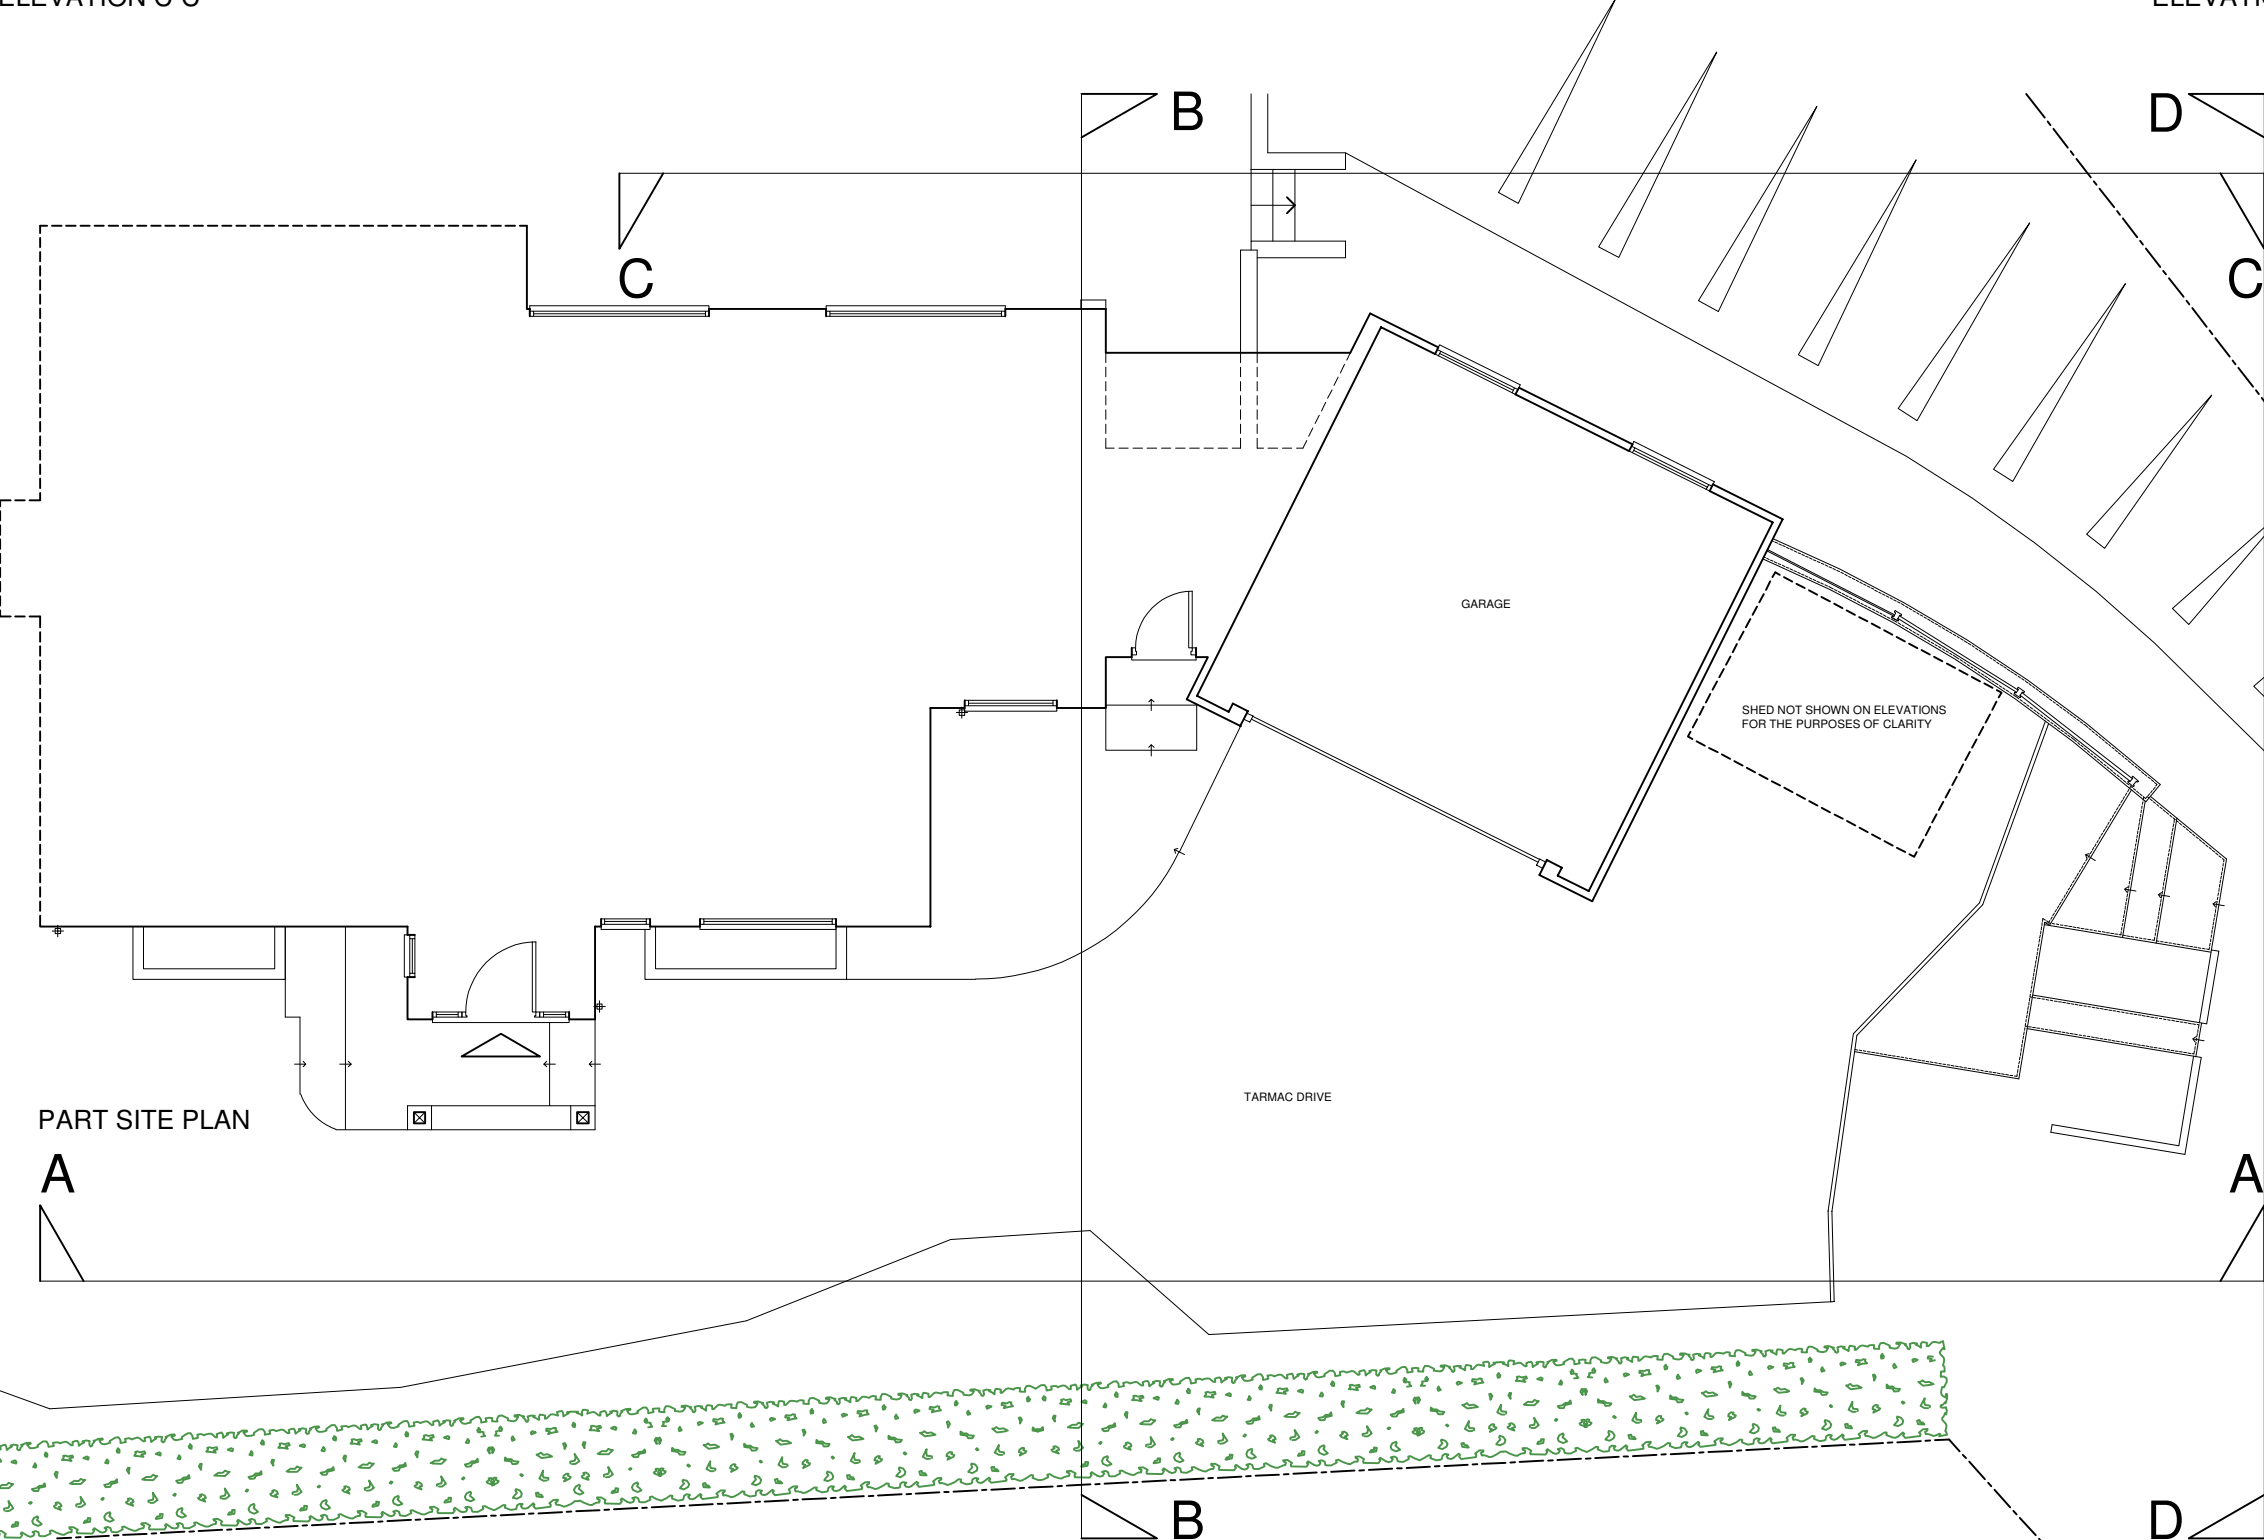

PART SITE PLAN

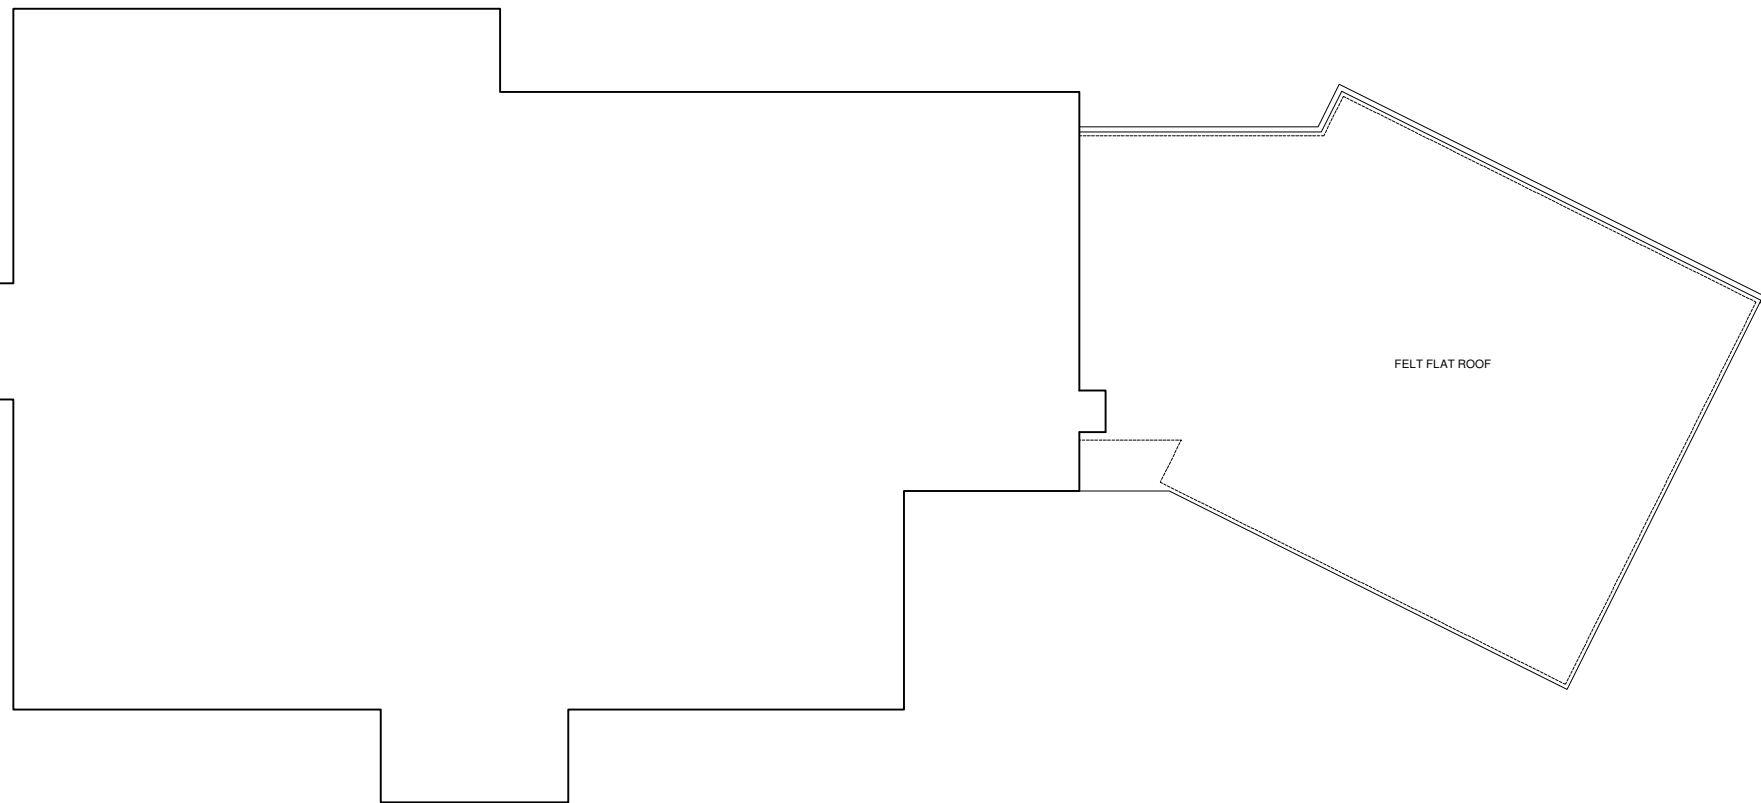

GARAGE ROOF PLAN

0 0.5 1 2 3m

| DATE       | REVISIONS | DRAWING TITLE                                           |     |
|------------|-----------|---------------------------------------------------------|-----|
| CLIENT     |           | EXISTING PLANS & ELEVATIONS.                            |     |
| James Bell |           | PLANNING & DESIGN                                       |     |
| JOB TITLE  |           | 22 DEVONSHIRE ROAD<br>SALISBURY<br>WILTSHIRE<br>SP1 3NW |     |
| 1:100 @ A2 |           | DRAWING No                                              | REV |
| MAR 2026   | RJL       | 1624/01                                                 |     |