



Building as proposed




Front Elevation - South East

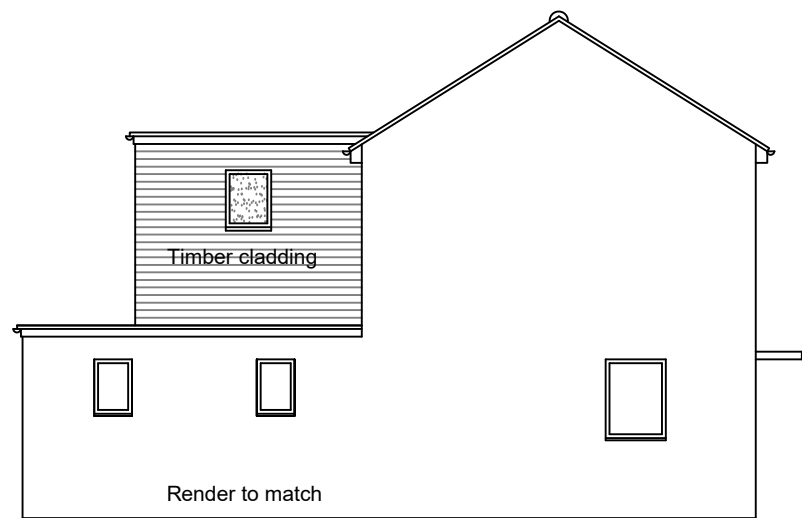


Side elevation - South West

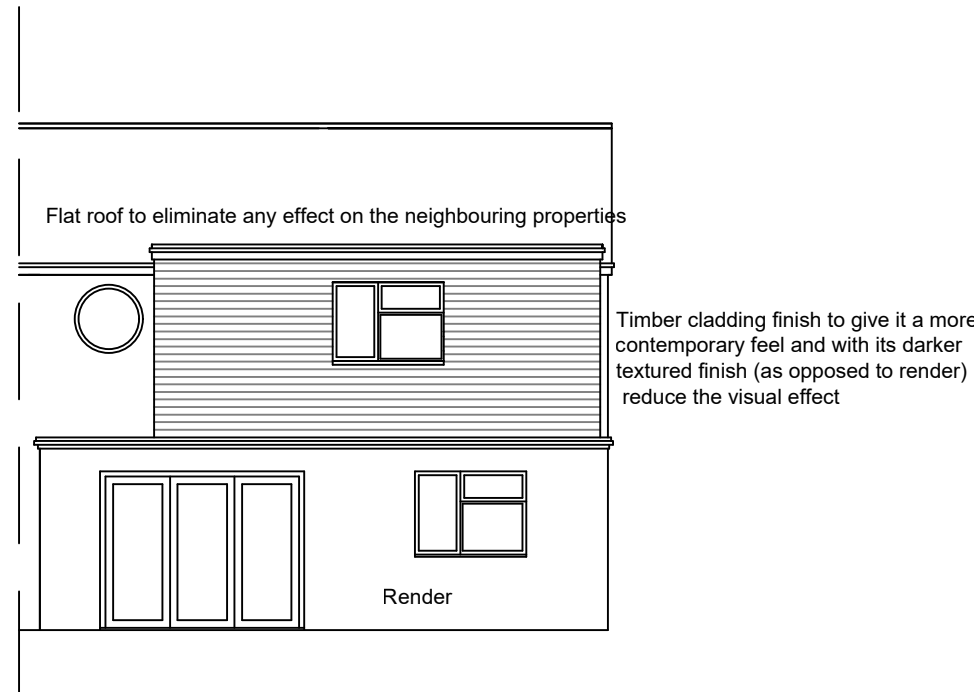


Rear Elevation - North West

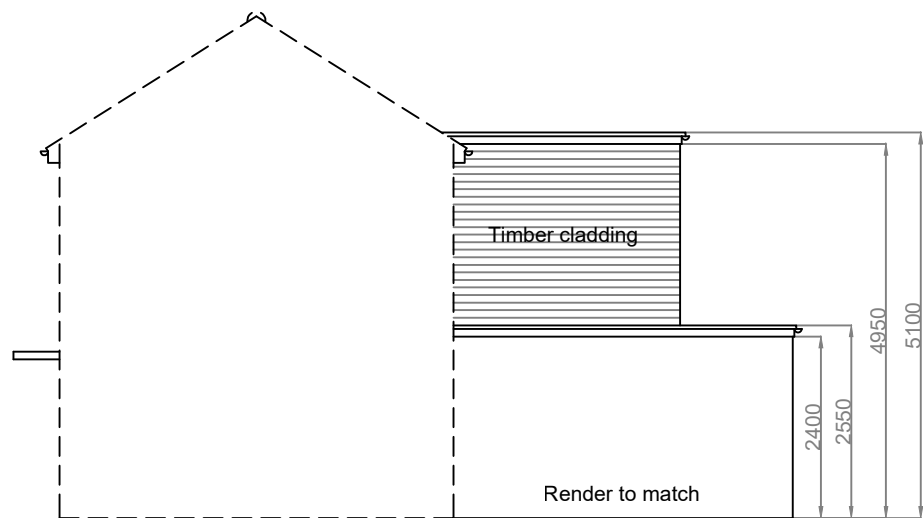


Side elevation - North East

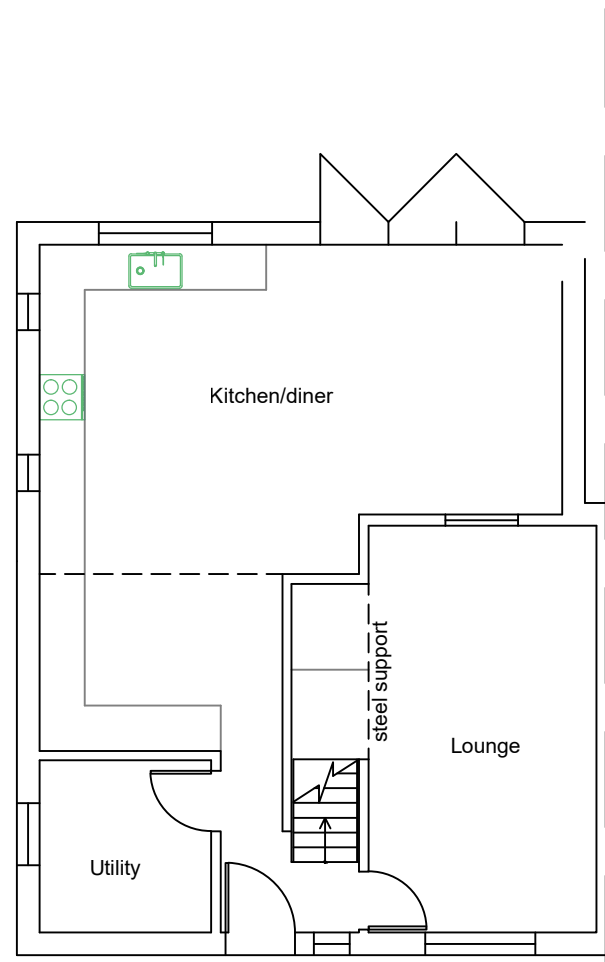


Ground floor layout

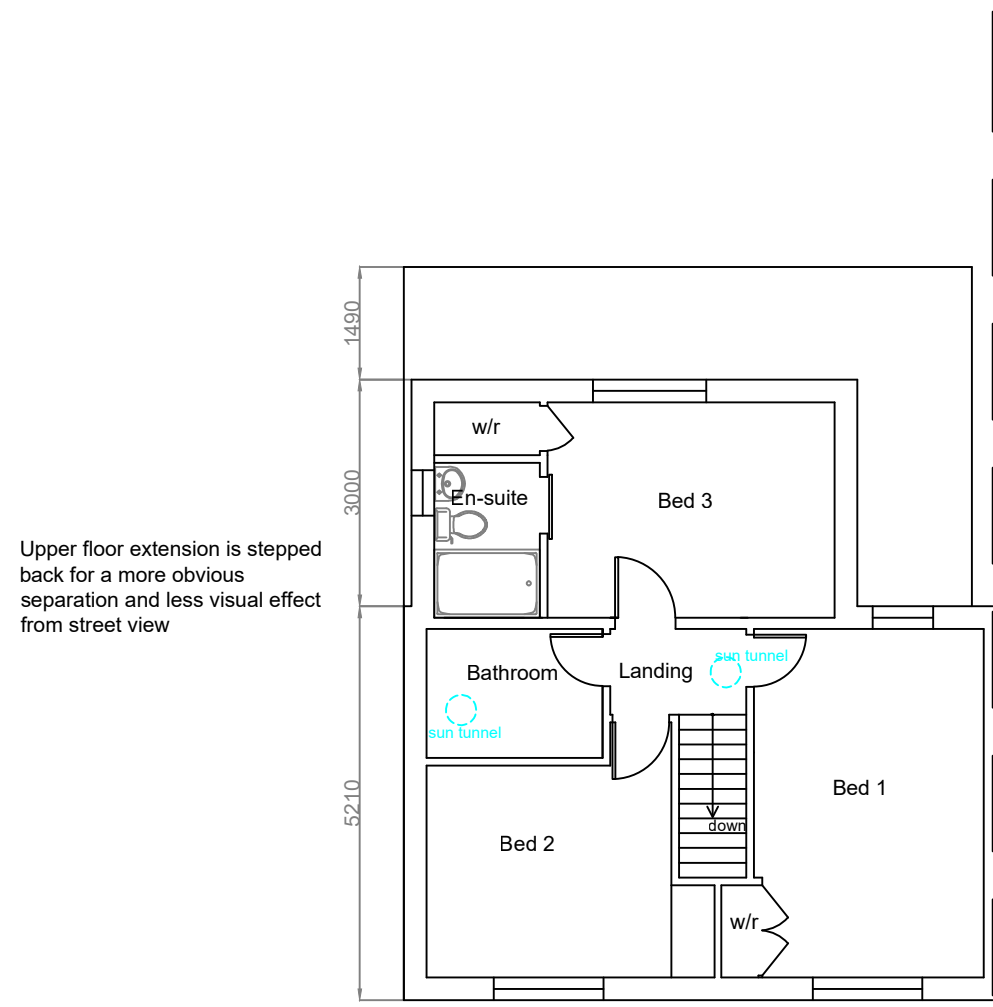

Upper floor layout

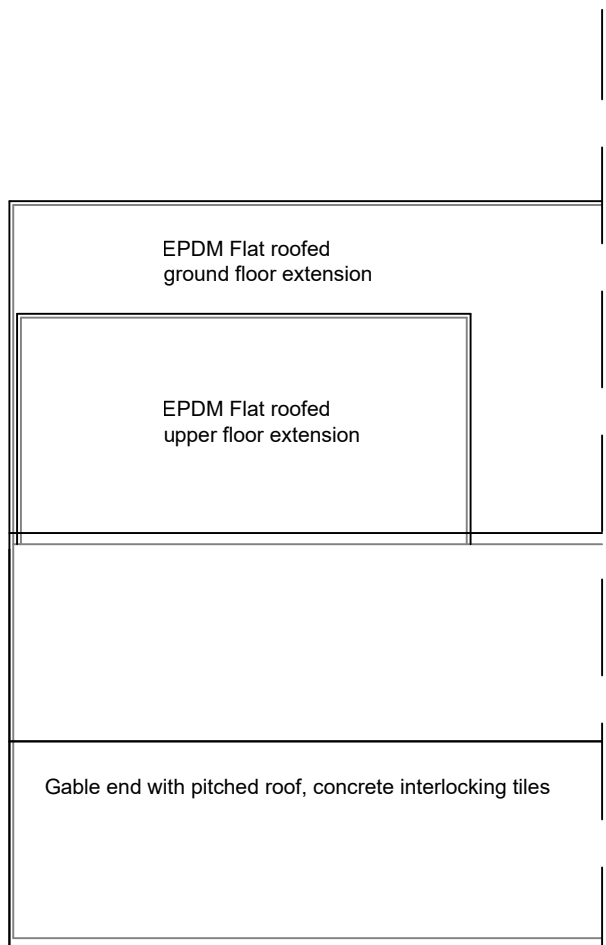

Roof plan

 

POPE
plan build

Address: Mr and Mrs Murray
8 Beaulieu Road
Amesbury
SP4 7PD

Title:
Amended proposed two storey extension

Date: April 2026	Scale: 1:100	Drawing no: 02/26R1	Drawn by: Rita Pope
------------------------	-----------------	------------------------	------------------------