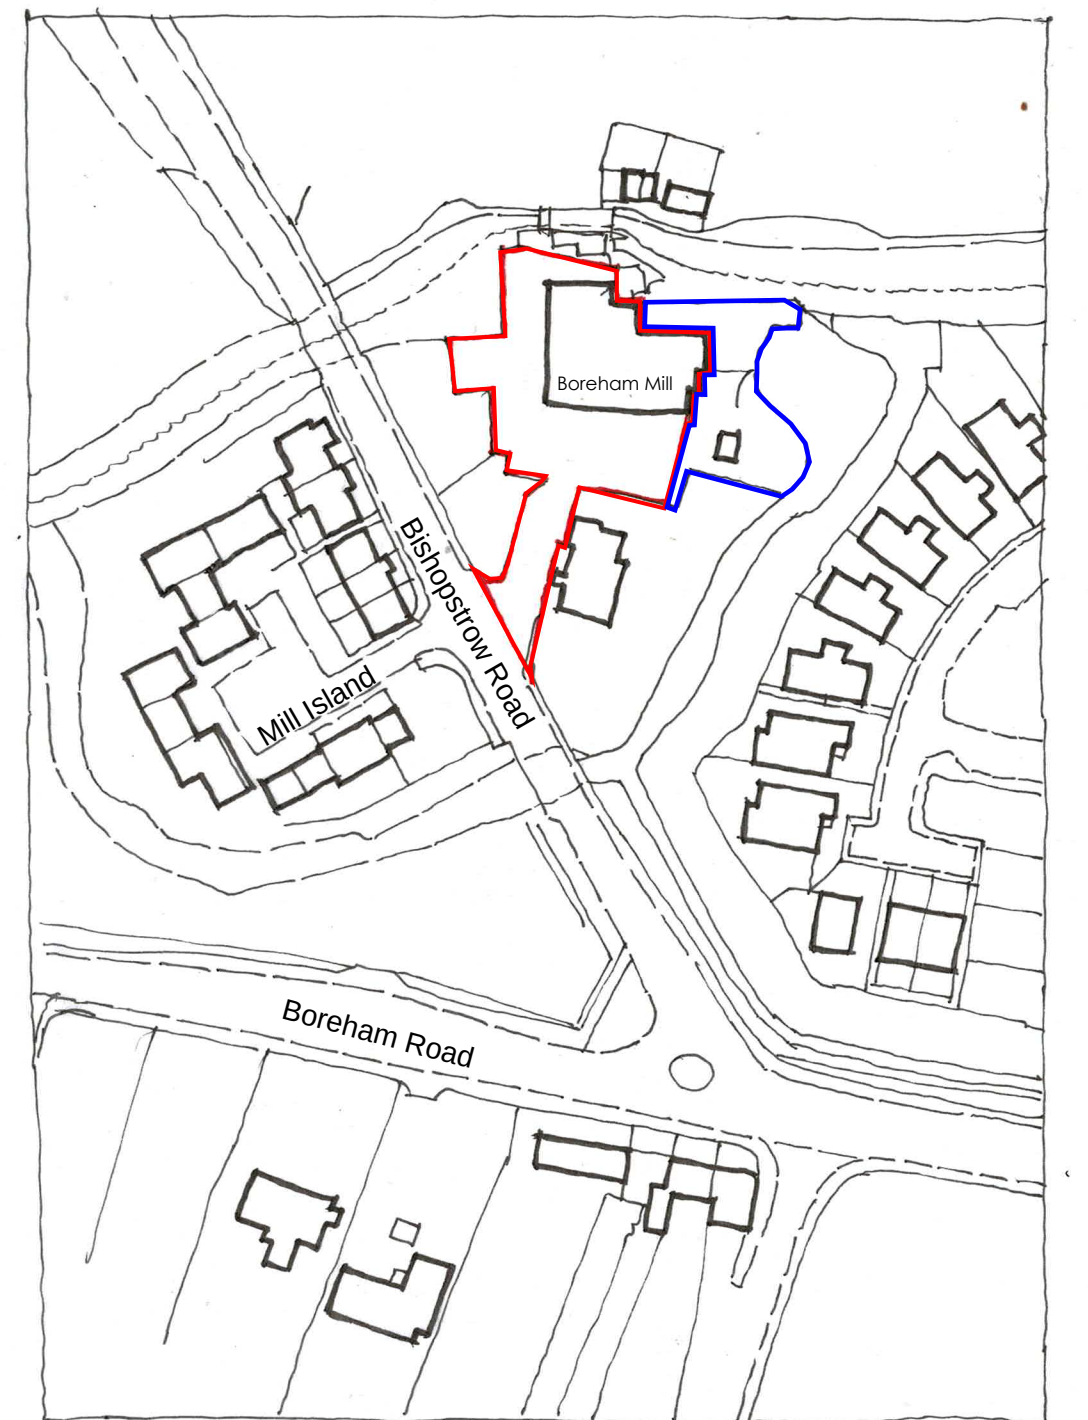
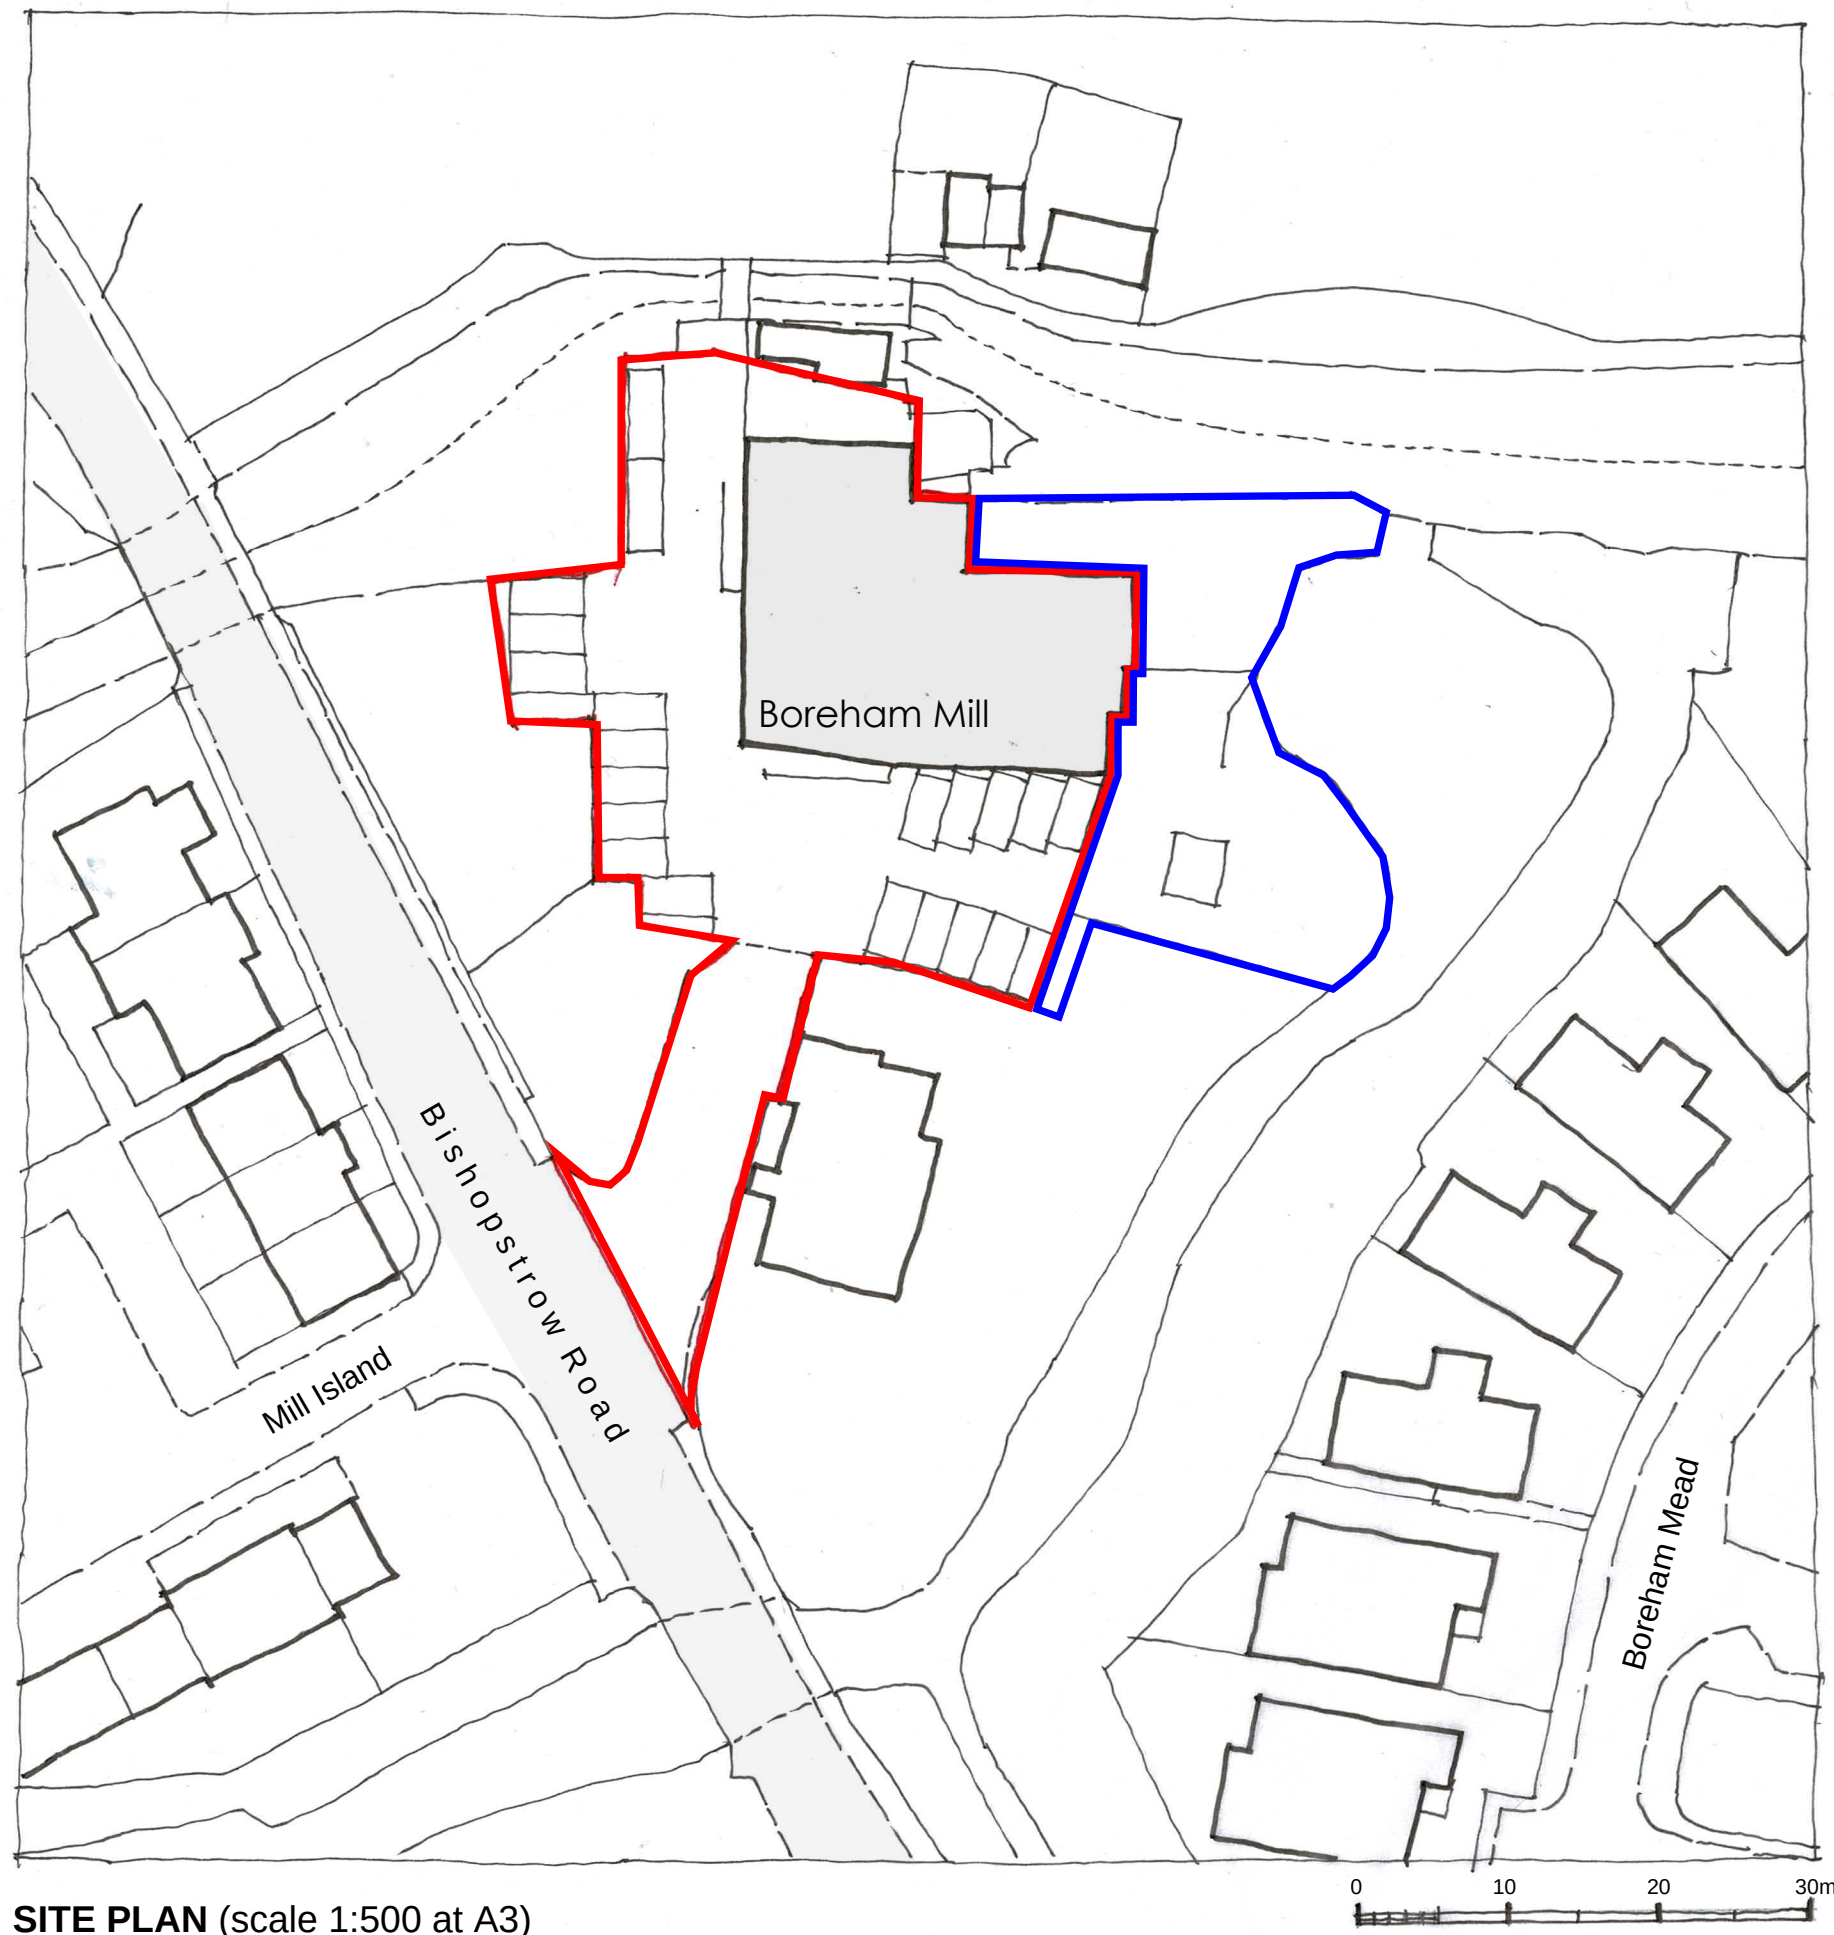


Boreham Mill
Bishopstrow Road
Warminster

Location & Site Plan
Scale as noted
Drwg No: 2500/EX010