

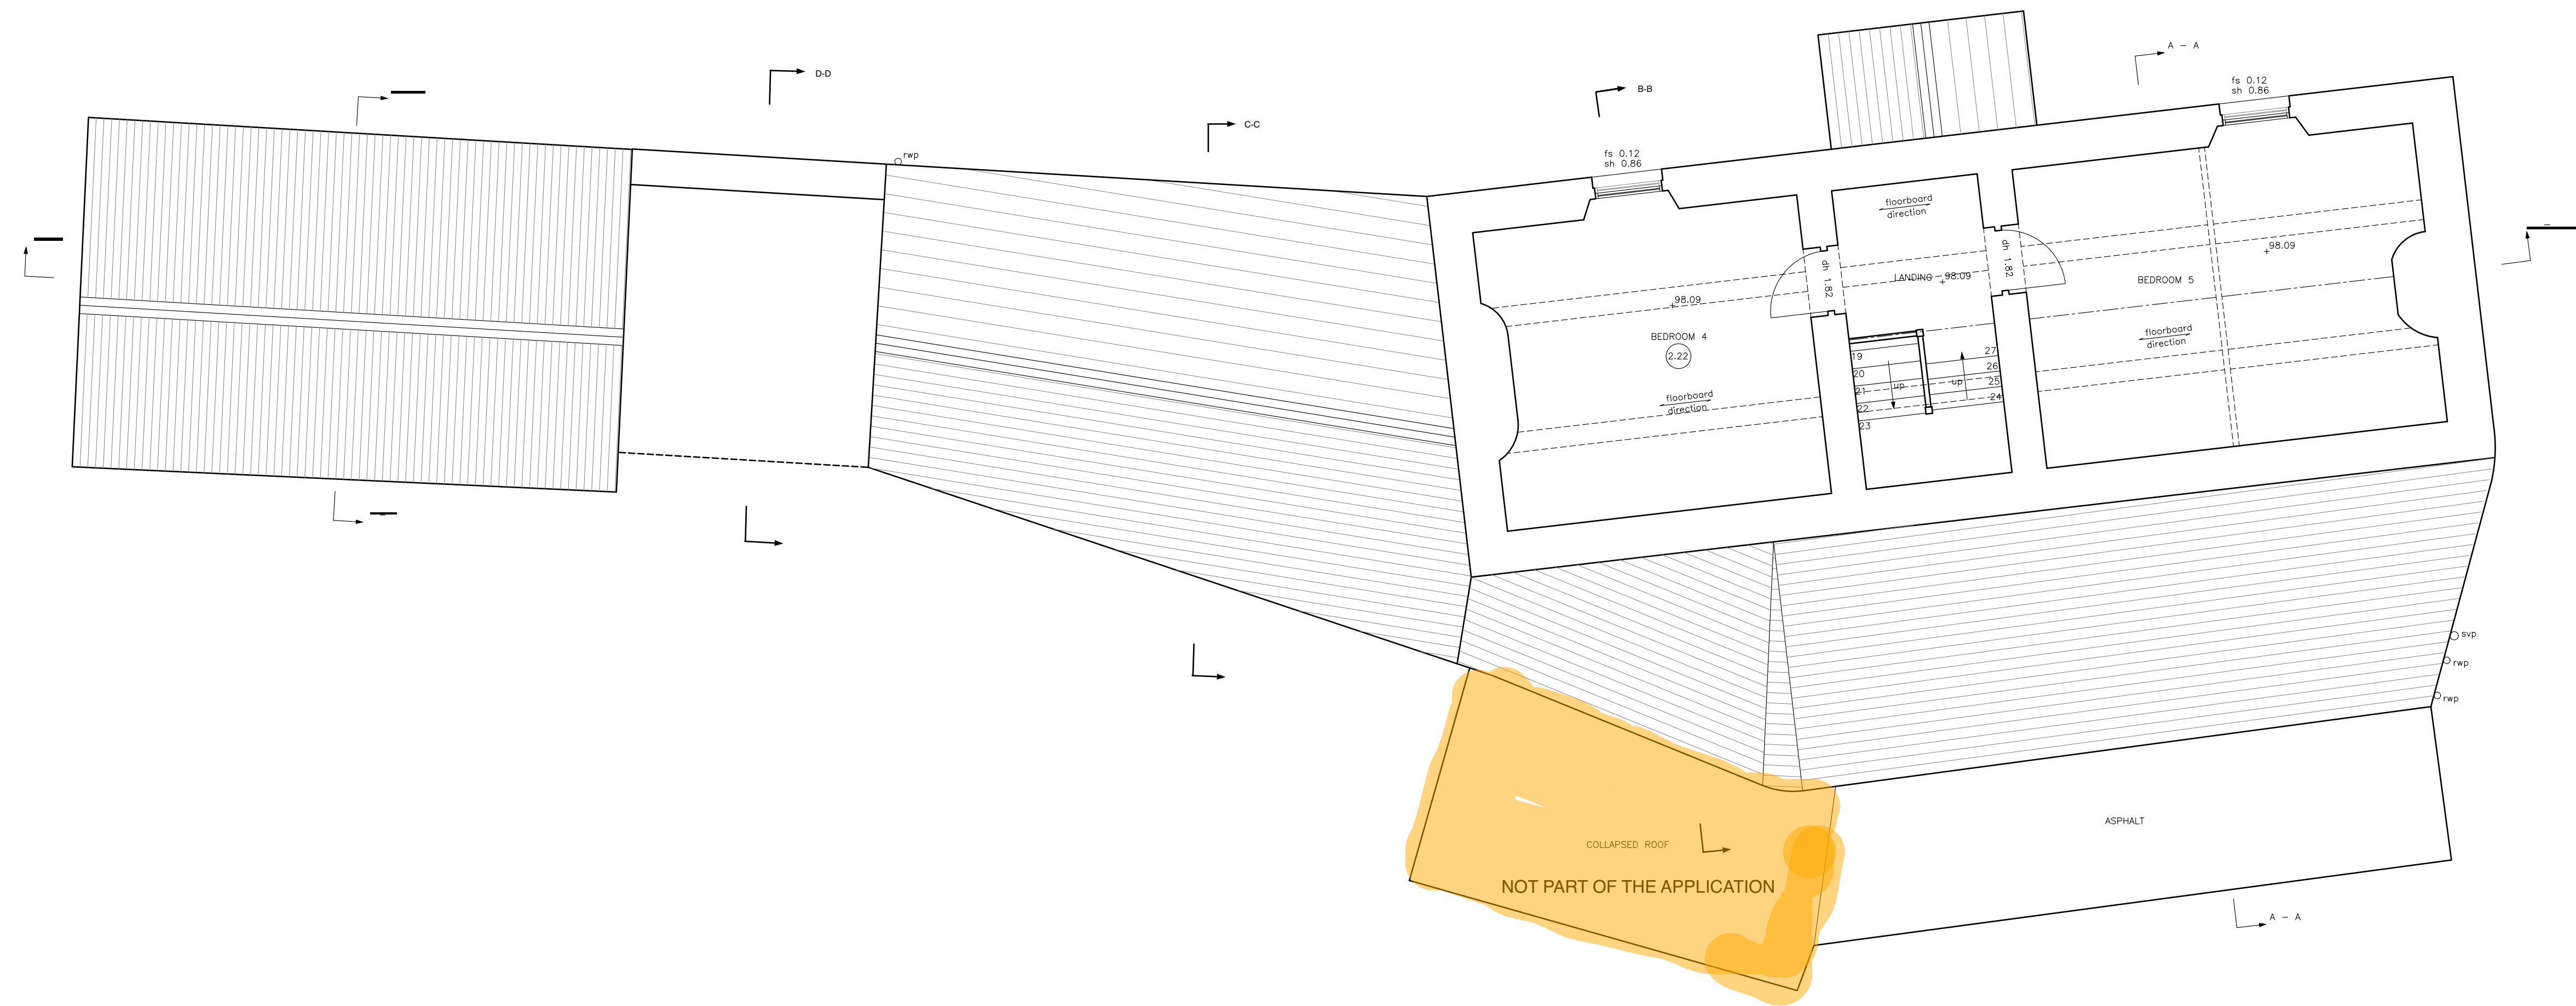


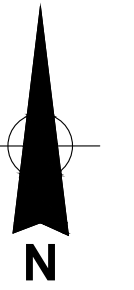

SECOND FLOOR PLAN

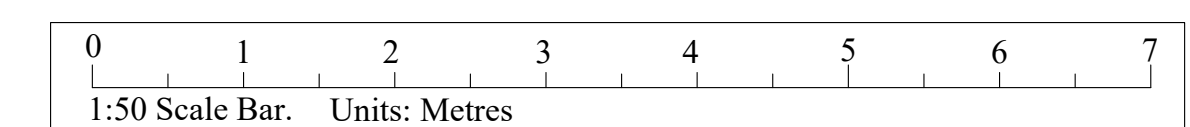

PROJECT:
The Three Maples
Meysey Hampton
Cirencester
CLIENT:
Mr & Mrs Shipway
DRAWING:
Survey Drawing
Second Floor Plan
DRAWING NUMBER:
570/04

SCALE
1:50 @ A1L
DATE
October 2023

DRAWN
SB

SJB Surveying Ltd
07967605089
sam@sjbsurveying.co.uk